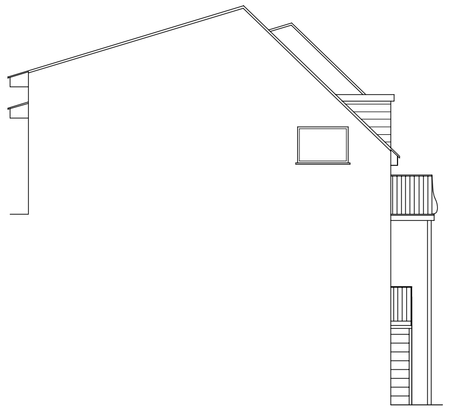

SOUTH WEST

SOUTH EAST

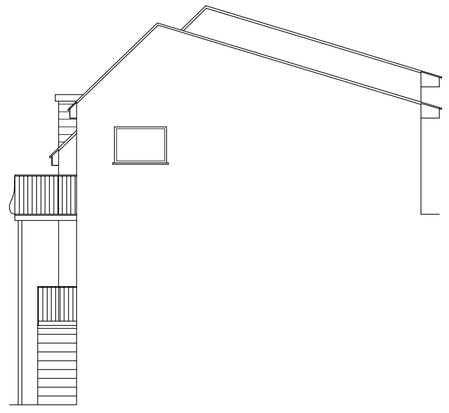

NORTH EAST

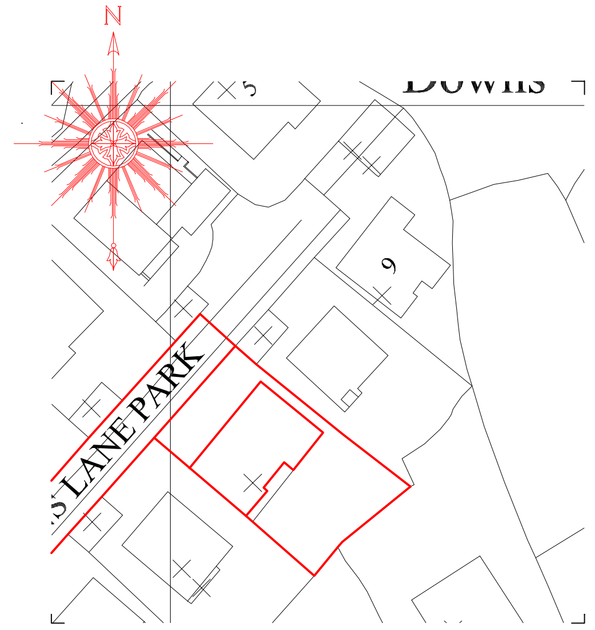

BLOCK PLAN (1:500)
Ordnance Survey licence number 100012866

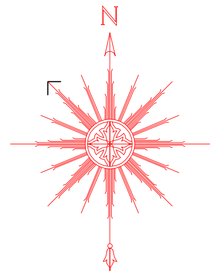

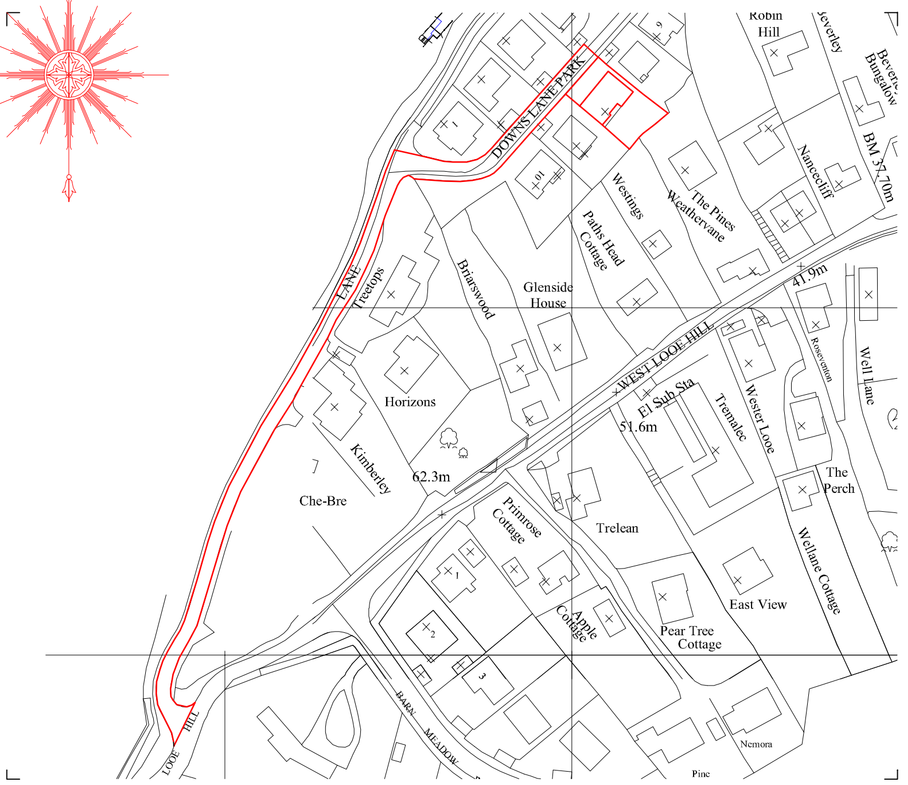

LOCATION PLAN (1:1250)
Ordnance Survey licence number 100012866

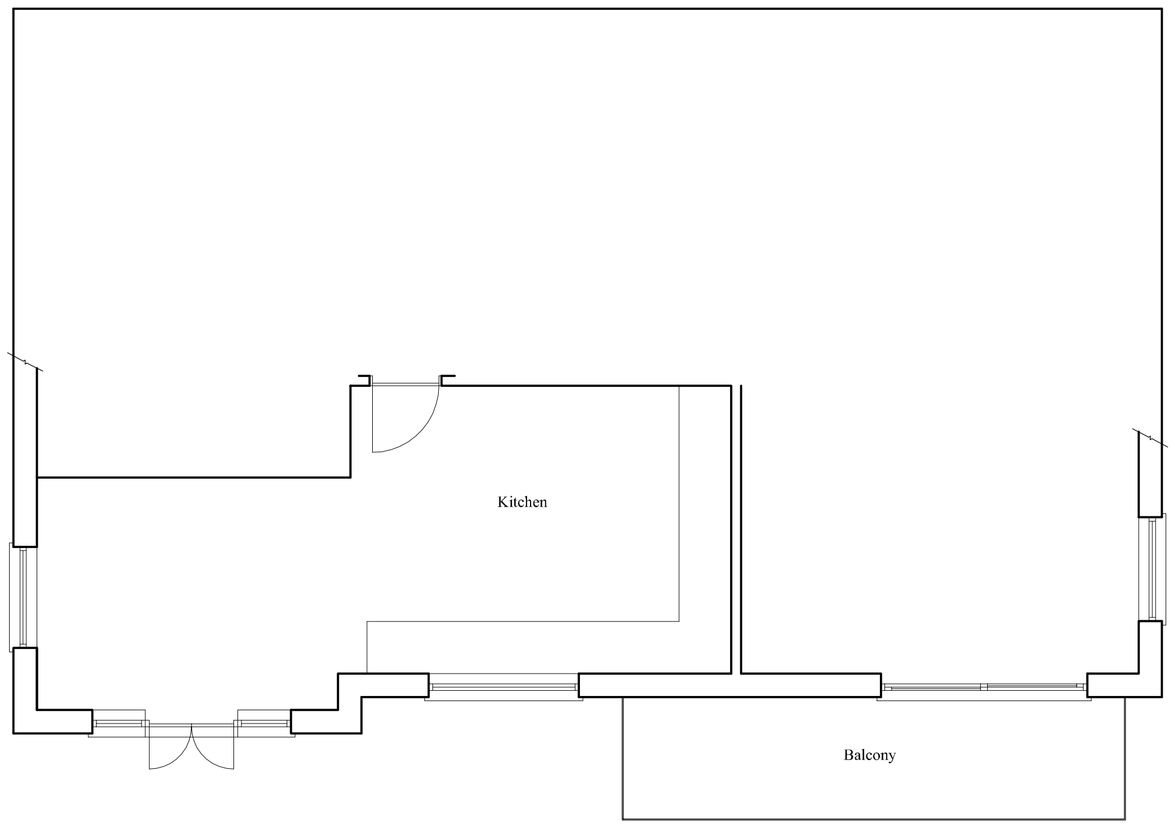

GROUND FLOOR (part)

B 7th April 2021 - drawing amended

A 15th March 2021 - drawing amended

CLIENT
MRS. J. GOUK
8 DOWN LANE PARK
WEST LOOE
CORNWALL
PL13 2DP

JOB
RETROSPECTIVE PLANNING FOR DORMER TOGETHER WITH ADDITION OF BALCONY TO SOUTH EAST ELEVATION

DRG
EXISTING

ANDREW THOMAS
ARCHITECTURAL DESIGN

THE OLD CHAPEL
CHAPEL ROW
WIDEGATES
LOOE
CORNWALL
PL13 1QB

TEL: 01503 240748

FAX: 01503 240939

E-MAIL: ADMIN@AHTDESIGN.CO.UK

WWW. AHTDESIGN.CO.UK

SCALES @ A1: 1:50 1:100
DRG No. 3961/4B
DATE: MAR 21
DRAWN: aht design
CHECKED:

Contractors must check all dimensions on site. Only figured dimensions are to be worked from. All discrepancies must be reported immediately to the Supervising Officer before proceeding.
© Copyright AHT Design 2011

scale 1:1 - 1mm = 1mm
0 10 20 30 40 50 60
0 500 1000 1500 2000 2500 3000
scale 1:50 - 1mm = 50mm