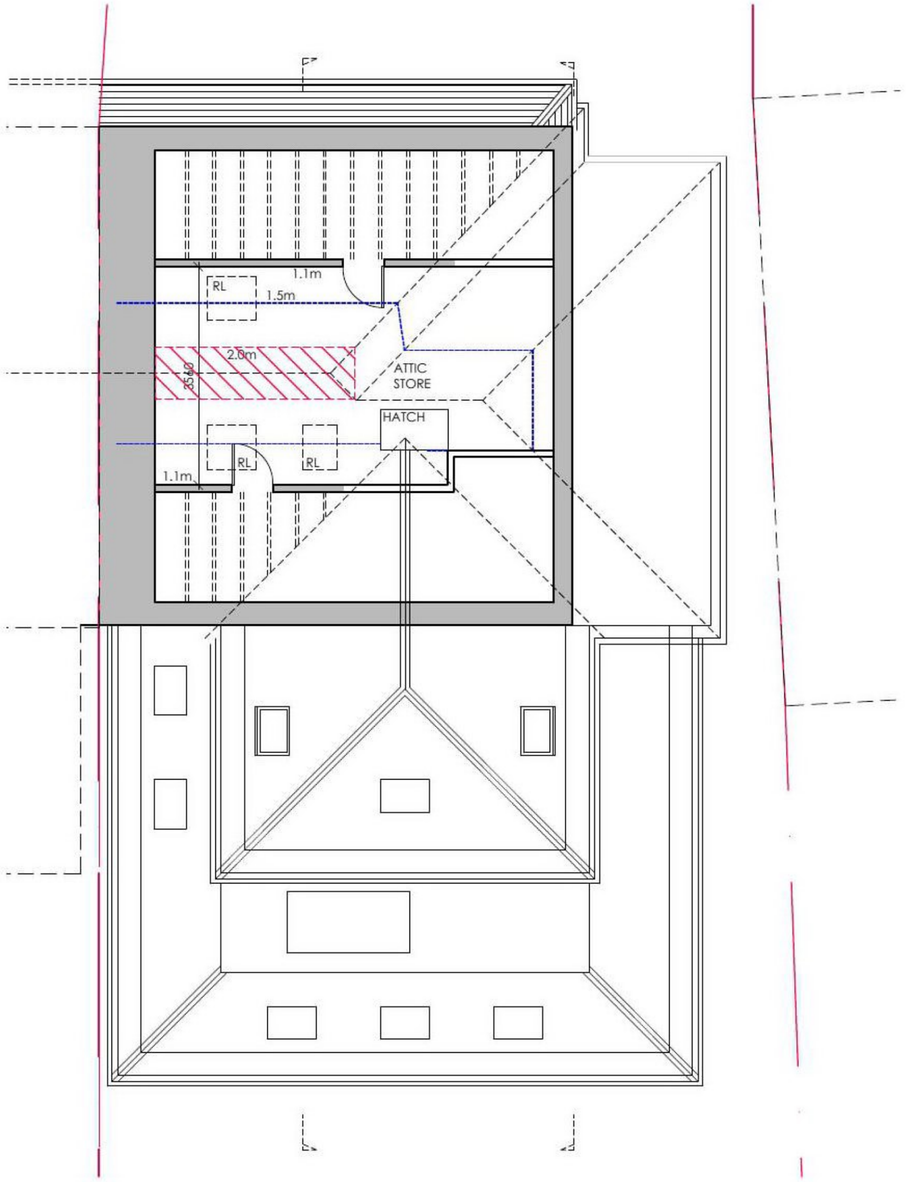

ATTIC FLOOR PLAN AS PROPOSED

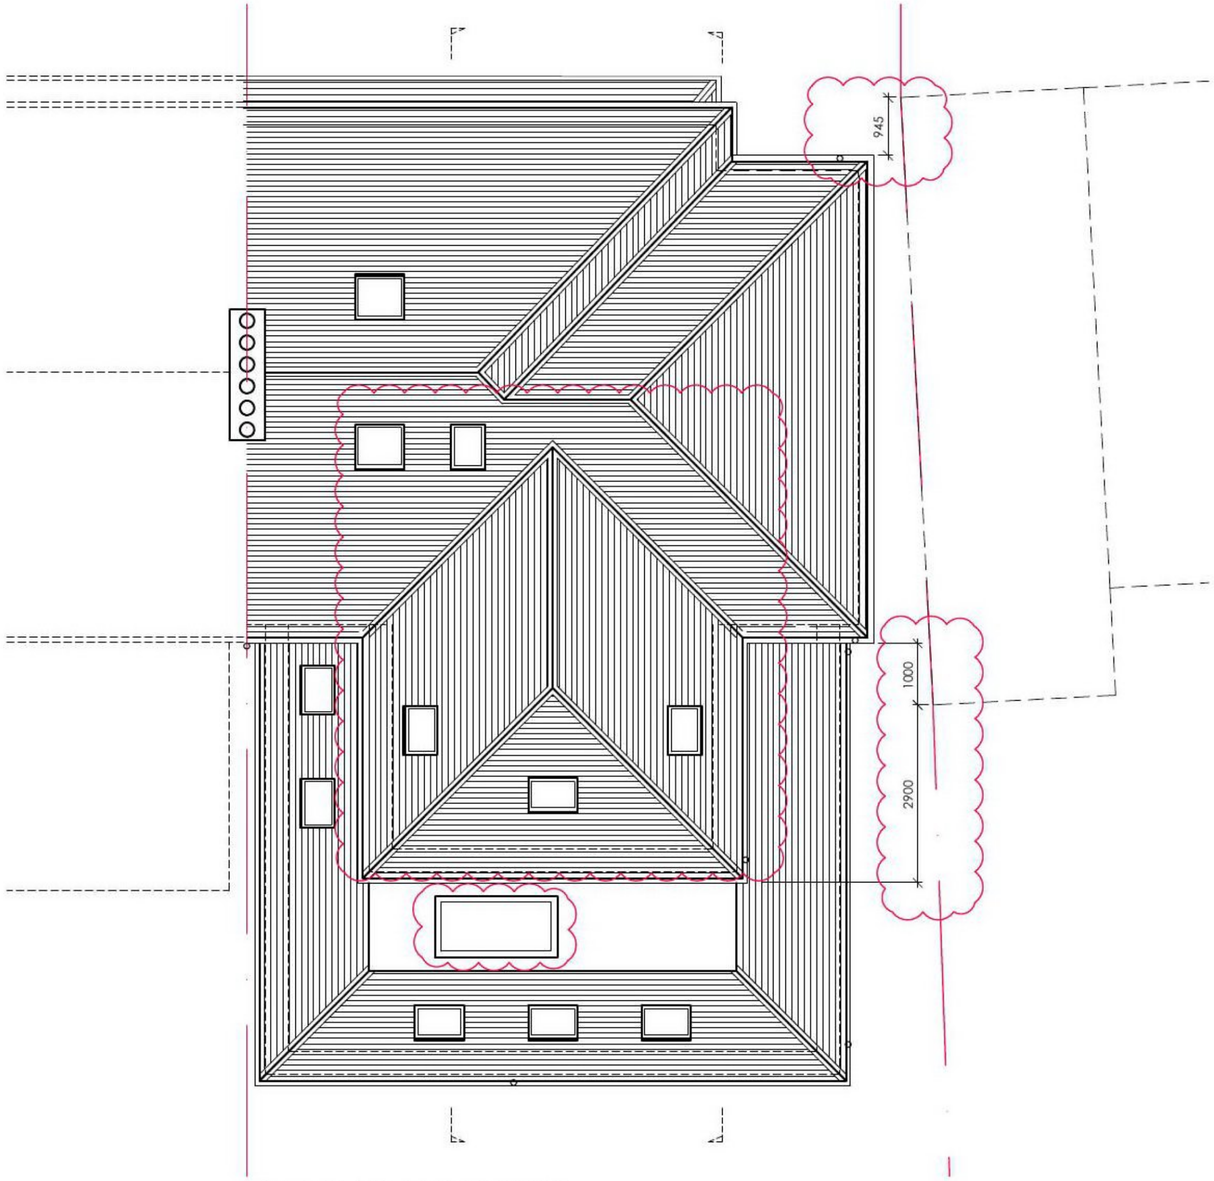

ROOF PLAN AS PROPOSED

KEY

EXISTING

NEW

metres 0 1 2 3 4 5 10

0 5 10

Rev.A. 23/03/2021 AMENDED FOR PLANNING APPLICATION

Suite 3, 1st floor East, Clydeway House, 813 South Street, Glasgow G14 0BX t: 01 [redacted] en parry architects ltd

location: 24 WEYMOUTH DRIVE	PROPOSED PLANS (2)		
client: ALIAH CHOWDHURY			
project: SIDE & REAR EXTENSION	date: 24/02/21	scale: 1:100 @ A3	drawing no.: 13a