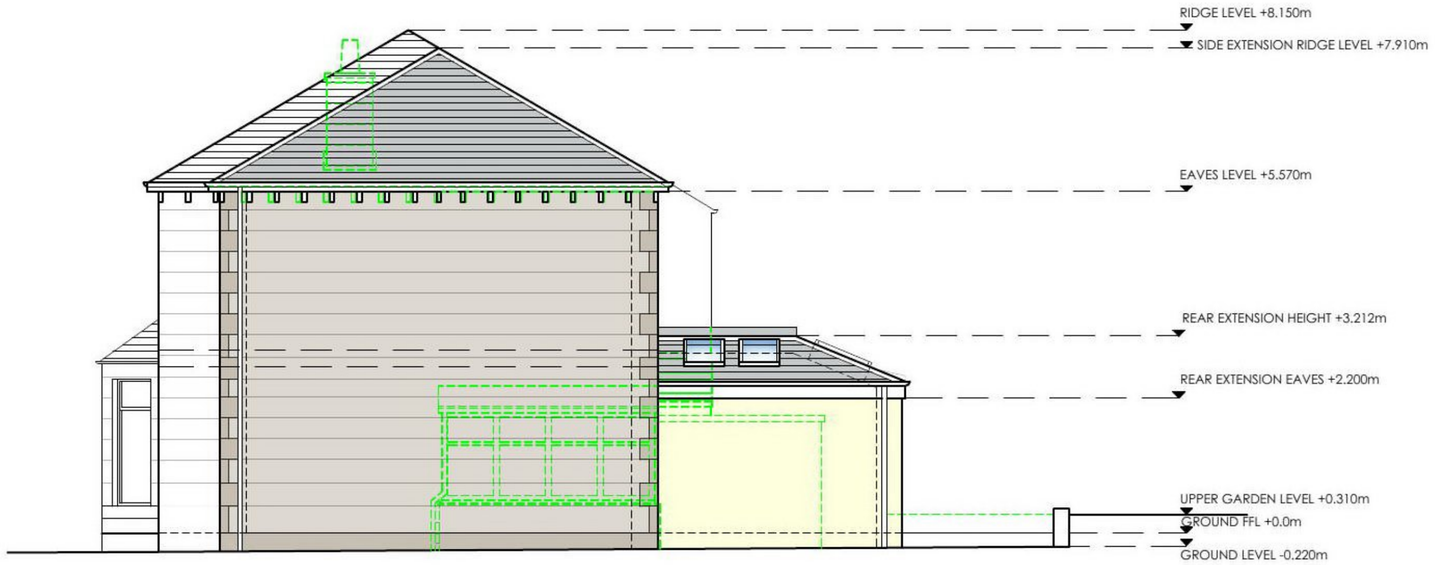

PROPOSED EAST ELEVATION DOWNTAKINGS

PROPOSED NORTH ELEVATION DOWNTAKINGS

PROPOSED WEST ELEVATION DOWNTAKINGS

KEY

EXISTING

PROPOSED

DOWNTAKINGS

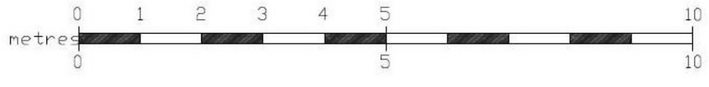

REV A 25.02.21 - AMENDMENTS TO PROPOSED INFORMATION IN LINE WITH PPE APP COMMENTS

Suite 3, 1st floor East, Clydeway House, 813 South Street, [redacted]

karen parry architects ltd

location 45 VICTORIA PARK DRIVE NORTH		drawing title DOWNTAKINGS ELEVATIONS	
client PHILIP DUNNE			
project EXTENSION & ALTERATIONS	date 18/12/20	scale 1:100 @ A3	drawing no. 09A