Do not scale from this drawing. All dimensions to be checked on site. All omissions and discrepancies to be reported to the Architect immediately

This work is copyright and shall not be reproduced or used for any other purpose without the written permission of Squire and Partners.

Key Plan

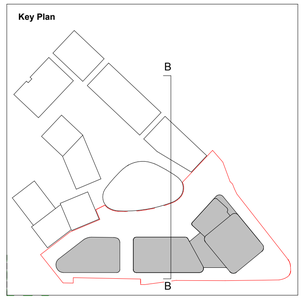

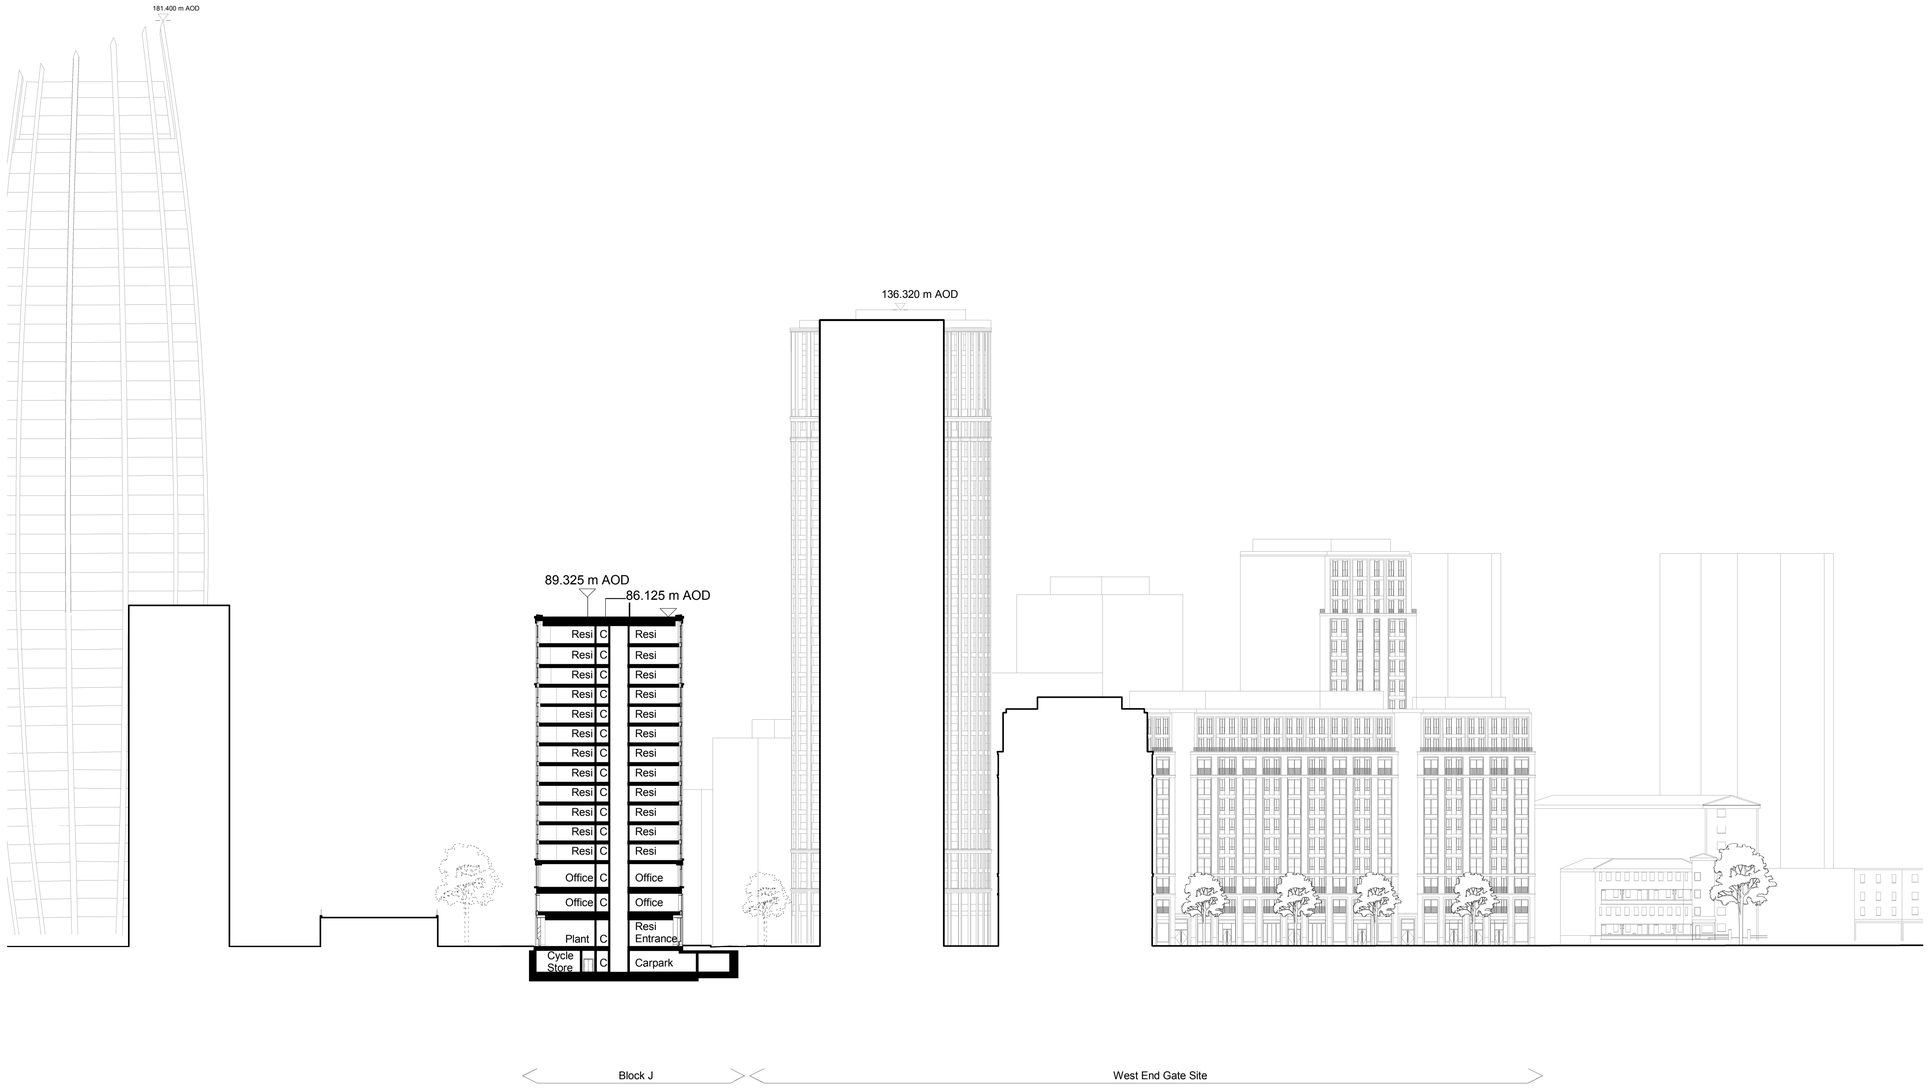

Description	Date	Chk	Rev
Issued for Planning	26/03/21		P1

SQUIRE & PARTNERS

Squire and Partners LLP
The Department Store
248 Ferndale Road, London SW9 8FR
T: 020 7278 5555

info@squireandpartners.com
www.squireandpartners.com

Project

Paddington Green Police Station
London, W2

Title

Proposed Section BB

Suitability	Status	
S2	For Information	
Date	**Scale @ ISO A1**	**Job Number**
26.03.21	1 : 500	15044
Drawing Number		**Revision**
15044-SQP-ZZ-ZZ-DS-A-PL01651		P1