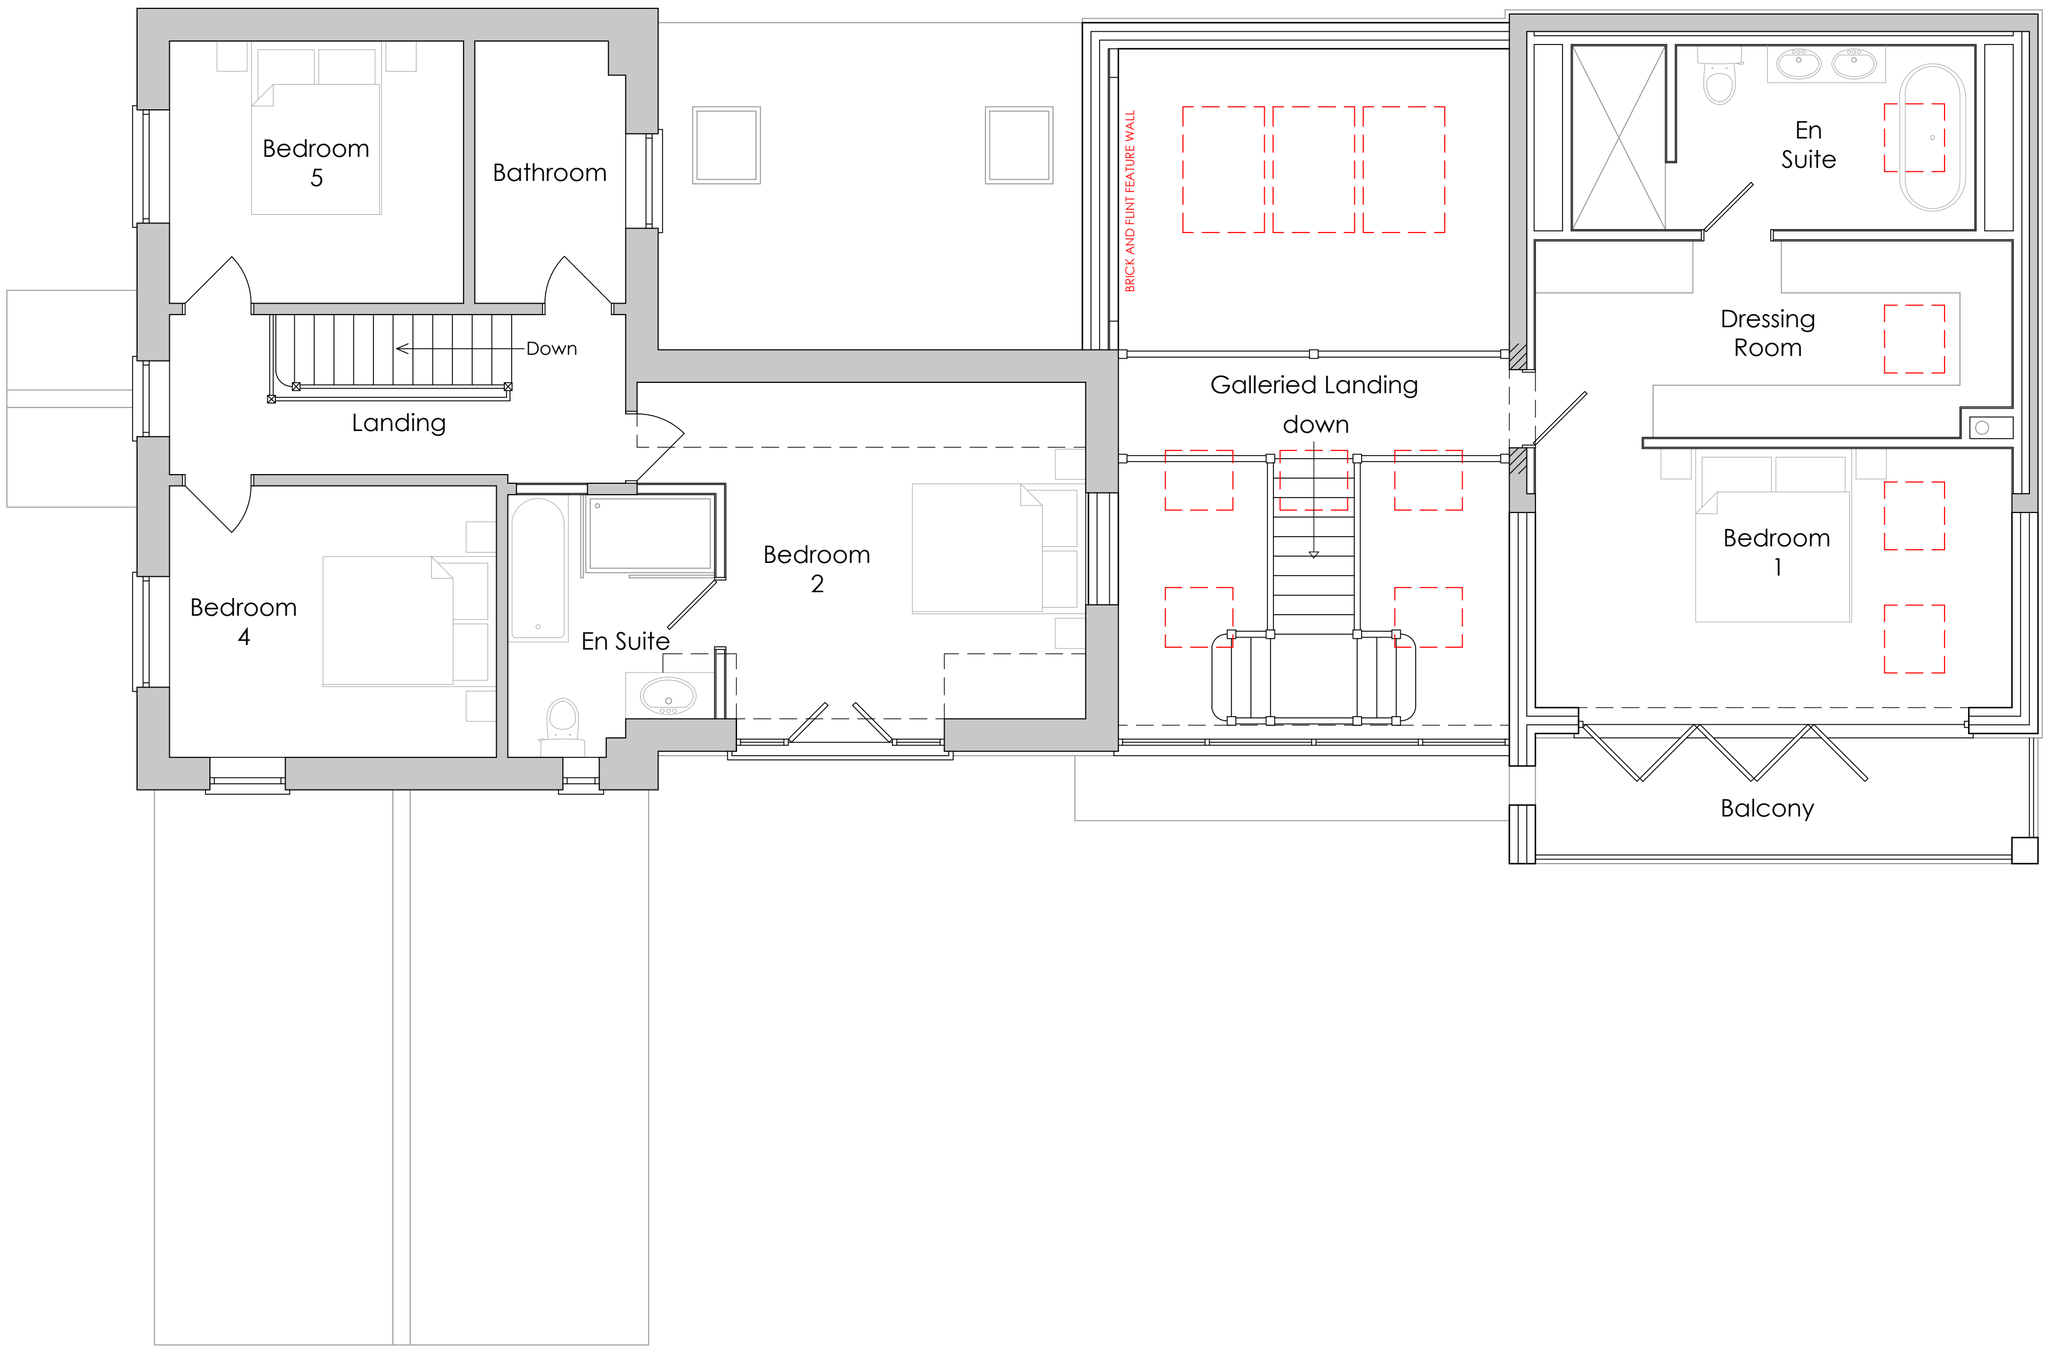

First Floor Plan 1:50

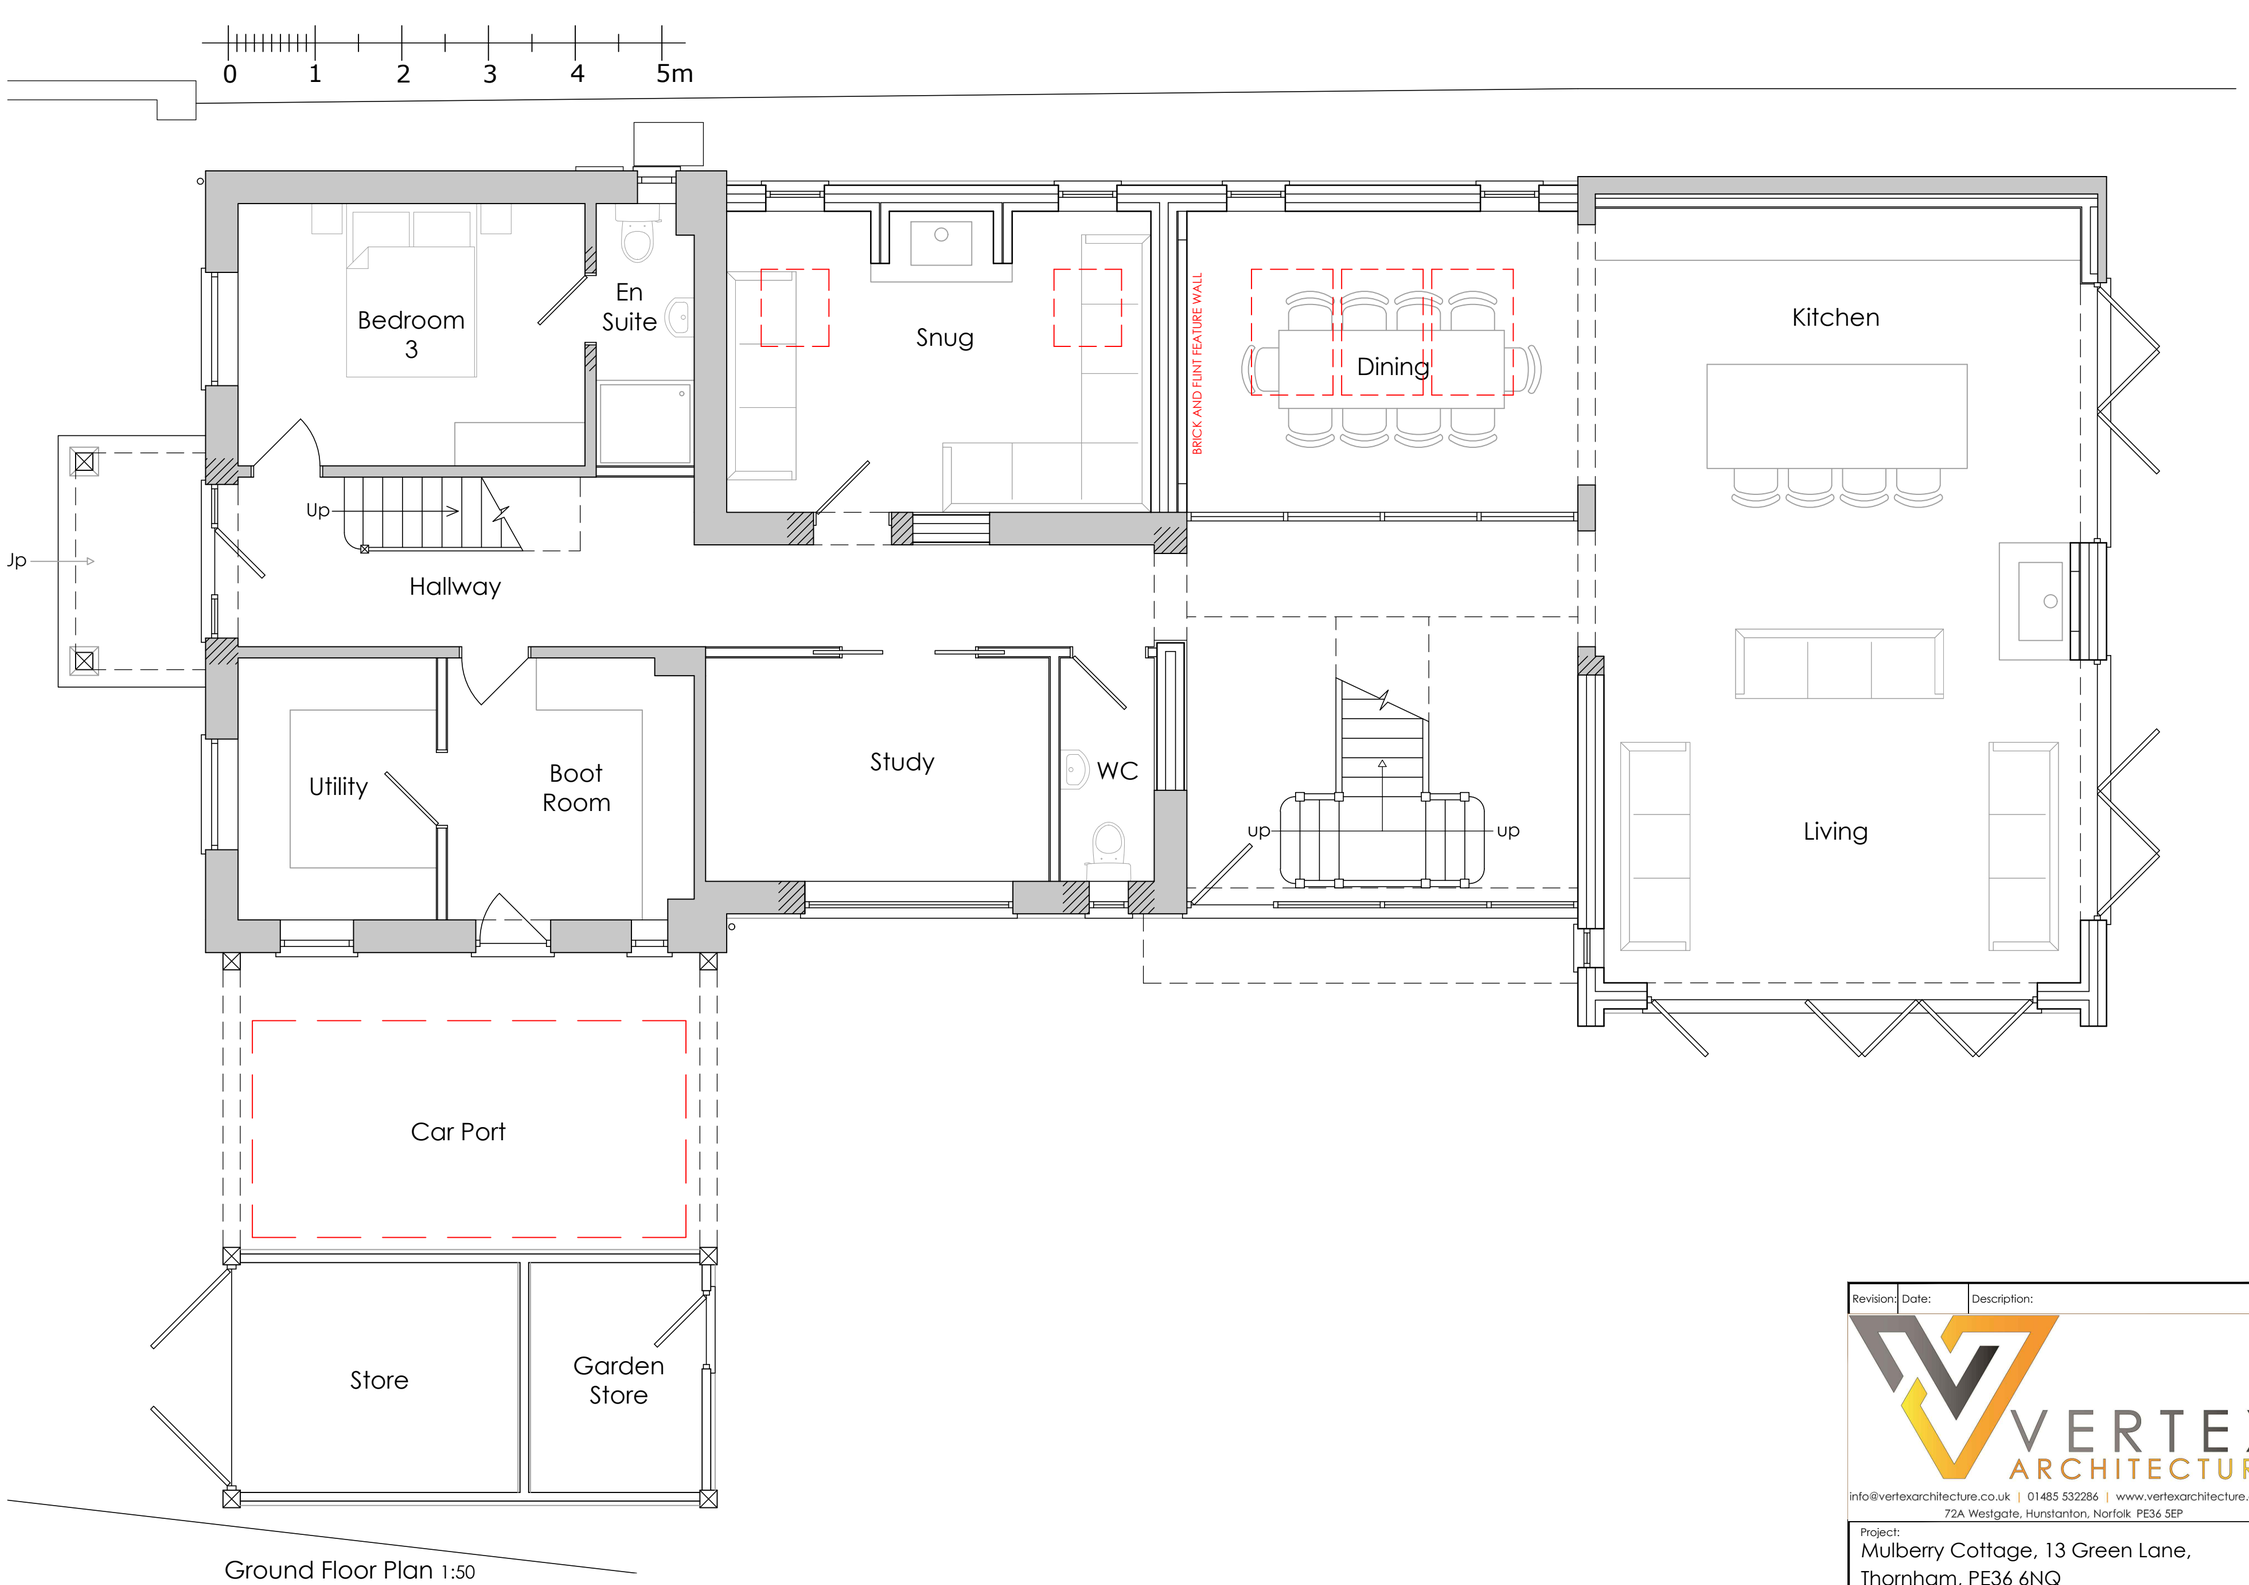

Ground Floor Plan 1:50

Revision:	Date:	Description:

VERTEX ARCHITECTURE
info@vertexarchitecture.co.uk | 01485 532286 | www.vertexarchitecture.co.uk
72A Westgate, Hunstanton, Norfolk PE36 5EP

Project:
Mulberry Cottage, 13 Green Lane,
Thornham, PE36 6NQ

Subject:
Extension & Alterations
Proposed Floor Plans

Date:	Scale:	
January 2021	1:50 @A1	
Project No.:	Drawing No.:	Revision:
20178	03	D