LBMV architects

Luigi Montefusco Ltd

72 Haverstock Hill
NW3 2BE London
M+44 (0) 7837344073
T+44 (0) 207 483 3880

DRAWINGS STATUS
PLANNING PERMISSION | A3

PROJECT TITLE
HOUSE REFURBISHMENT

4 Montpelier Square
SW7 1JT

DRAWN	CHECKED
UG - MF	LM
DATE	SCALE
21.09.2020	

DRAWING TITLE

JOB NO	DRAWING NO
0078	A2000

GENERAL NOTE
- This drawing should be removed from currency immediately when a revised version is issued.
- All dimensions to be checked on site by the contractor. Discrepancies to be reported before proceeding with the works.
- This drawing is copyrighted.
- All dimensions in mm's.

LEGEND

REV	DESCRIPTION	DATE	NAME
00		--/--/----	

2000_PROPOSED

LBMV architects

Luigi Montefusco Ltd
72 Haverstock Hill
NW3 2BE London
M+44 (0) 7837344073
T+44 (0) 207 483 3880

DRAWINGS STATUS
PLANNING PERMISSION | A3

PROJECT TITLE
HOUSE REFURBISHMENT

4 Montpelier Square
SW7 1JT

DRAWN	CHECKED
UG - MF	LM
DATE	SCALE
21.09.2020	1:100@A3

DRAWING TITLE
PROPOSED BASEMENT
FLOOR PLAN

JOB NO	DRAWING NO
0078	A2001

GENERAL NOTE
- This drawing should be removed from currency immediately when a revised version is issued.
- All dimensions to be checked on site by the contractor. Discrepancies to be reported before proceeding with the works.
- This drawing is copyrighted.
- All dimensions in mm's.

LEGEND

1.50 0 1 2 m
1.100 0 1 5 m
1:500 0 10 20 m
1:1000 0 10 50 m
1:1250 0 10 50 m

N

REV	DESCRIPTION	DATE	NAME

PROPOSED BASEMENT FLOOR PLAN

SCALE 1:100

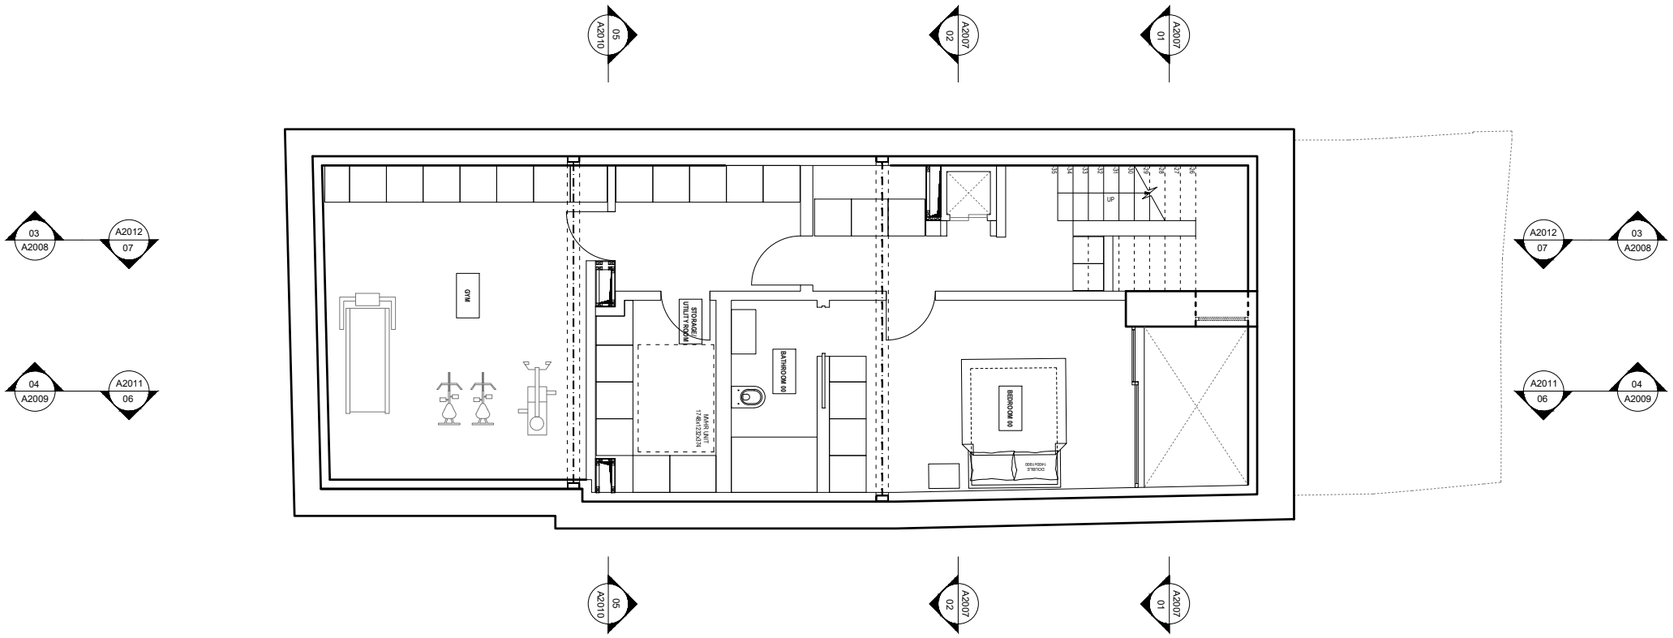

LBMV architects

Luigi Montefusco Ltd
72 Haverstock Hill
NW3 2BE London
M+44 (0) 7837344073
T+44 (0) 207 483 3880

DRAWINGS STATUS
PLANNING PERMISSION | A3

PROJECT TITLE
HOUSE REFURBISHMENT

4 Montpelier Square
SW7 1JT

DRAWN	CHECKED
UG - MF	LM
DATE	SCALE
21.09.2020	1:100@A3

DRAWING TITLE
PROPOSED LOWER GROUND AND GROUND FLOOR PLAN

JOB NO	DRAWING NO
0078	A2002

GENERAL NOTE
- This drawing should be removed from currency immediately when a revised version is issued.
- All dimensions to be checked on site by the contractor. Discrepancies to be reported before proceeding with the works.
- This drawing is copyrighted.
- All dimensions in mm's.

LEGEND

1.50 0 1 2 m
1.100 0 1 5 m
1:500 0 10 20 m
1:1000 0 10 50 m
1:1250 0 10 50 m

N

REV	DESCRIPTION	DATE	NAME

PROPOSED LOWER GROUND FLOOR PLAN

SCALE 1:100

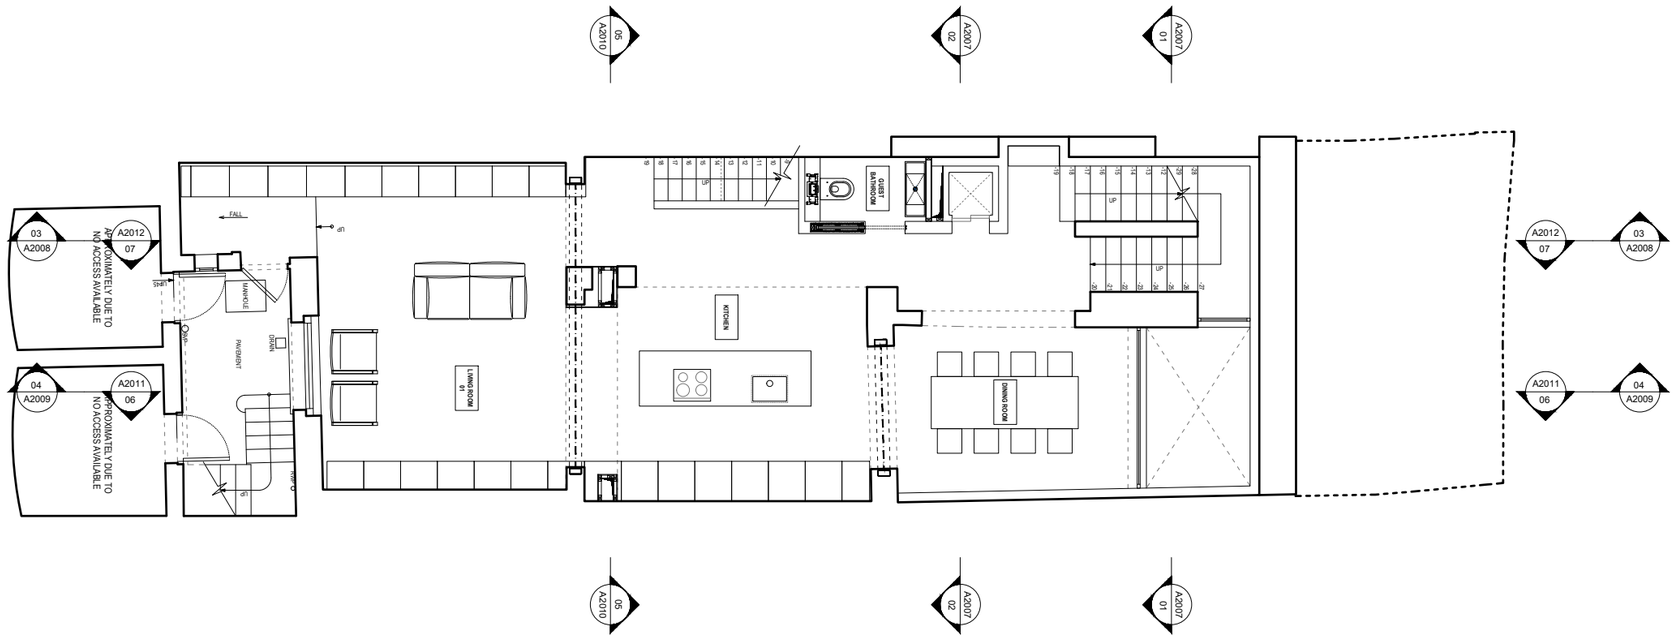

PROPOSED GROUND FLOOR PLAN

SCALE 1:100

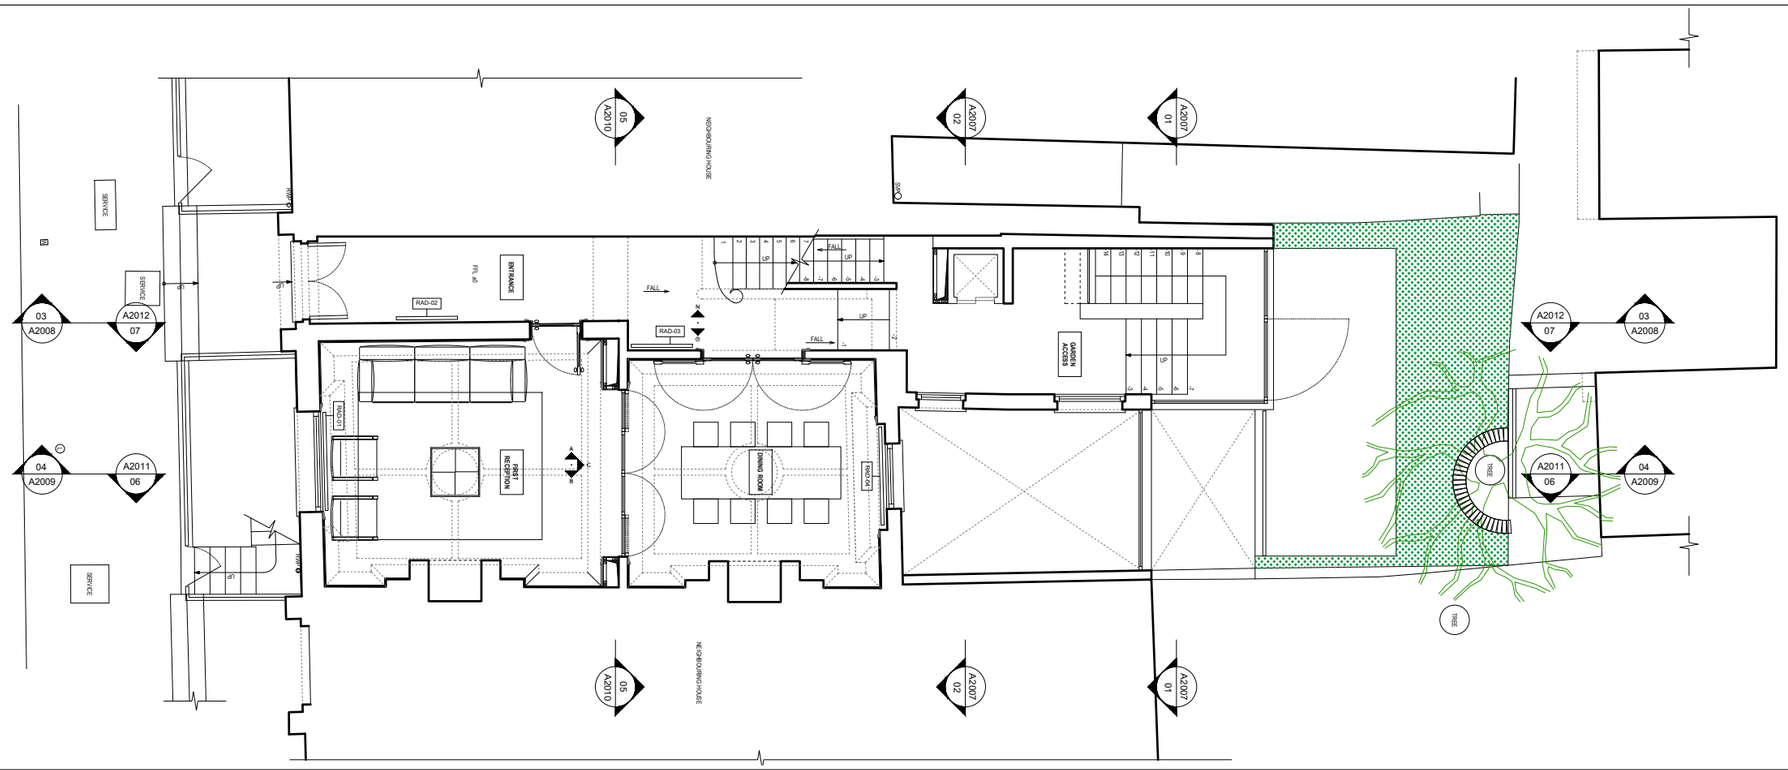

LBMV architects

Luigi Montefusco Ltd
72 Haverstock Hill
NW3 2BE London
M+44 (0) 7837344073
T+44 (0) 207 483 3880

DRAWINGS STATUS	
PLANNING PERMISSION	A3

PROJECT TITLE
HOUSE REFURBISHMENT

4 Montpelier Square
SW7 1JT

DRAWN	CHECKED
UG - MF	LM
DATE	SCALE
21.09.2020	1:100@A3

DRAWING TITLE
PROPOSED FIRST AND
SECOND FLOOR PLAN

JOB NO	DRAWING NO
0078	A2003

GENERAL NOTE
- This drawing should be removed from currency immediately when a revised version is issued.
- All dimensions to be checked on site by the contractor. Discrepancies to be reported before proceeding with the works.
- This drawing is copyrighted.
- All dimensions in mm's.

LEGEND

1.50 0 1 2 m
1.100 0 1 5 m
1:500 0 10 20 m
1:1000 0 10 50 m
1:1250 0 10 50 m

N

REV	DESCRIPTION	DATE	NAME

PROPOSED FIRST FLOOR PLAN

SCALE 1:100

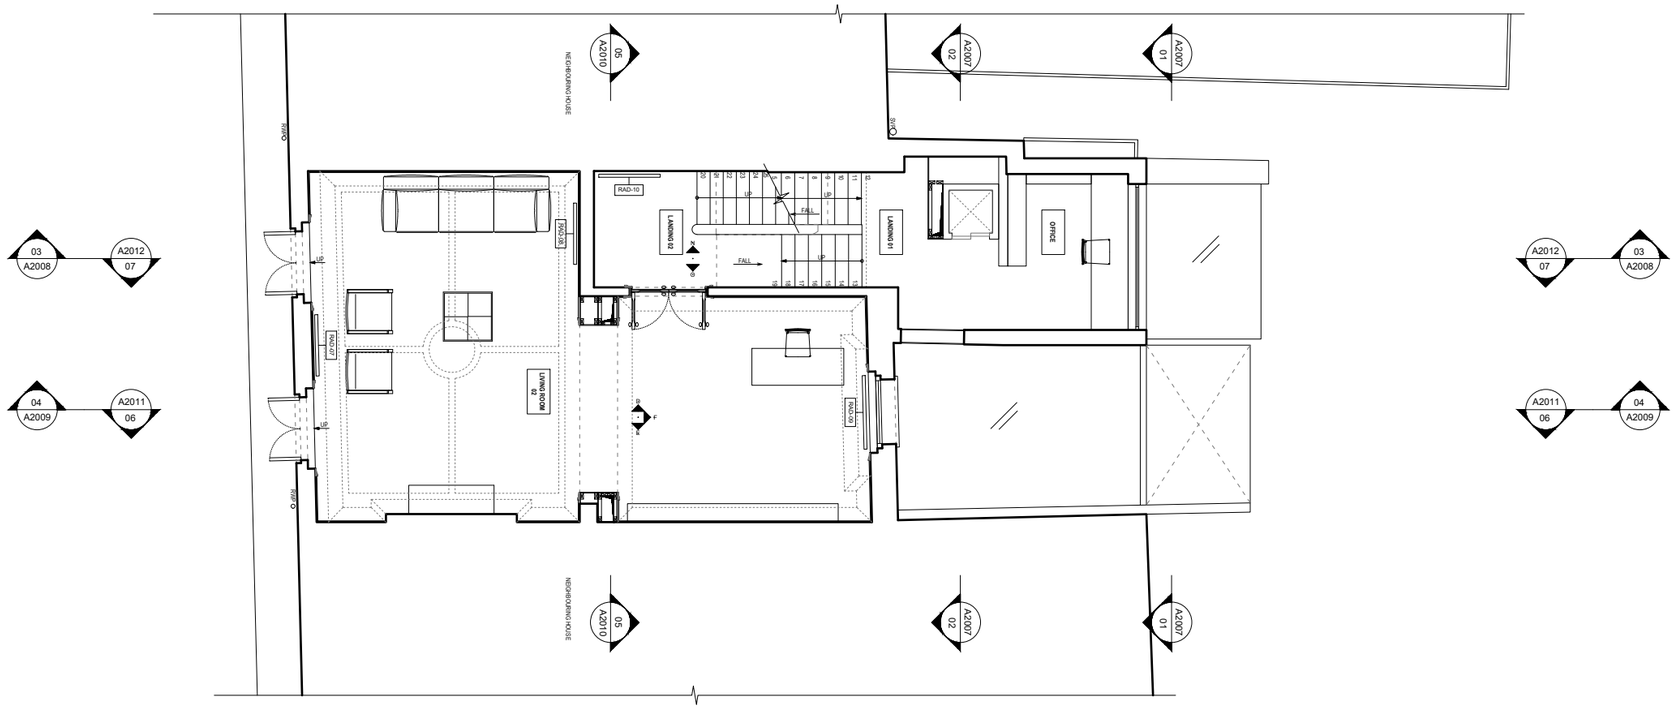

PROPOSED SECOND FLOOR PLAN

SCALE 1:100

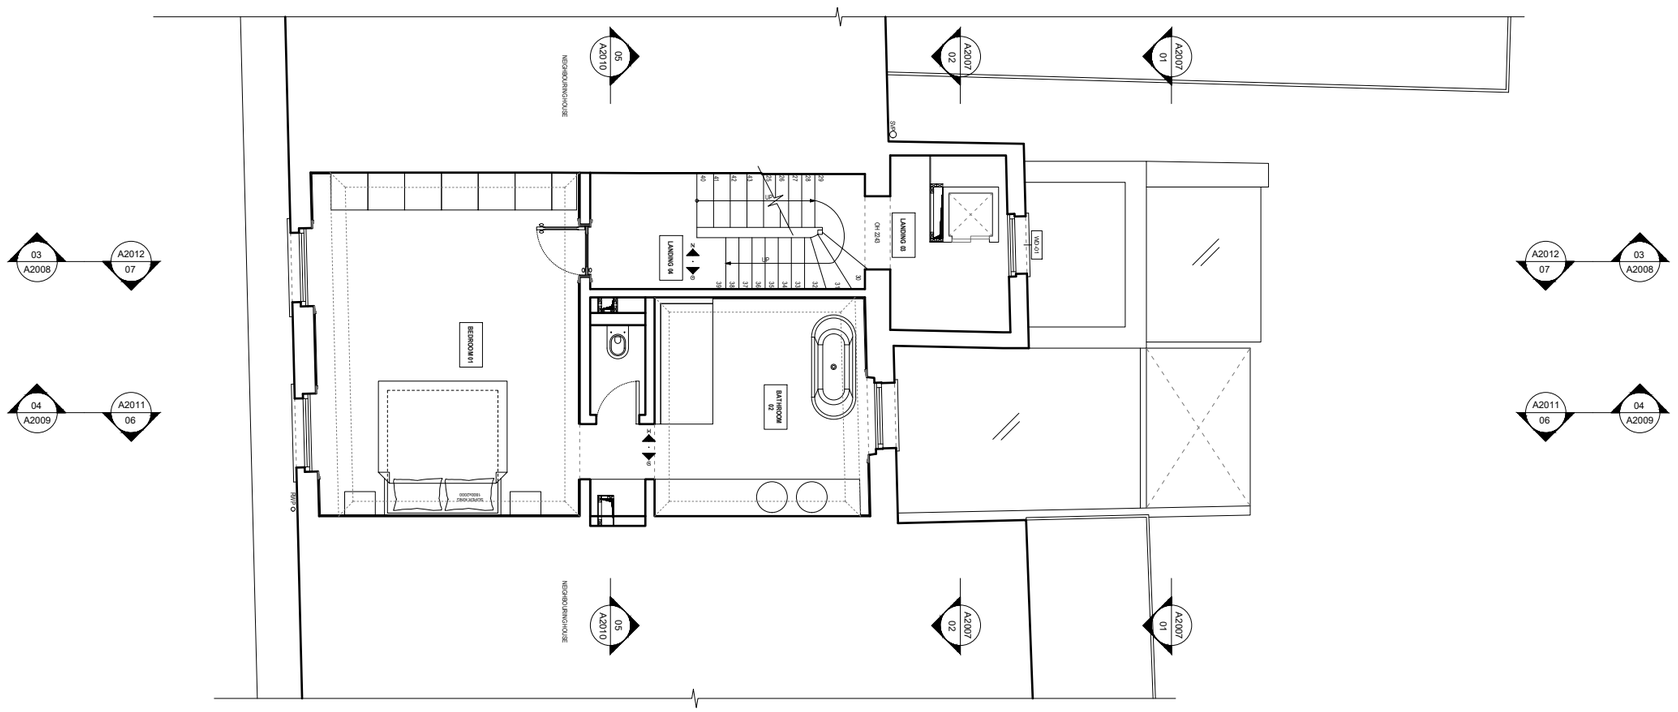

LBMV architects

Luigi Montefusco Ltd
72 Haverstock Hill
NW3 2BE London
M+44 (0) 7837344073
T+44 (0) 207 483 3880

DRAWINGS STATUS	
PLANNING PERMISSION	A3

PROJECT TITLE
HOUSE REFURBISHMENT

4 Montpelier Square
SW7 1JT

DRAWN	CHECKED
UG - MF	LM
DATE	SCALE
21.09.2020	1:100@A3

DRAWING TITLE
PROPOSED THIRD AND LOFT FLOOR PLAN

JOB NO	DRAWING NO
0078	A2004

GENERAL NOTE
- This drawing should be removed from currency immediately when a revised version is issued.
- All dimensions to be checked on site by the contractor. Discrepancies to be reported before proceeding with the works.
- This drawing is copyrighted.
- All dimensions in mm's.

LEGEND

1.50 0 1 2 m
1.100 0 1 5 m
1:500 0 10 20 m
1:1000 0 10 50 m
1:1250 0 10 50 m

N

REV	DESCRIPTION	DATE	NAME

PROPOSED THIRD FLOOR PLAN

SCALE 1:100

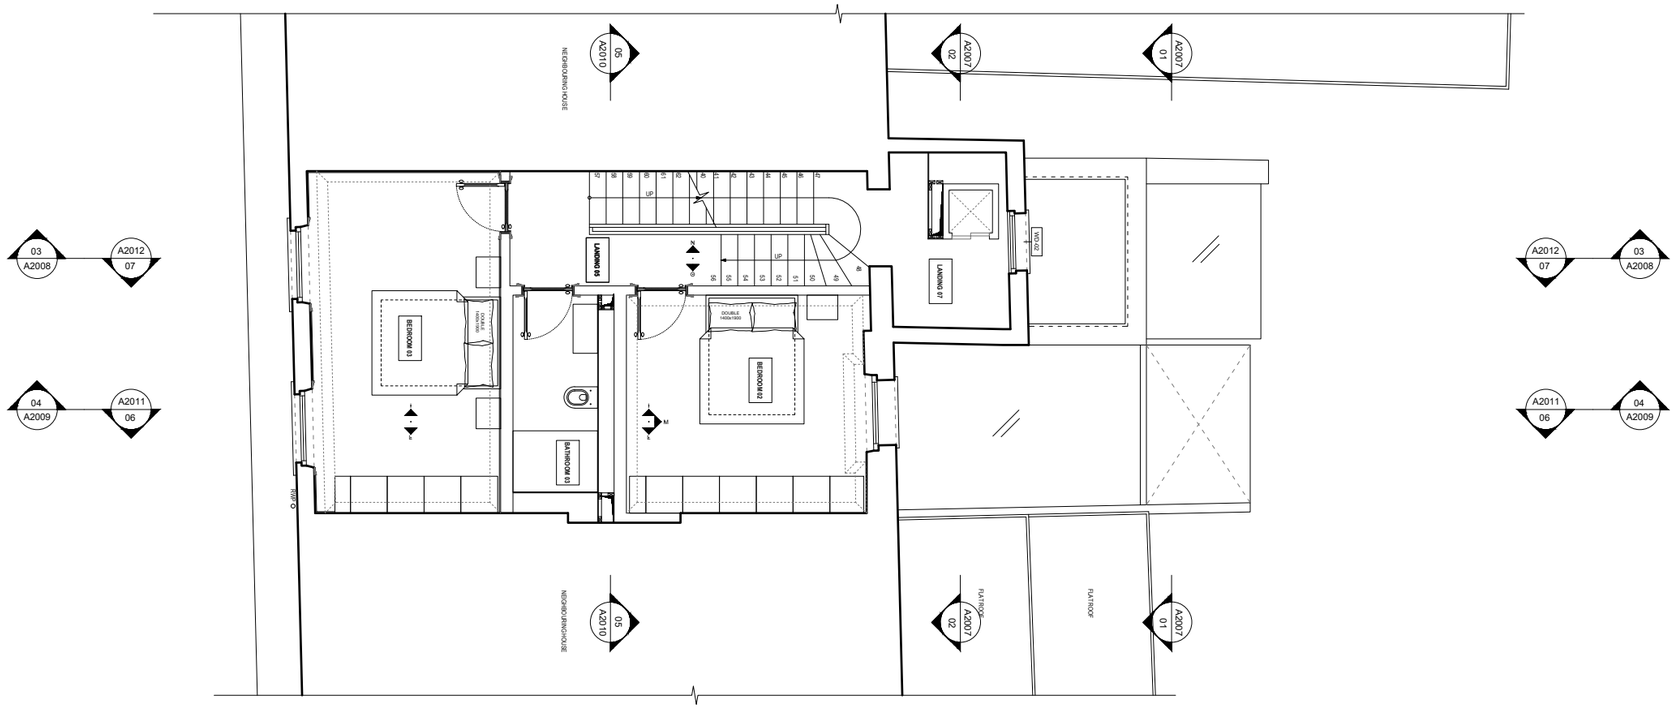

PROPOSED LOFT PLAN

SCALE 1:100

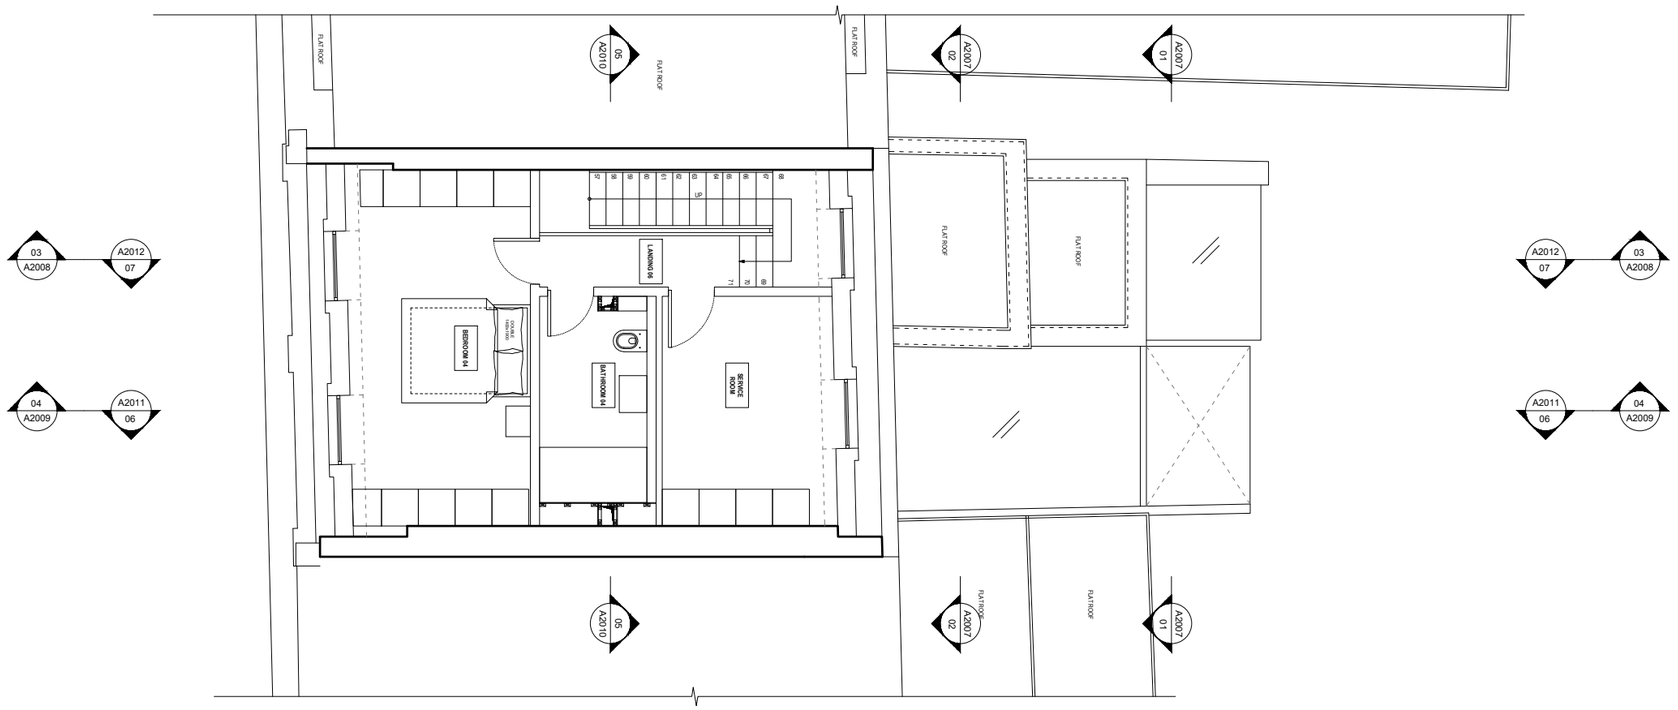

LBMV architects

Luigi Montefusco Ltd
72 Haverstock Hill
NW3 2BE London
M+44 (0) 7837344073
T+44 (0) 207 483 3880

DRAWINGS STATUS
PLANNING PERMISSION | A3

PROJECT TITLE
HOUSE REFURBISHMENT

4 Montpelier Square
SW7 1JT

DRAWN	CHECKED
UG - MF	LM
DATE	SCALE
21.09.2020	1:100@A3

DRAWING TITLE
PROPOSED ROOF PLAN

JOB NO	DRAWING NO
0078	A2005

GENERAL NOTE
- This drawing should be removed from currency immediately when a revised version is issued.
- All dimensions to be checked on site by the contractor. Discrepancies to be reported before proceeding with the works.
- This drawing is copyrighted.
- All dimensions in mm's.

LEGEND

1.50 0 1 2 m
1.100 0 1 5 m
1:500 0 10 20 m
1:1000 0 10 50 m
1:1250 0 10 50 m

N

REV	DESCRIPTION	DATE	NAME

PROPOSED ROOF PLAN

SCALE 1:100

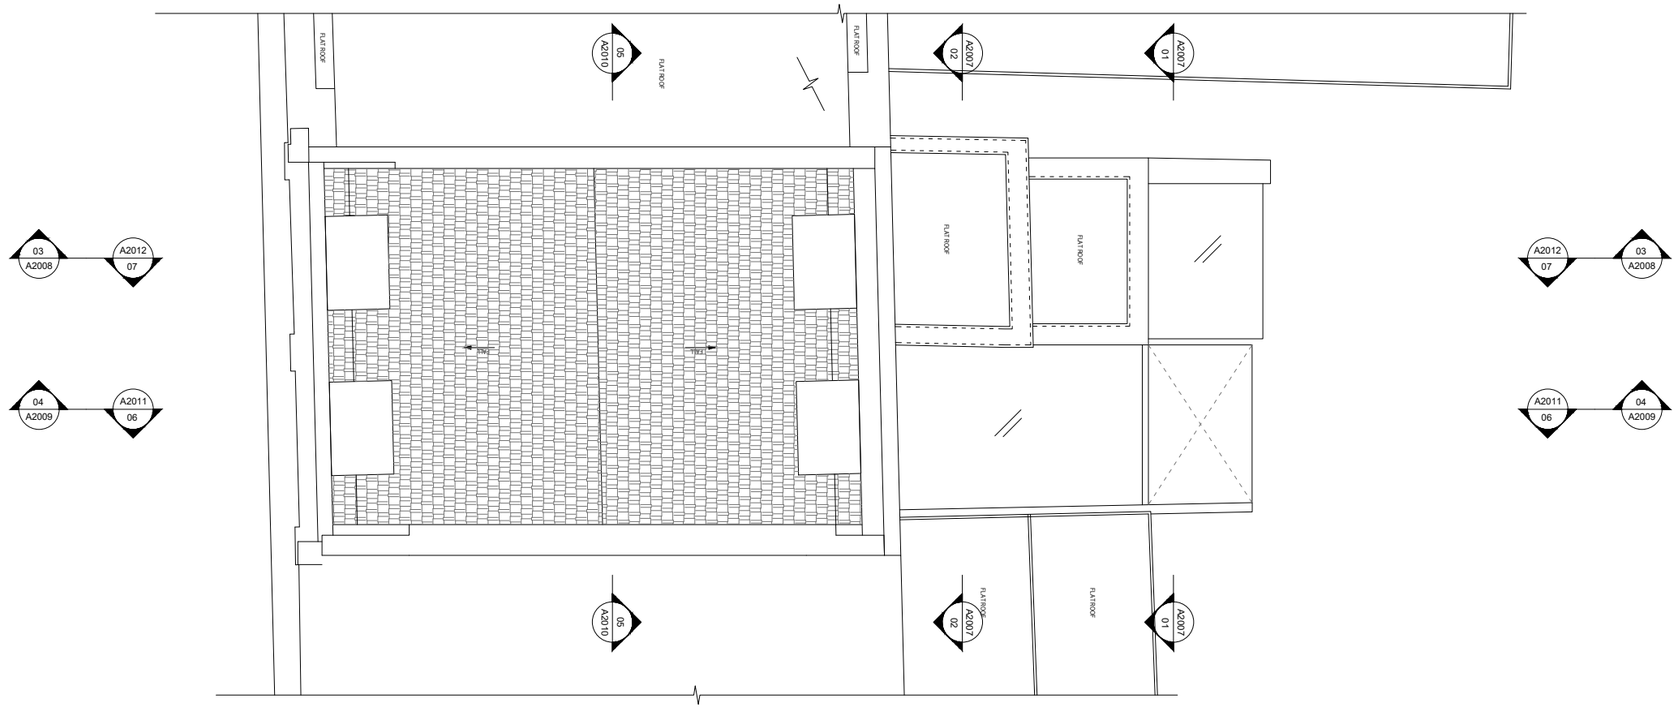

LBMV architects

Luigi Montefusco Ltd
72 Haverstock Hill
NW3 2BE London
M+44 (0) 7837344073
T+44 (0) 207 483 3880

DRAWINGS STATUS
PLANNING PERMISSION | A3

PROJECT TITLE
HOUSE REFURBISHMENT

4 Montpelier Square
SW7 1JT

DRAWN	CHECKED
UG - MF	LM
DATE	SCALE
21.09.2020	1:100@A3

DRAWING TITLE
PROPOSED ELEVATIONS

JOB NO	DRAWING NO
0078	A2006

GENERAL NOTE
- This drawing should be removed from currency immediately when a revised version is issued.
- All dimensions to be checked on site by the contractor. Discrepancies to be reported before proceeding with the works.
- This drawing is copyrighted.
- All dimensions in mm's.

LEGEND

1.50	0	1	2 m
1.100	0	1	5 m
1:500	0	10	20 m
1:1000	0	10	50 m
1:1250	0	10	50 m

REV	DESCRIPTION	DATE	NAME

PROPOSED FRONT ELEVATION

SCALE 1:100

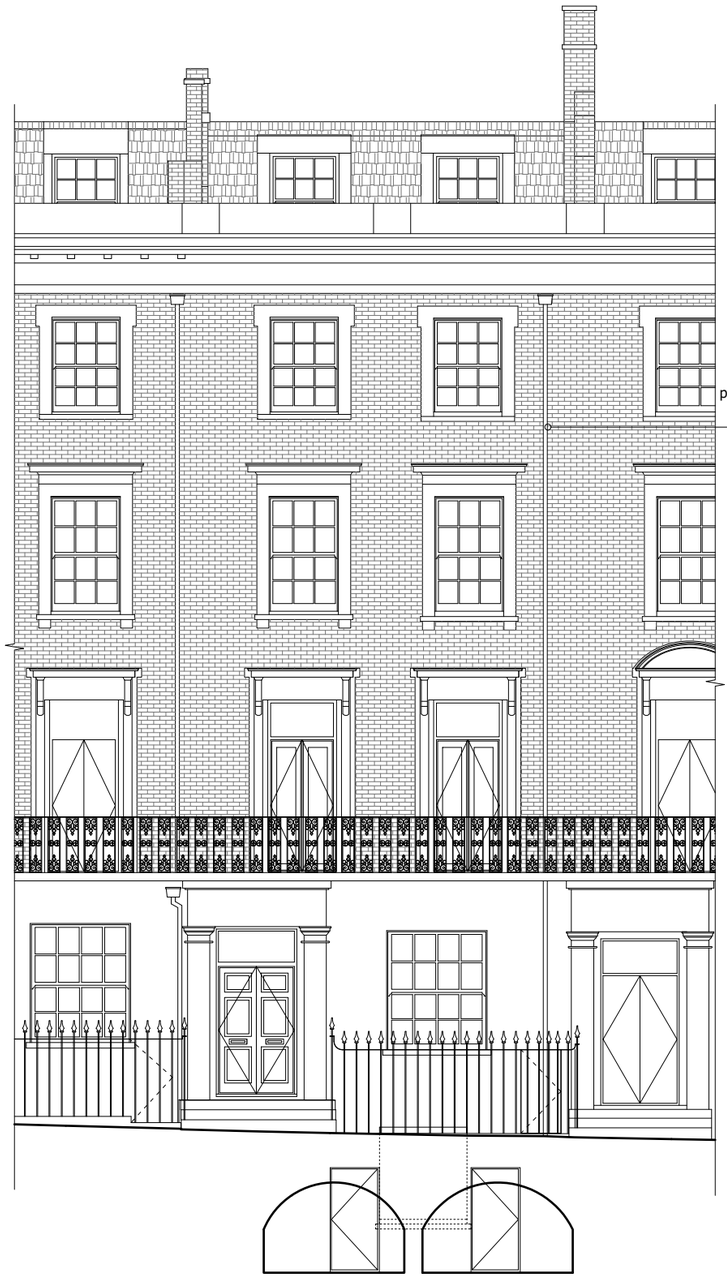

PROPOSED REAR ELEVATION

SCALE 1:100

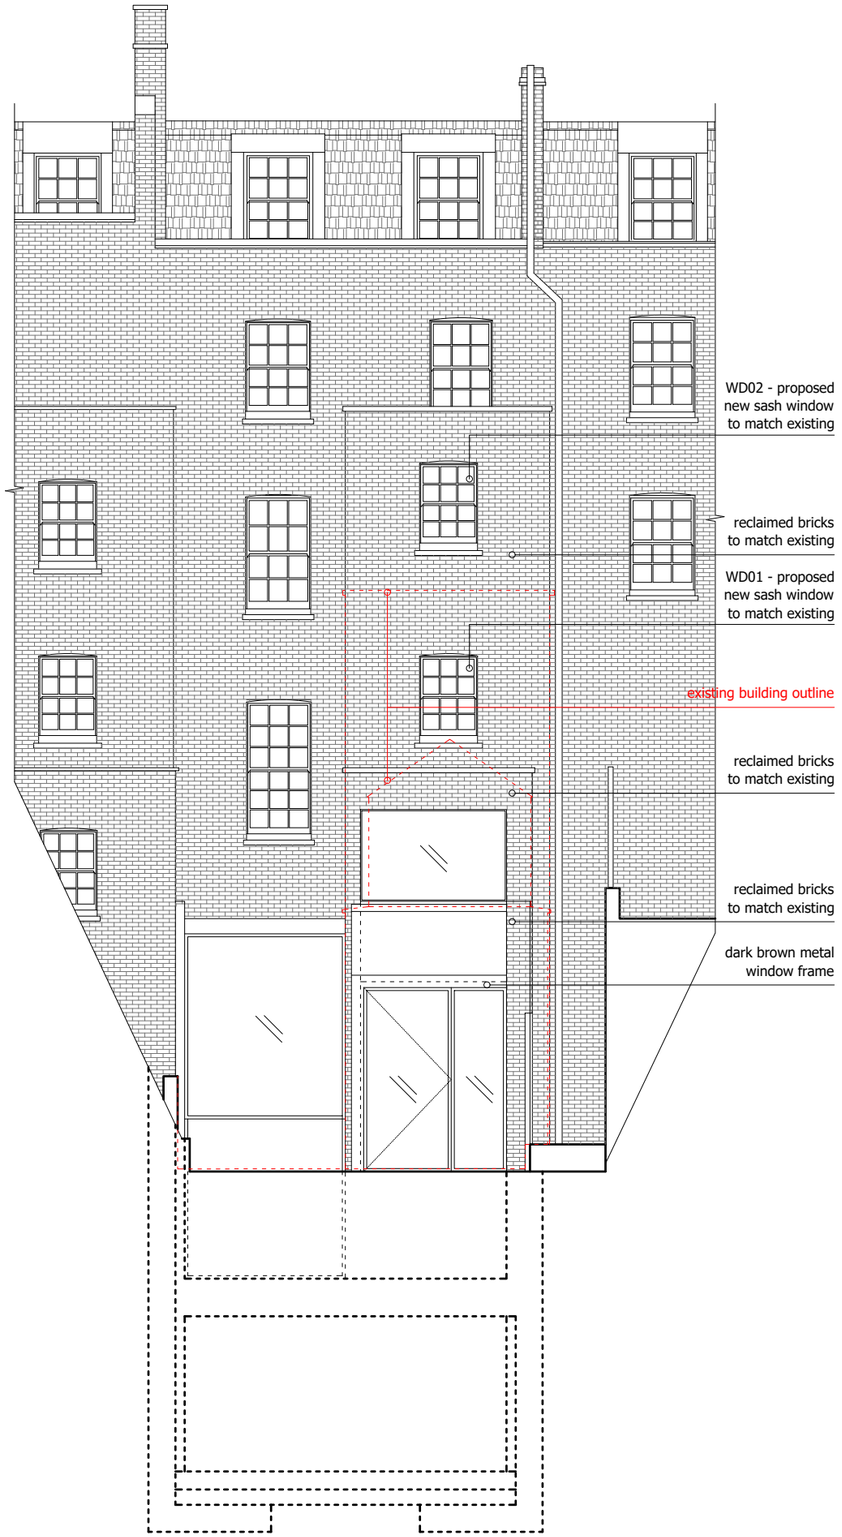

LBMV architects

Luigi Montefusco Ltd
72 Haverstock Hill
NW3 2BE London
M+44 (0) 7837344073
T+44 (0) 207 483 3880

DRAWINGS STATUS
PLANNING PERMISSION | A3

PROJECT TITLE
HOUSE REFURBISHMENT

4 Montpelier Square
SW7 1JT

DRAWN	CHECKED
UG - MF	LM
DATE	SCALE
21.09.2020	1:100@A3

DRAWING TITLE
PROPOSED SECTION

JOB NO	DRAWING NO
0078	A2007

GENERAL NOTE
- This drawing should be removed from currency immediately when a revised version is issued.
- All dimensions to be checked on site by the contractor. Discrepancies to be reported before proceeding with the works.
- This drawing is copyrighted.
- All dimensions in mm's.

LEGEND

1.50	0	1	2 m
1.100	0	1	5 m
1:500	0	10	20 m
1:1000	0	10	50 m
1:1250	0	10	50 m

REV	DESCRIPTION	DATE	NAME

PROPOSED SECTION 01

SCALE 1:100

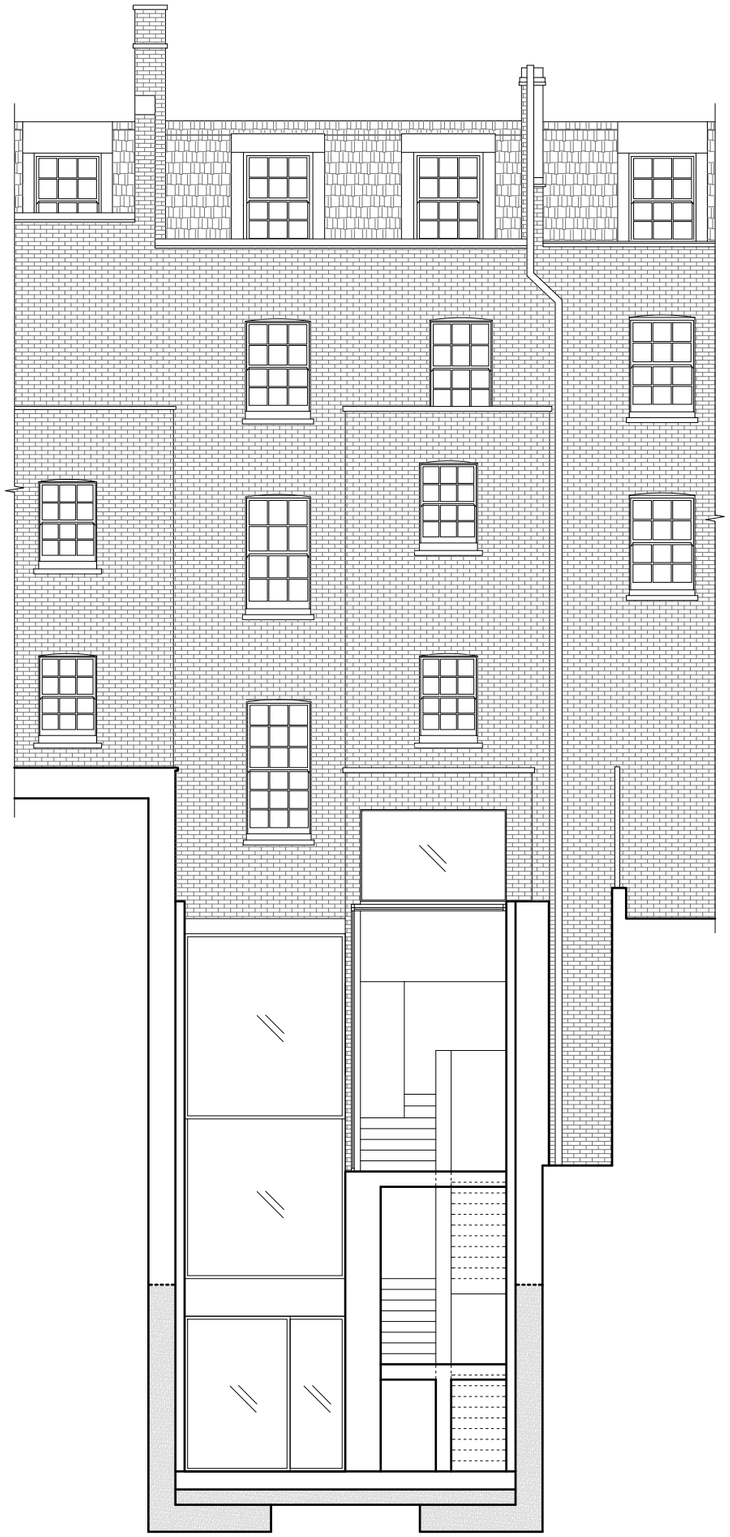

PROPOSED SECTION 02
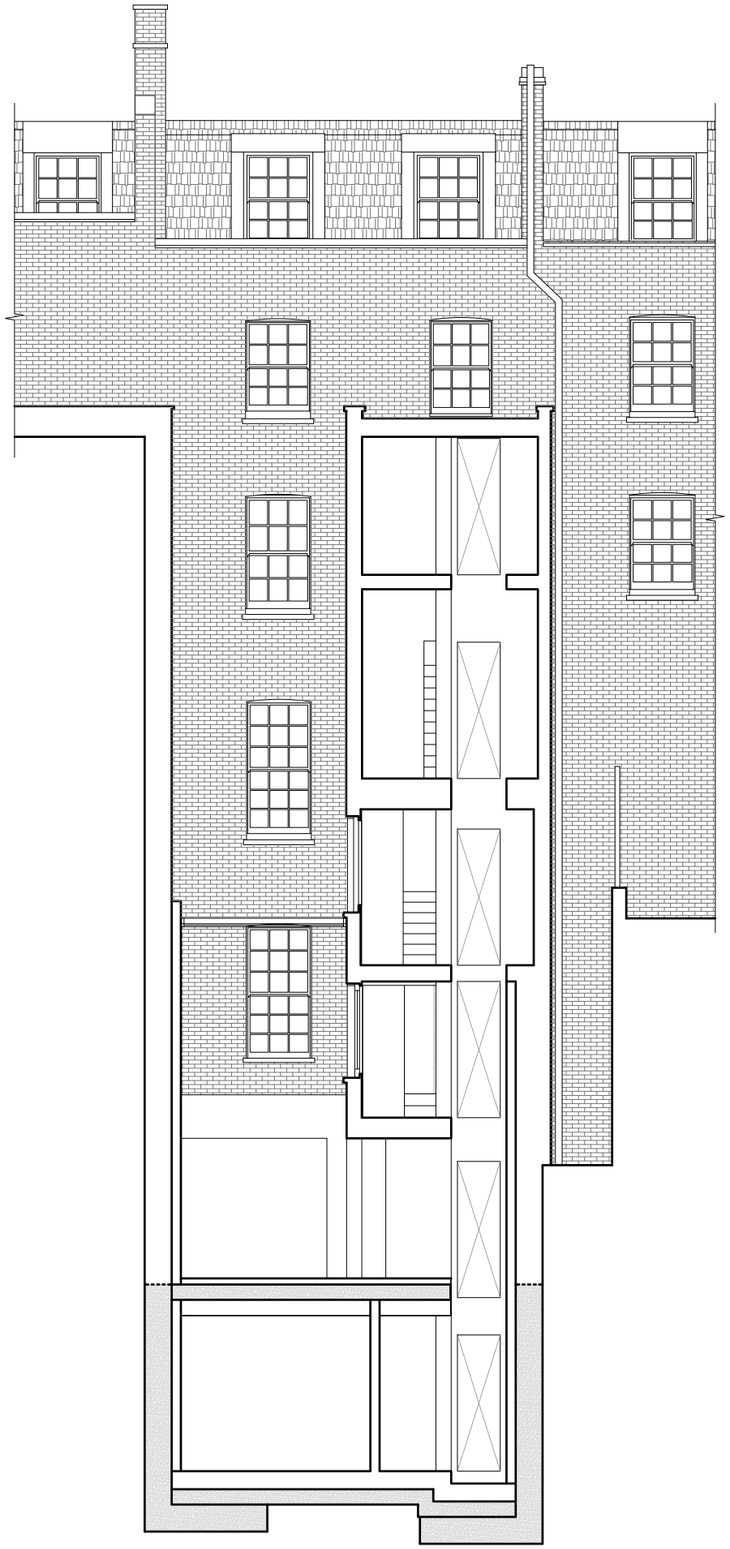
SCALE 1:100