LBMV architects

Luigi Montefusco Ltd
72 Haverstock Hill
NW3 2BE London
M+44 (0) 7837344073
T+44 (0) 207 483 3880

DRAWINGS STATUS	
PLANNING PERMISSION	A3

PROJECT TITLE
HOUSE REFURBISHMENT

4 Montpelier Square
SW7 1JT

DRAWN	CHECKED
UG - MF	LM
DATE	SCALE
21.09.2020	1:100@A3

DRAWING TITLE
PROPOSED SECTION

JOB NO	DRAWING NO
0078	A2008

GENERAL NOTE
- This drawing should be removed from currency immediately when a revised version is issued.
- All dimensions to be checked on site by the contractor. Discrepancies to be reported before proceeding with the works.
- This drawing is copyrighted.
- All dimensions in mm's.

LEGEND

1.50	0	1	2 m
1.100	0	1	5 m
1:500	0	10	20 m
1:1000	0	10	50 m
1:1250	0	10	50 m

REV	DESCRIPTION	DATE	NAME

PROPOSED SECTION 03

SCALE 1:100

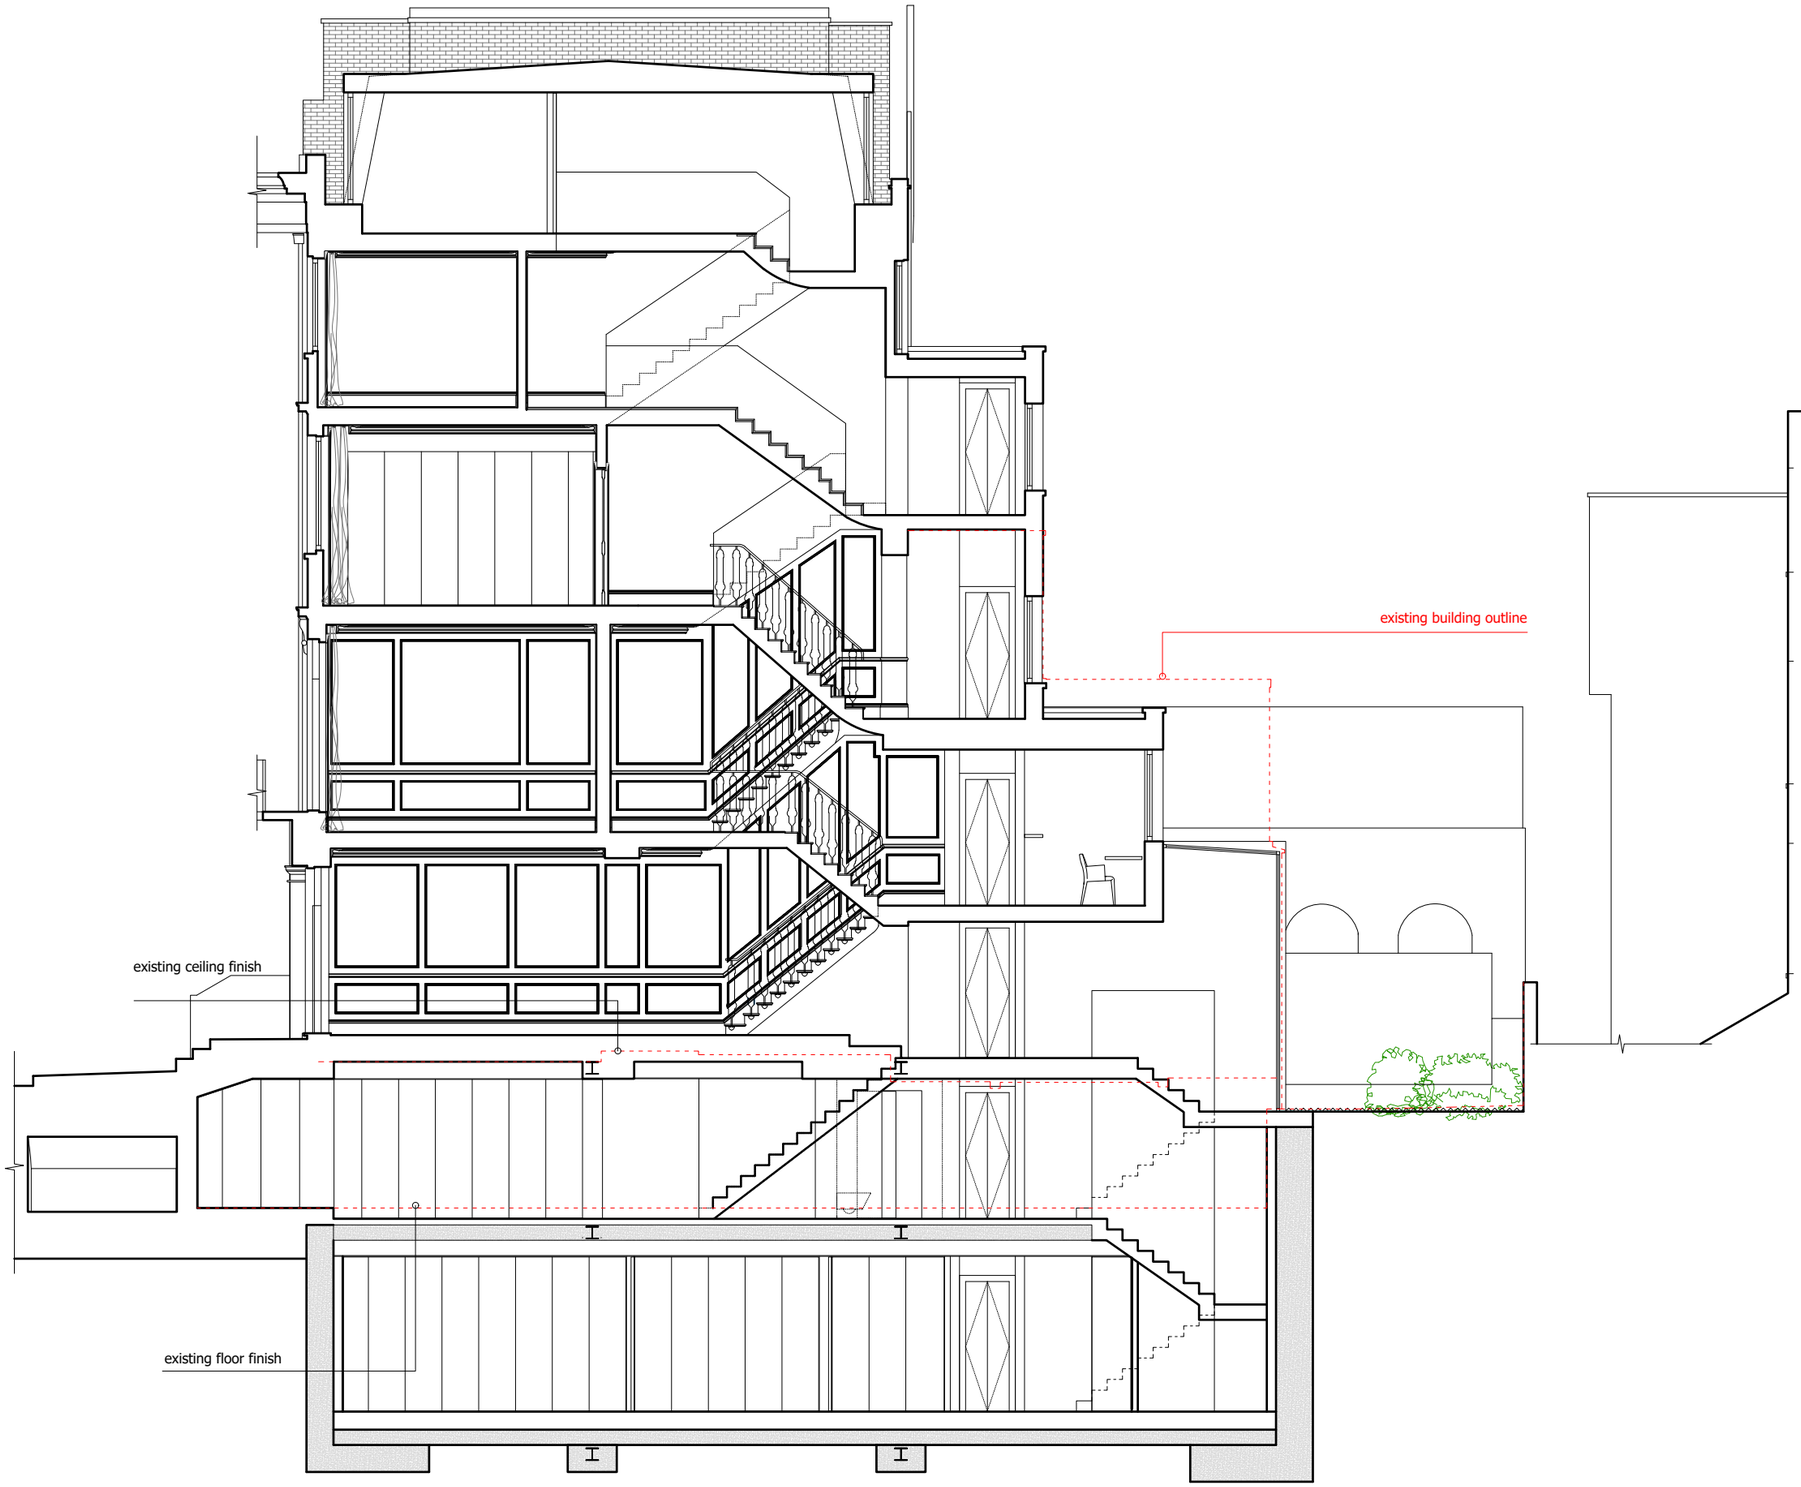

LBMV architects

Luigi Montefusco Ltd
72 Haverstock Hill
NW3 2BE London
M+44 (0) 7837344073
T+44 (0) 207 483 3880

DRAWINGS STATUS	
PLANNING PERMISSION	A3

PROJECT TITLE
HOUSE REFURBISHMENT

4 Montpelier Square
SW7 1JT

DRAWN	CHECKED
UG - MF	LM
DATE	SCALE
21.09.2020	1:100@A3

DRAWING TITLE
PROPOSED SECTION

JOB NO	DRAWING NO
0078	A2009

GENERAL NOTE
- This drawing should be removed from currency immediately when a revised version is issued.
- All dimensions to be checked on site by the contractor. Discrepancies to be reported before proceeding with the works.
- This drawing is copyrighted.
- All dimensions in mm's.

LEGEND

1.50	0	1	2 m
1.100	0	1	5 m
1:500	0	10	20 m
1:1000	0	10	50 m
1:1250	0	10	50 m

REV	DESCRIPTION	DATE	NAME

PROPOSED SECTION 04

SCALE 1:100

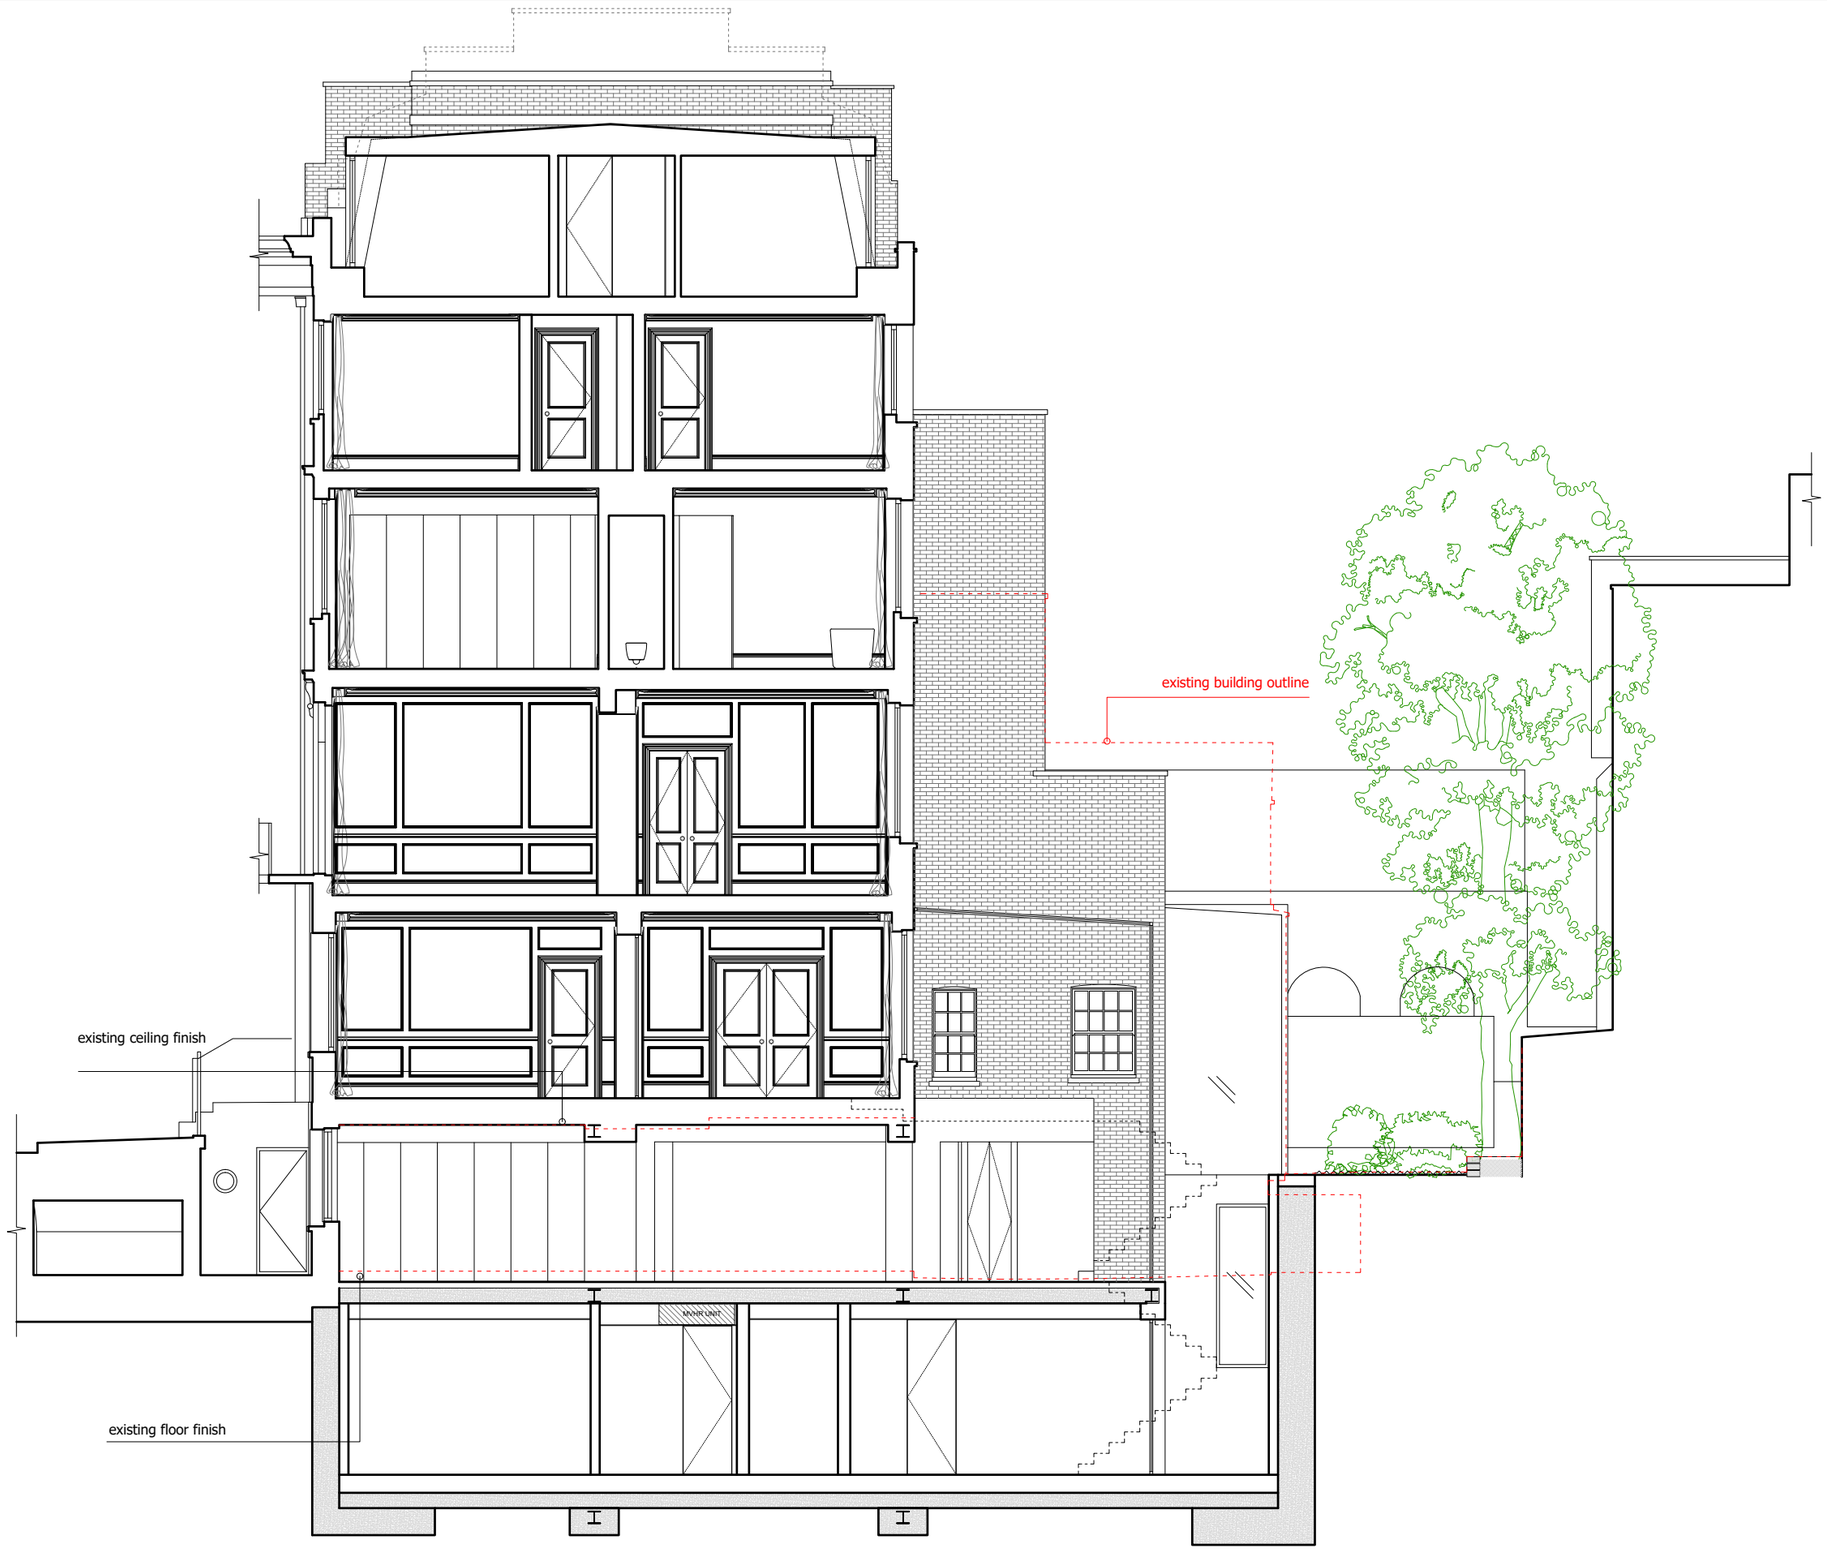

LBMV architects

Luigi Montefusco Ltd
72 Haverstock Hill
NW3 2BE London
M+44 (0) 7837344073
T+44 (0) 207 483 3880

DRAWINGS STATUS	
PLANNING PERMISSION	A3

PROJECT TITLE
HOUSE REFURBISHMENT

4 Montpelier Square
SW7 1JT

DRAWN	CHECKED
UG - MF	LM
DATE	SCALE
21.09.2020	1:100@A3

DRAWING TITLE
PROPOSED SECTION

JOB NO	DRAWING NO
0078	A2010

GENERAL NOTE
- This drawing should be removed from currency immediately when a revised version is issued.
- All dimensions to be checked on site by the contractor. Discrepancies to be reported before proceeding with the works.
- This drawing is copyrighted.
- All dimensions in mm's.

LEGEND

1.50 0 1 2 m
1.100 0 1 5 m
1:500 0 10 20 m
1:1000 0 10 50 m
1:1250 0 10 50 m

REV	DESCRIPTION	DATE	NAME

PROPOSED SECTION 05

SCALE 1:100

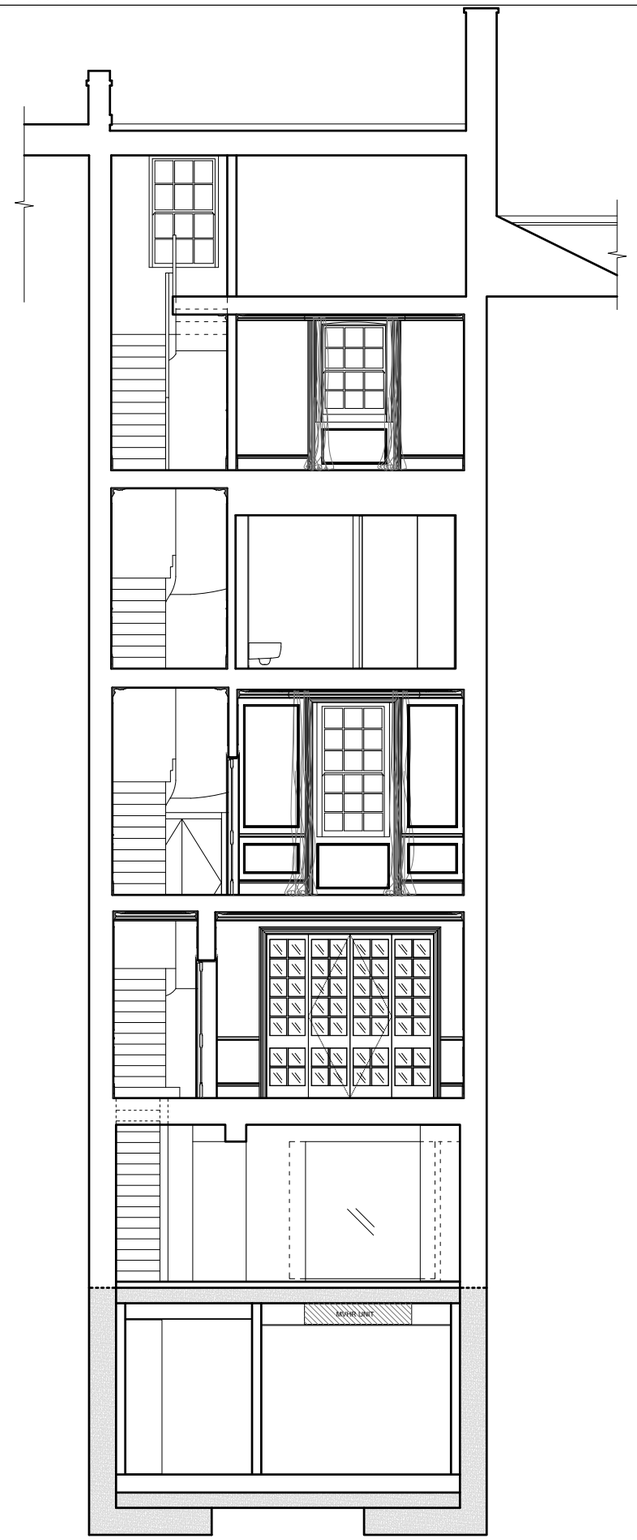

LBMV architects

Luigi Montefusco Ltd
72 Haverstock Hill
NW3 2BE London
M+44 (0) 7837344073
T+44 (0) 207 483 3880

DRAWINGS STATUS
PLANNING PERMISSION | A3

PROJECT TITLE
HOUSE REFURBISHMENT

4 Montpelier Square
SW7 1JT

DRAWN	CHECKED
UG - MF	LM
DATE	SCALE
21.09.2020	1:100@A3

DRAWING TITLE
PROPOSED SECTION

JOB NO	DRAWING NO
0078	A2011

GENERAL NOTE
- This drawing should be removed from currency immediately when a revised version is issued.
- All dimensions to be checked on site by the contractor. Discrepancies to be reported before proceeding with the works.
- This drawing is copyrighted.
- All dimensions in mm's.

LEGEND

1.50	0 1 2 m
1.100	0 1 5 m
1:500	0 10 20 m
1:1000	0 10 50 m
1:1250	0 10 50 m

REV	DESCRIPTION	DATE	NAME

PROPOSED SECTION 06

SCALE 1:100

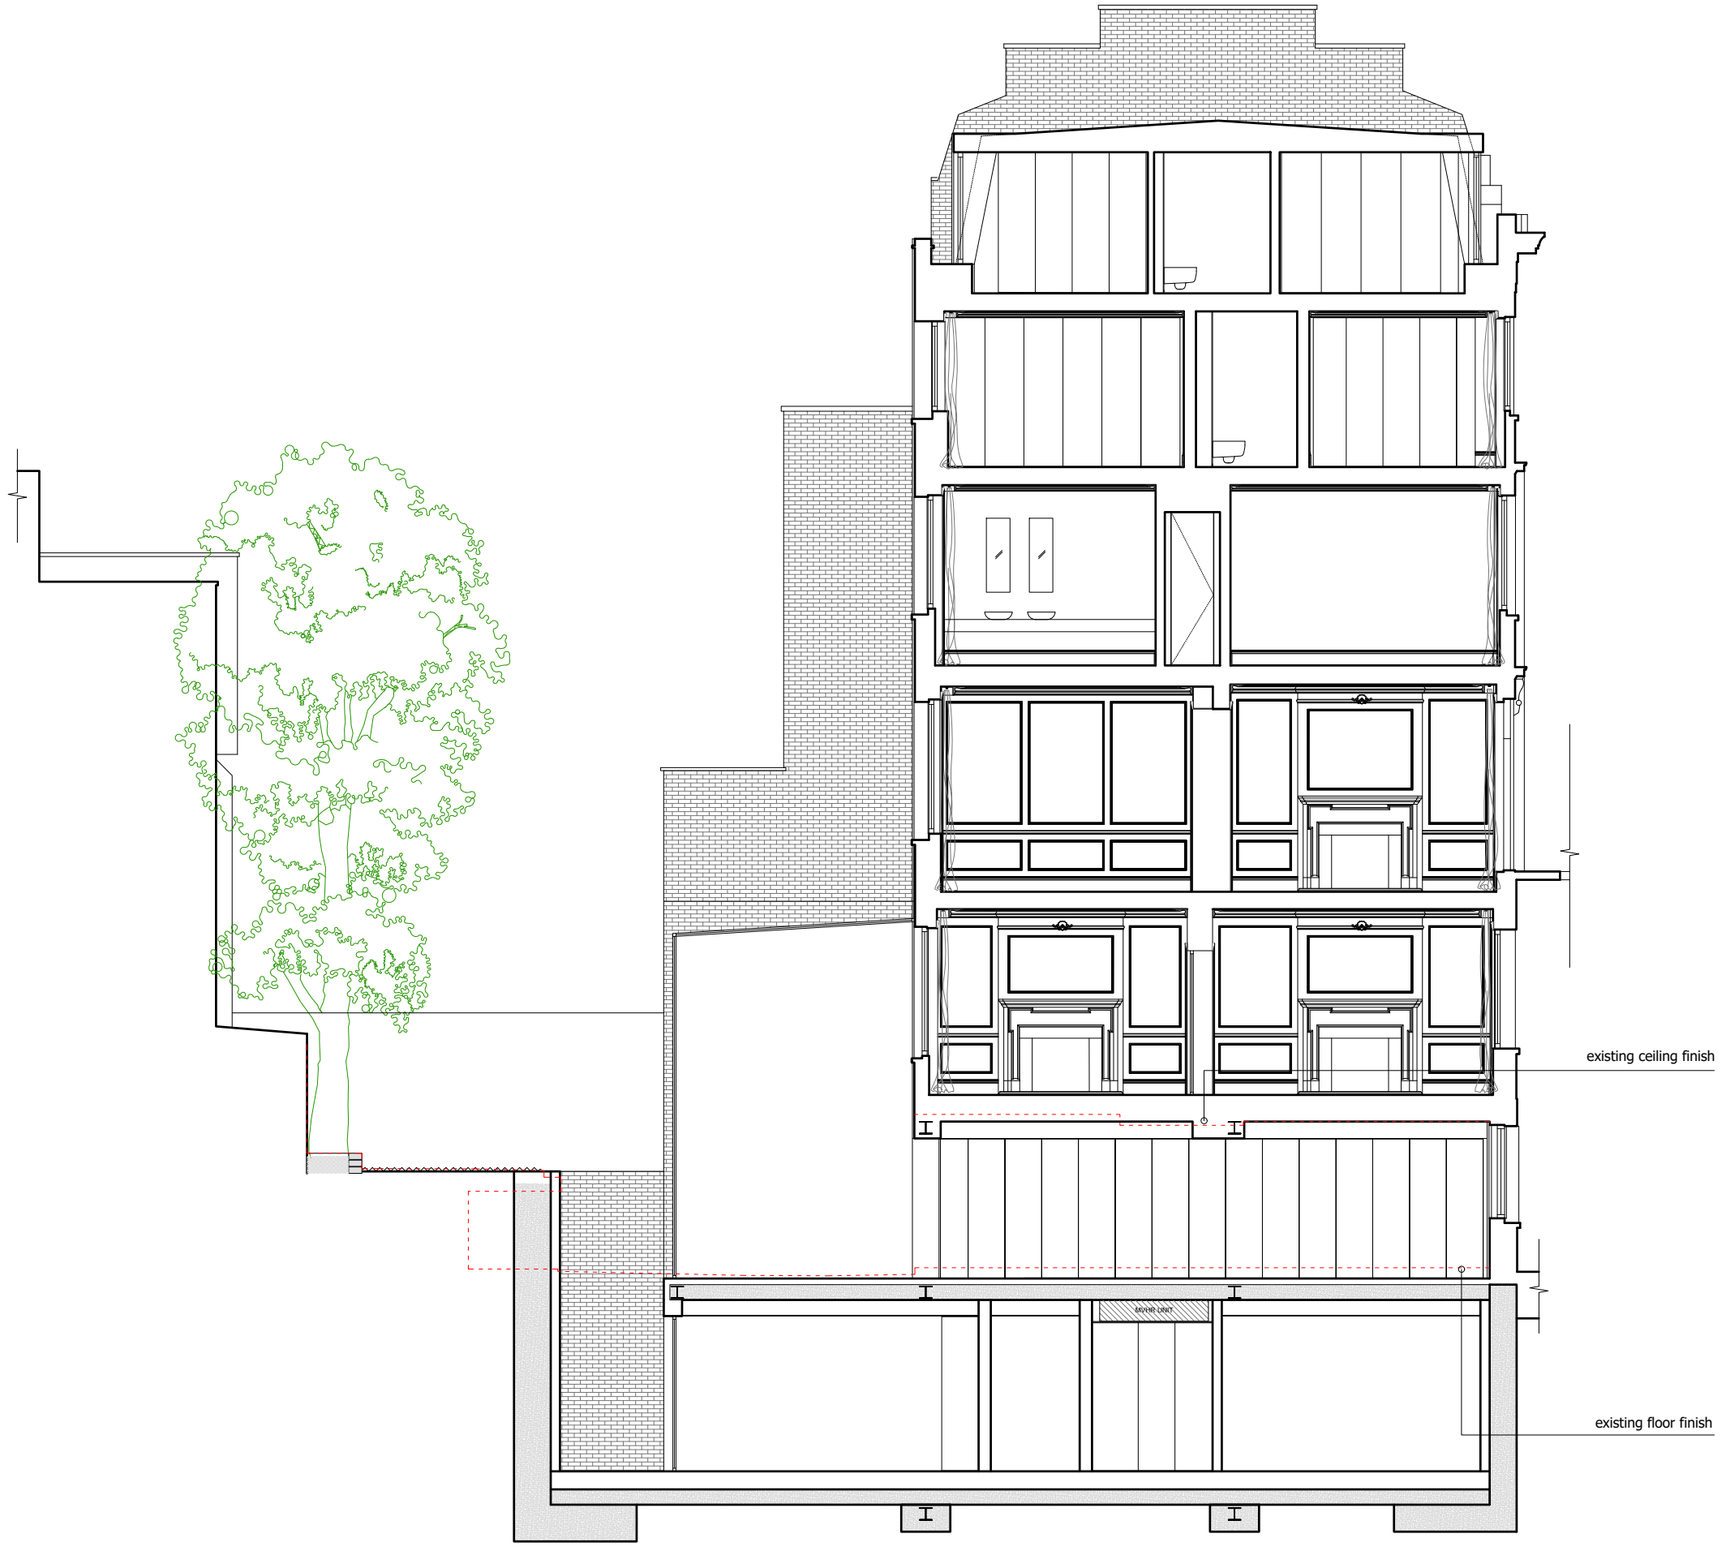

LBMV architects

Luigi Montefusco Ltd
72 Haverstock Hill
NW3 2BE London
M+44 (0) 7837344073
T+44 (0) 207 483 3880

DRAWINGS STATUS
PLANNING PERMISSION | A3

PROJECT TITLE
HOUSE REFURBISHMENT

4 Montpelier Square
SW7 1JT

DRAWN	CHECKED
UG - MF	LM
DATE	SCALE
21.09.2020	1:100@A3

DRAWING TITLE
PROPOSED SECTION

JOB NO	DRAWING NO
0078	A2012

GENERAL NOTE
- This drawing should be removed from currency immediately when a revised version is issued.
- All dimensions to be checked on site by the contractor. Discrepancies to be reported before proceeding with the works.
- This drawing is copyrighted.
- All dimensions in mm's.

LEGEND

1.50	0 1 2 m
1.100	0 1 5 m
1:500	0 10 20 m
1:1000	0 10 50 m
1:1250	0 10 50 m

REV	DESCRIPTION	DATE	NAME

PROPOSED SECTION 07

SCALE 1:100

LBMV architects

Luigi Montefusco Ltd
72 Haverstock Hill
NW3 2BE London
M+44 (0) 7837344073
T+44 (0) 207 483 3880

DRAWINGS STATUS
PLANNING PERMISSION | A3

PROJECT TITLE
HOUSE REFURBISHMENT

4 Montpelier Square
SW7 1JT

DRAWN	CHECKED
UG - MF	LM
DATE	SCALE
21.09.2020	

DRAWING TITLE
PROPOSED AND EXISTING AXONOMETRIC VIEW

JOB NO	DRAWING NO
0078	A2013

GENERAL NOTE
- This drawing should be removed from currency immediately when a revised version is issued.
- All dimensions to be checked on site by the contractor. Discrepancies to be reported before proceeding with the works.
- This drawing is copyrighted.
- All dimensions in mm's.

LEGEND
1.50 0 1 2 m
1.100 0 1 5 m
1:500 0 10 20 m
1:1000 0 10 50 m
1:1250 0 10 50 m

REV	DESCRIPTION	DATE	NAME

EXISTING AXONOMETRIC VIEW

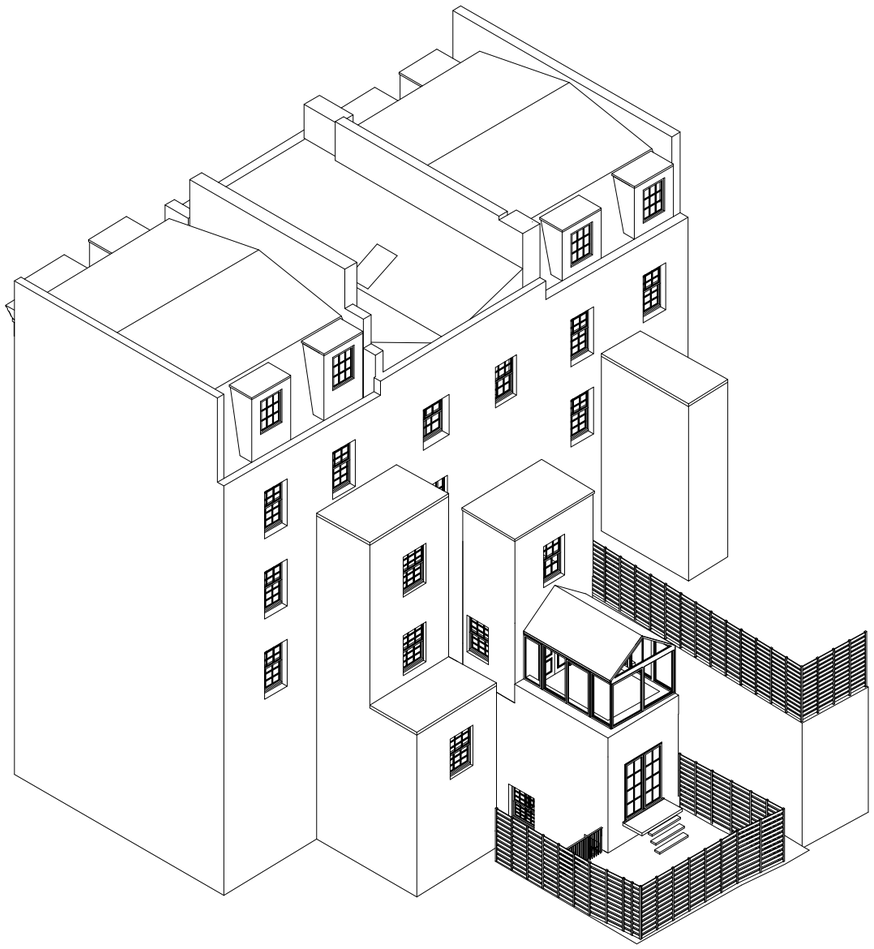
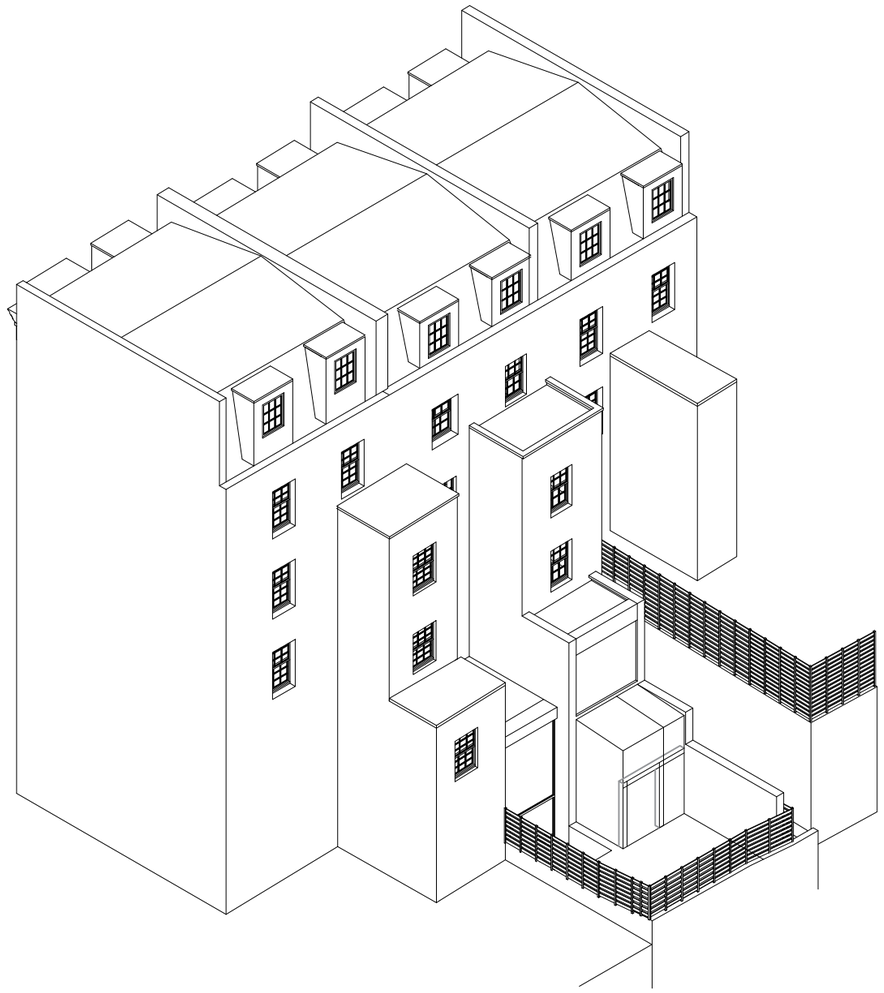
PROPOSED AXONOMETRIC VIEW