LBMV architects

Luigi Montefusco Ltd
72 Haverstock Hill
NW3 2BE London
M+44 (0) 7837344073
T+44 (0) 207 483 3880

DRAWINGS STATUS
PLANNING PERMISSION | A3

PROJECT TITLE
HOUSE REFURBISHMENT

4 Montpelier Square
SW7 1JT

DRAWN	CHECKED
UG - MF	LM
DATE	SCALE
21.09.2020	1:100@A3

DRAWING TITLE
PROPOSED SECTION

JOB NO	DRAWING NO
0078	A2012

GENERAL NOTE
- This drawing should be removed from currency immediately when a revised version is issued.
- All dimensions to be checked on site by the contractor. Discrepancies to be reported before proceeding with the works.
- This drawing is copyrighted.
- All dimensions in mm's.

LEGEND

1.50	0	1	2 m
1.100	0	1	5 m
1:500	0	10	20 m
1:1000	0	10	50 m
1:1250	0	10	50 m

REV	DESCRIPTION	DATE	NAME

PROPOSED SECTION 07

SCALE 1:100

LBMV architects

Luigi Montefusco Ltd
72 Haverstock Hill
NW3 2BE London
M+44 (0) 7837344073
T+44 (0) 207 483 3880

DRAWINGS STATUS
PLANNING PERMISSION | A3

PROJECT TITLE
HOUSE REFURBISHMENT

4 Montpelier Square
SW7 1JT

DRAWN	CHECKED
UG - MF	LM
DATE	SCALE
21.09.2020	

DRAWING TITLE
PROPOSED AND EXISTING
AXONOMETRIC VIEW

JOB NO	DRAWING NO
0078	A2013

GENERAL NOTE
- This drawing should be removed from currency immediately when a revised version is issued.
- All dimensions to be checked on site by the contractor. Discrepancies to be reported before proceeding with the works.
- This drawing is copyrighted.
- All dimensions in mm's.

LEGEND

1.50 0 1 2 m
1.100 0 1 5 m
1:500 0 10 20 m
1:1000 0 10 50 m
1:1250 0 10 50 m

REV	DESCRIPTION	DATE	NAME

EXISTING AXONOMETRIC VIEW

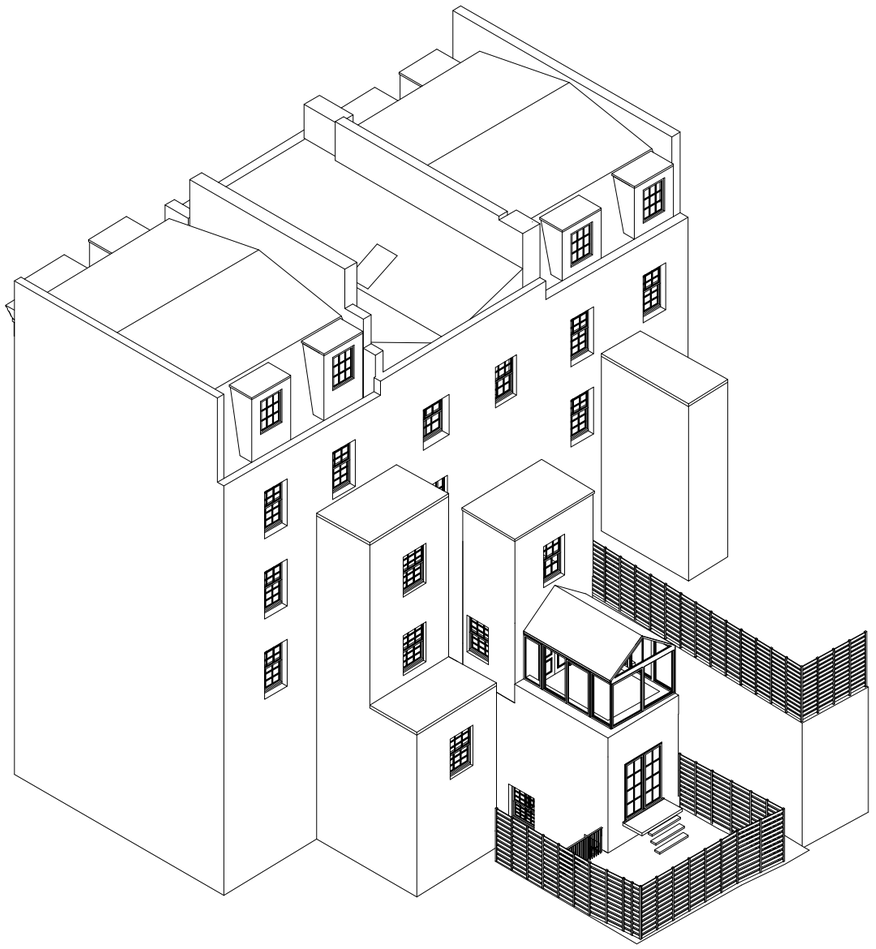

PROPOSED AXONOMETRIC VIEW

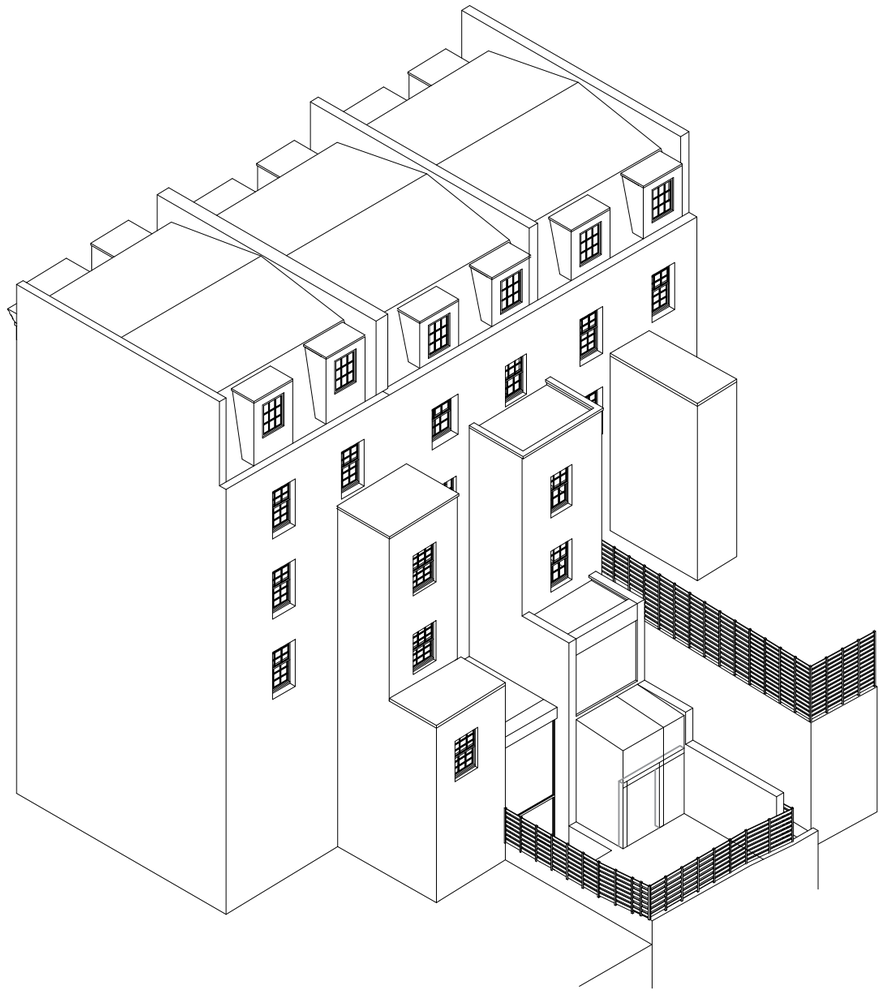

LBMV architects

Luigi Montefusco Ltd

72 Haverstock Hill
NW3 2BE London
M+44 (0) 7837344073
T+44 (0) 207 483 3880

DRAWINGS STATUS	
PLANNING PERMISSION	A3

PROJECT TITLE

HOUSE REFURBISHMENT

4 Montpelier Square
SW7 1JT

DRAWN	CHECKED
UG - MF	LM
DATE	SCALE
21.09.2020	

DRAWING TITLE

PROPOSED CGI VIEWS

JOB NO	DRAWING NO
0078	A2014

GENERAL NOTE

- This drawing should be removed from currency immediately when a revised version is issued.
- All dimensions to be checked on site by the contractor. Discrepancies to be reported before proceeding with the works.
- This drawing is copyrighted.
- All dimensions in mm's.

LEGEND

1.50 — 0 1 2 m

1.100 — 0 1 5 m

1:500 — 0 10 20 m

1:1000 — 0 10 50 m

1:1250 — 0 10 50 m

REV	DESCRIPTION	DATE	NAME

PROPOSED VIEWS

LBMV architects

Luigi Montefusco Ltd
72 Haverstock Hill
NW3 2BE London
M+44 (0) 7837344073
T+44 (0) 207 483 3880

DRAWINGS STATUS
PLANNING PERMISSION | A3

PROJECT TITLE
HOUSE REFURBISHMENT

4 Montpelier Square
SW7 1JT

DRAWN	CHECKED
UG - MF	LM
DATE	SCALE
21.09.2020	

DRAWING TITLE
PROPOSED CGI VIEWS

JOB NO	DRAWING NO
0078	A2015

GENERAL NOTE
- This drawing should be removed from currency immediately when a revised version is issued.
- All dimensions to be checked on site by the contractor. Discrepancies to be reported before proceeding with the works.
- This drawing is copyrighted.
- All dimensions in mm's.

LEGEND

1.50	0	1	2 m
1.100	0	1	5 m
1:500	0	10	20 m
1:1000	0	10	50 m
1:1250	0	10	50 m

REV	DESCRIPTION	DATE	NAME

PROPOSED VIEWS

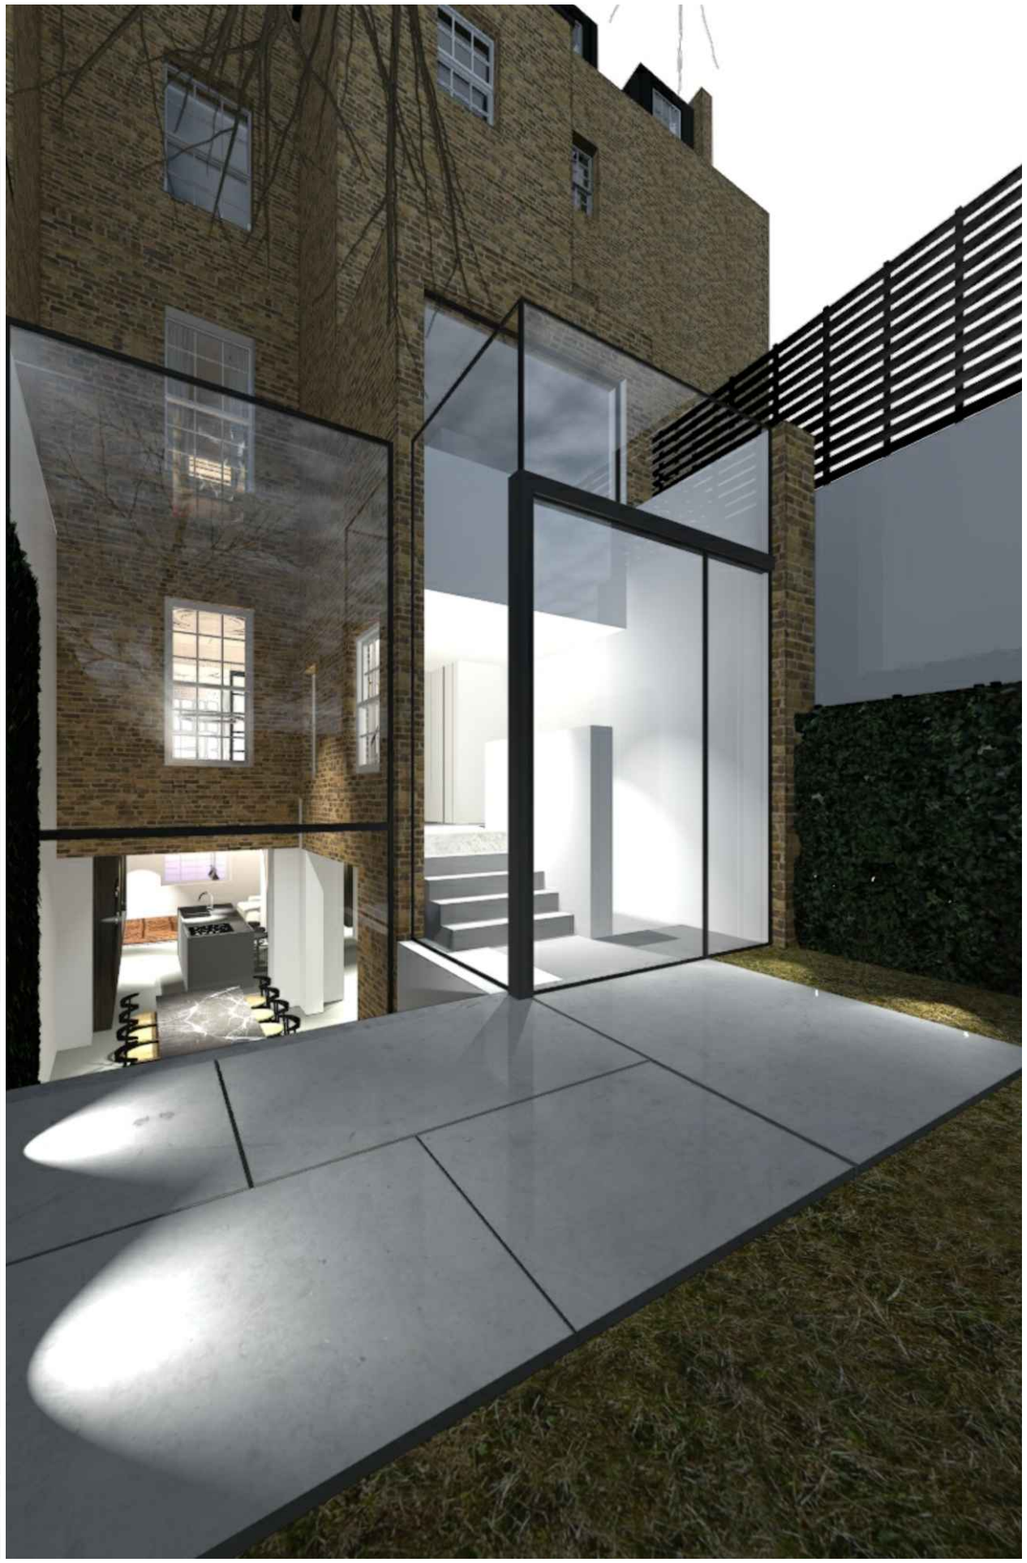

LBMV architects

Luigi Montefusco Ltd

72 Haverstock Hill
NW3 2BE London
M+44 (0) 7837344073
T+44 (0) 207 483 3880

DRAWINGS STATUS
PLANNING PERMISSION | A3

PROJECT TITLE
HOUSE REFURBISHMENT

4 Montpelier Square
SW7 1JT

DRAWN	CHECKED
UG - MF	LM
DATE	SCALE
21.09.2020	

DRAWING TITLE
PROPOSED CGI VIEWS

JOB NO	DRAWING NO
0078	A2016

GENERAL NOTE
- This drawing should be removed from currency immediately when a revised version is issued.
- All dimensions to be checked on site by the contractor. Discrepancies to be reported before proceeding with the works.
- This drawing is copyrighted.
- All dimensions in mm's.

LEGEND

1.50	0	1	2 m
1.100	0	1	5 m
1:500	0	10	20 m
1:1000	0	10	50 m
1:1250	0	10	50 m

REV	DESCRIPTION	DATE	NAME

PROPOSED VIEWS - NEW STAIRCASE

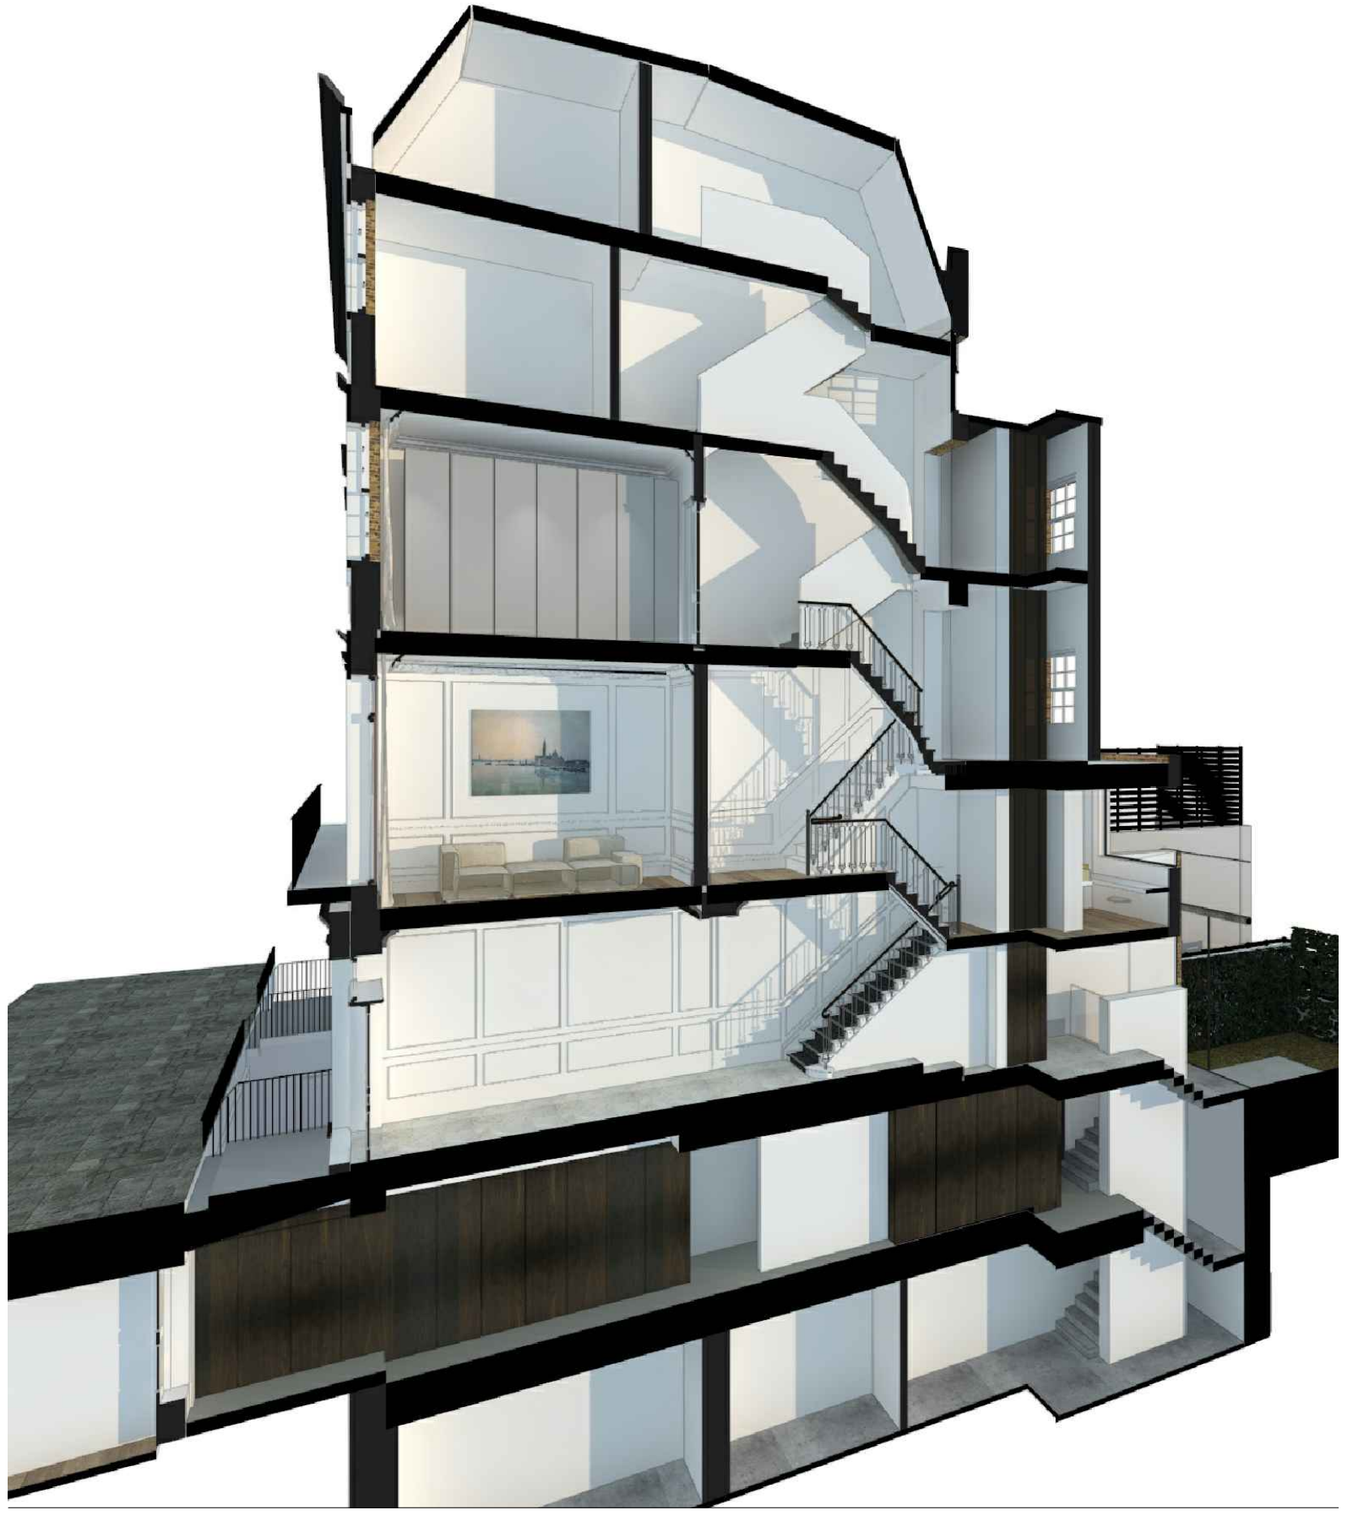

LBMV architects

Luigi Montefusco Ltd
72 Haverstock Hill
NW3 2BE London
M+44 (0) 7837344073
T+44 (0) 207 483 3880

DRAWINGS STATUS: PLANNING PERMISSION | A3

PROJECT TITLE: HOUSE REFURBISHMENT

4 Montpelier Square
SW7 1JT

DRAWN	CHECKED
UG - MF	LM
DATE	SCALE
21.09.2020	1:50@A3

DRAWING TITLE: MOLDINGS PROFILES

JOB NO	DRAWING NO
0078	A2017

GENERAL NOTE

- This drawing should be removed from currency immediately when a revised version is issued.
- All dimensions to be checked on site by the contractor. Discrepancies to be reported before proceeding with the works.
- This drawing is copyrighted.
- All dimensions in mm's.

LEGEND

1.50 0 1 2 m

1.100 0 1

1:500 0 10 20 m

1:1000 0 10 50 m

1:1250 0 10 50 m

REV	DESCRIPTION	DATE	NAME

MOLDINGS PROFILES (CORNICES- SKIRTING-ARCHITRAVE-DADO-PANELS) SCALE 1:5

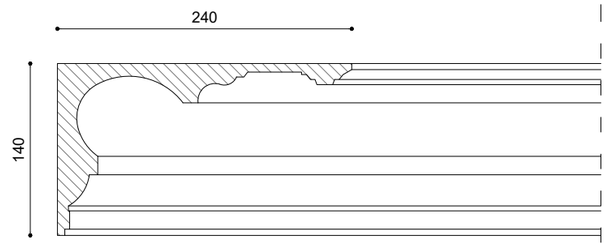

Fd01
1:5

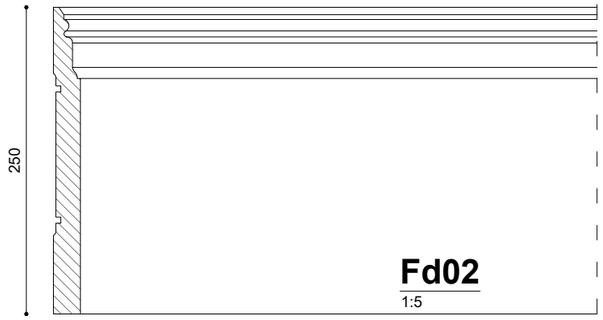

Fd02
1:5

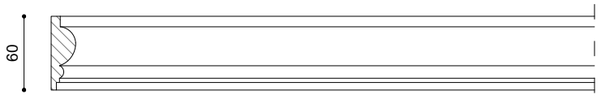

Fd03
1:5

Fd04
1:5

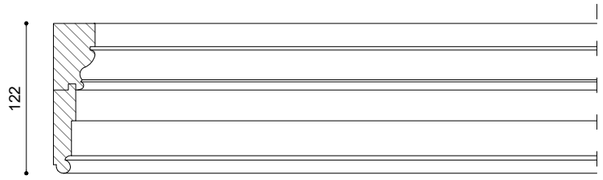

Fd05
1:5

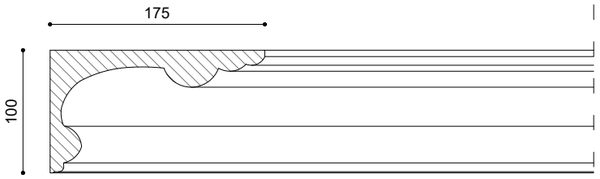

Fd06
1:5

LBMV architects

Luigi Montefusco Ltd
72 Haverstock Hill
NW3 2BE London
M+44 (0) 7837344073
T+44 (0) 207 483 3880

DRAWINGS STATUS
PLANNING PERMISSION | A3

PROJECT TITLE
HOUSE REFURBISHMENT

4 Montpelier Square
SW7 1JT

DRAWN	CHECKED
UG - MF	LM
DATE	SCALE
21.09.2020	1:50@A3

DRAWING TITLE
INTERNAL ELEVATIONS

JOB NO	DRAWING NO
0078	A2018

GENERAL NOTE
- This drawing should be removed from currency immediately when a revised version is issued.
- All dimensions to be checked on site by the contractor. Discrepancies to be reported before proceeding with the works.
- This drawing is copyrighted.
- All dimensions in mm's.

LEGEND

1.50	0 1 2 m
1.100	0 1 5 m
1:500	0 10 20 m
1:1000	0 10 50 m
1:1250	0 10 50 m

REV	DESCRIPTION	DATE	NAME

PROPOSED INTERNAL ELEVATIONS - GROUND FLOOR - FIRST RECEPTION/DINING ROOM

SCALE 1:50

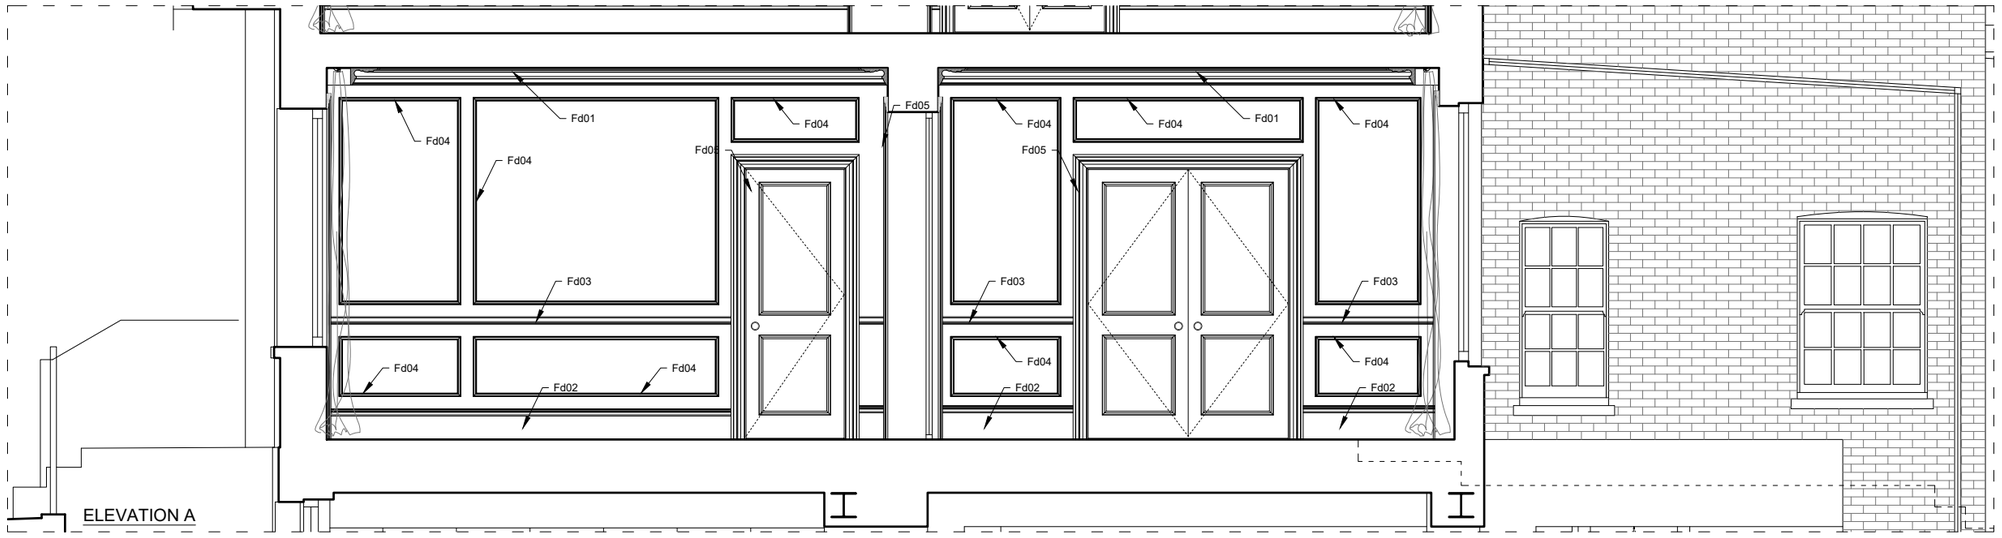

ELEVATION A

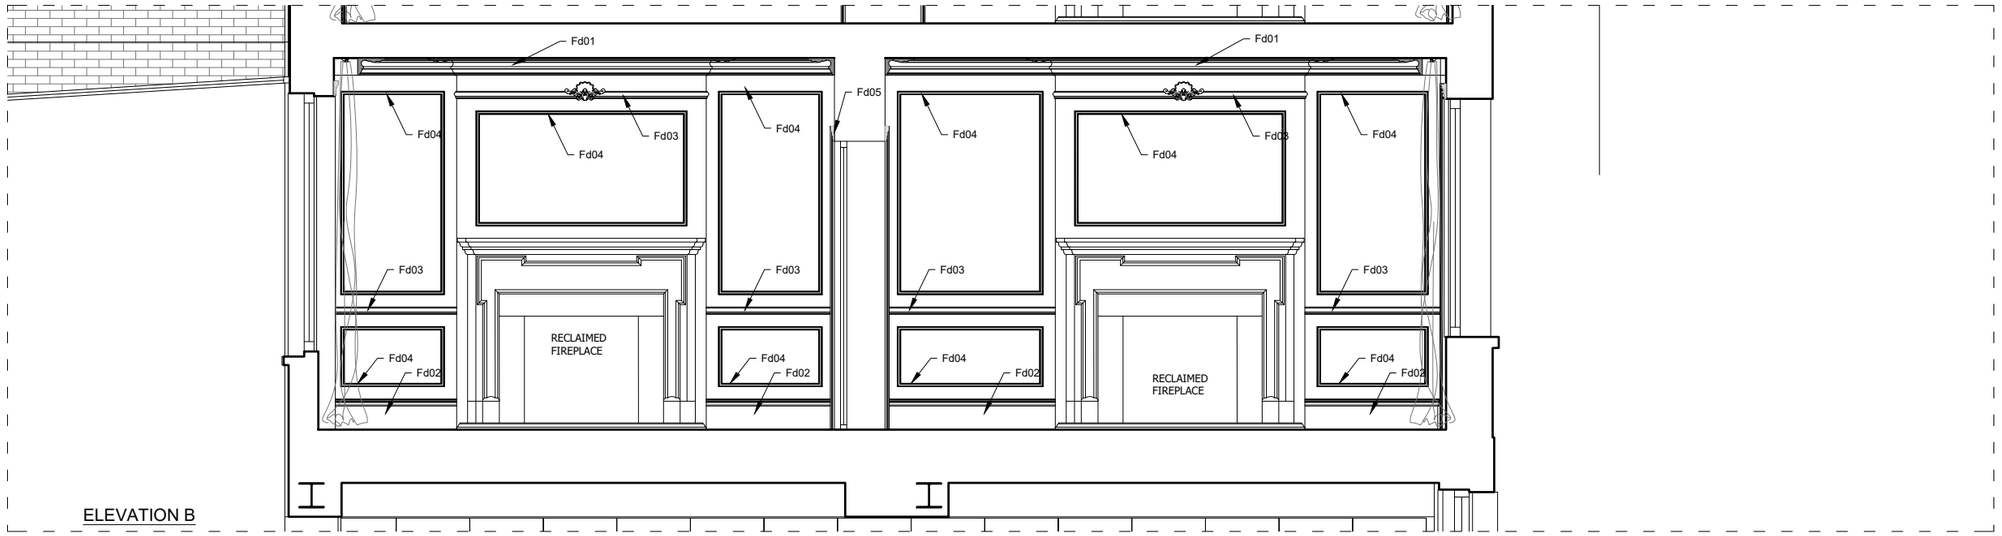

ELEVATION B

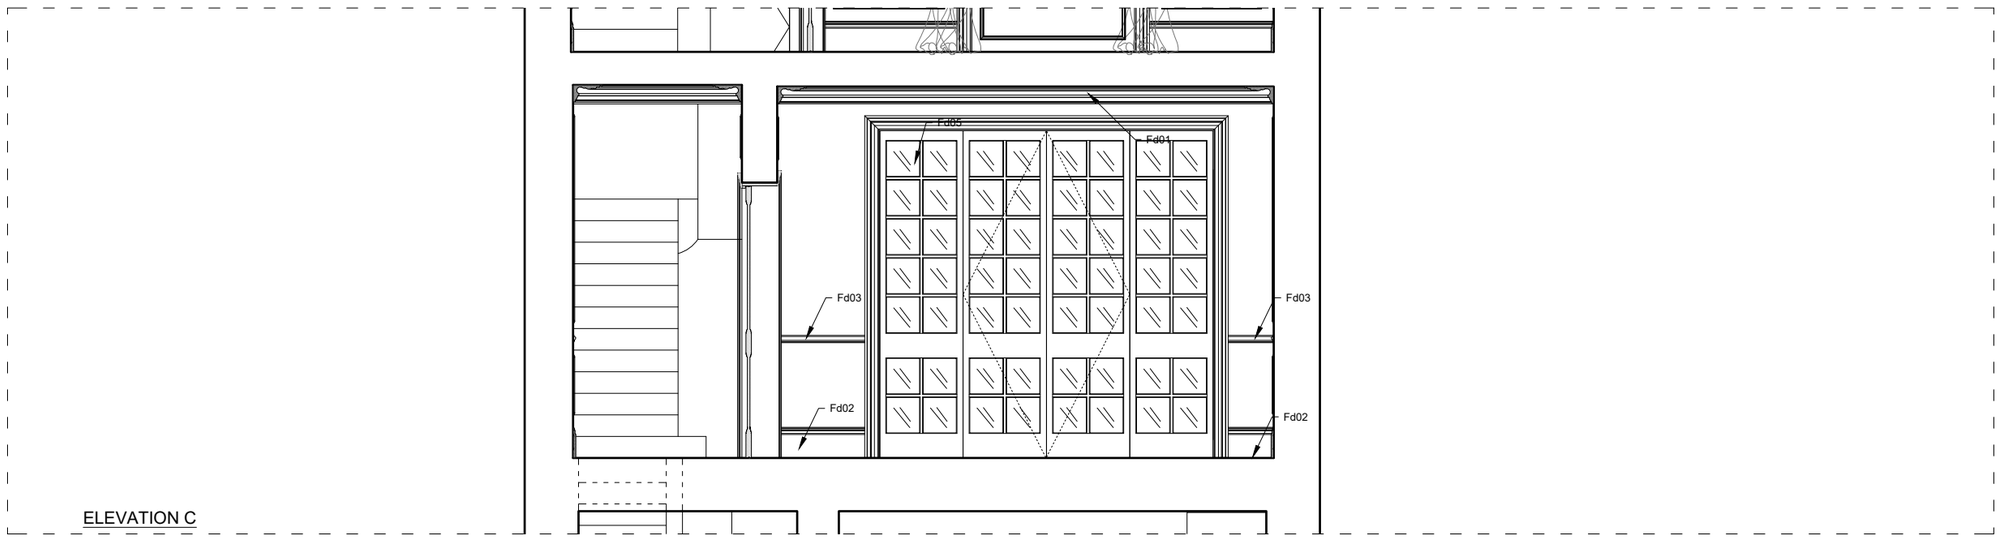

ELEVATION C

LBMV architects

Luigi Montefusco Ltd
72 Haverstock Hill
NW3 2BE London
M+44 (0) 7837344073
T+44 (0) 207 483 3880

DRAWINGS STATUS
PLANNING PERMISSION | A3

PROJECT TITLE
HOUSE REFURBISHMENT

4 Montpelier Square
SW7 1JT

DRAWN	CHECKED
UG - MF	LM
DATE	SCALE
21.09.2020	1:50@A3

DRAWING TITLE
INTERNAL ELEVATIONS

JOB NO	DRAWING NO
0078	A2019

GENERAL NOTE
- This drawing should be removed from currency immediately when a revised version is issued.
- All dimensions to be checked on site by the contractor. Discrepancies to be reported before proceeding with the works.
- This drawing is copyrighted.
- All dimensions in mm's.

LEGEND

1.50	0	1	2 m
1.100	0	1	5 m
1:500	0	10	20 m
1:1000	0	10	50 m
1:1250	0	10	50 m

REV	DESCRIPTION	DATE	NAME

PROPOSED INTERNAL ELEVATIONS - FIRST FLOOR - LIVING ROOM 02

SCALE 1:50

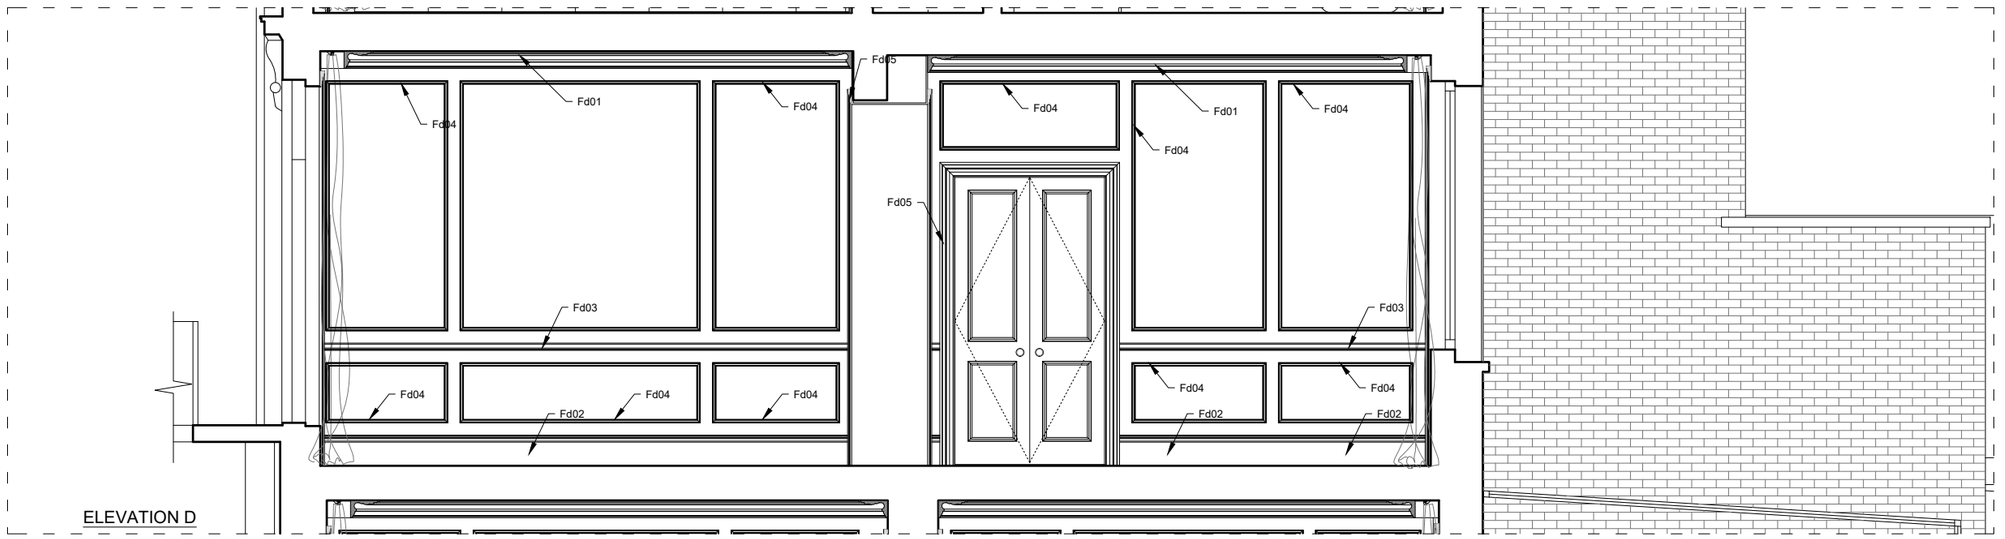

ELEVATION D

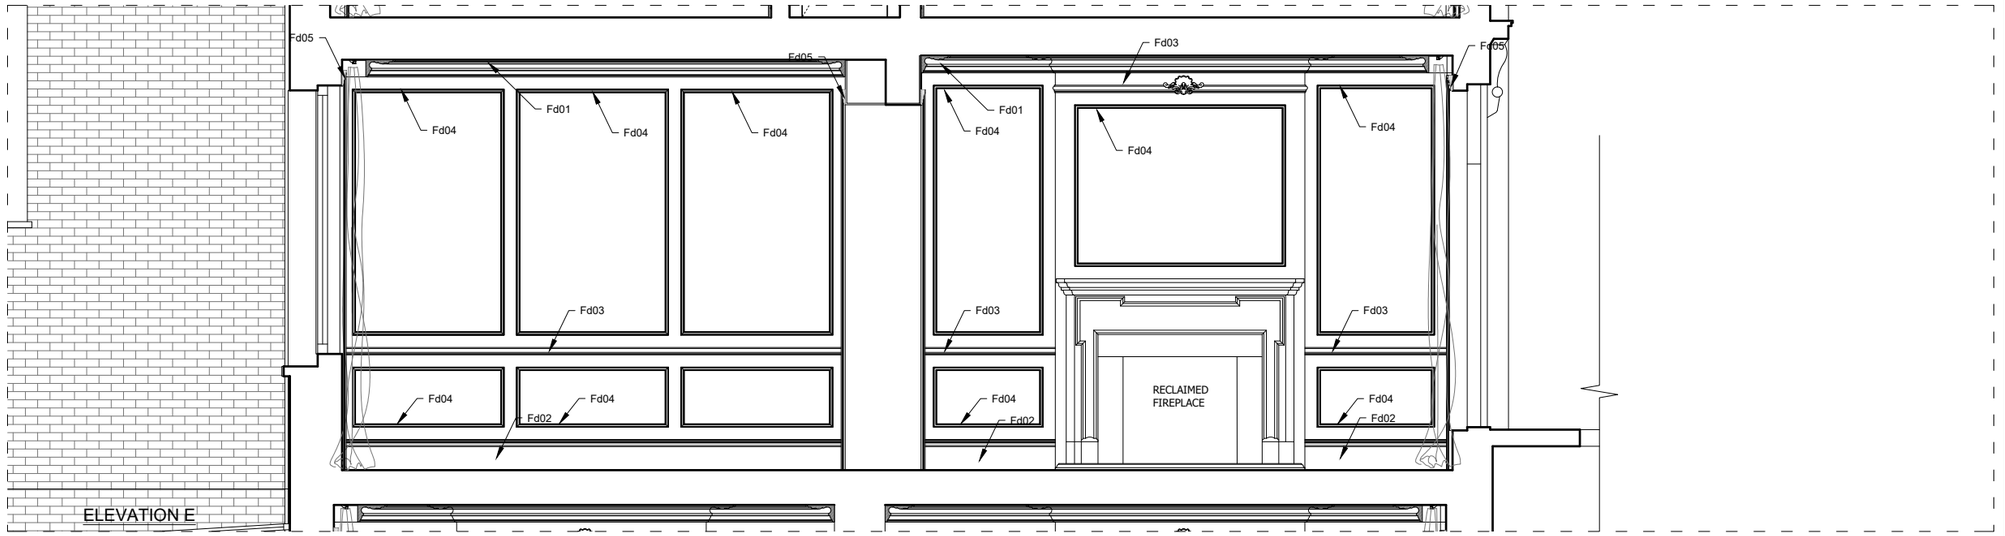

ELEVATION E

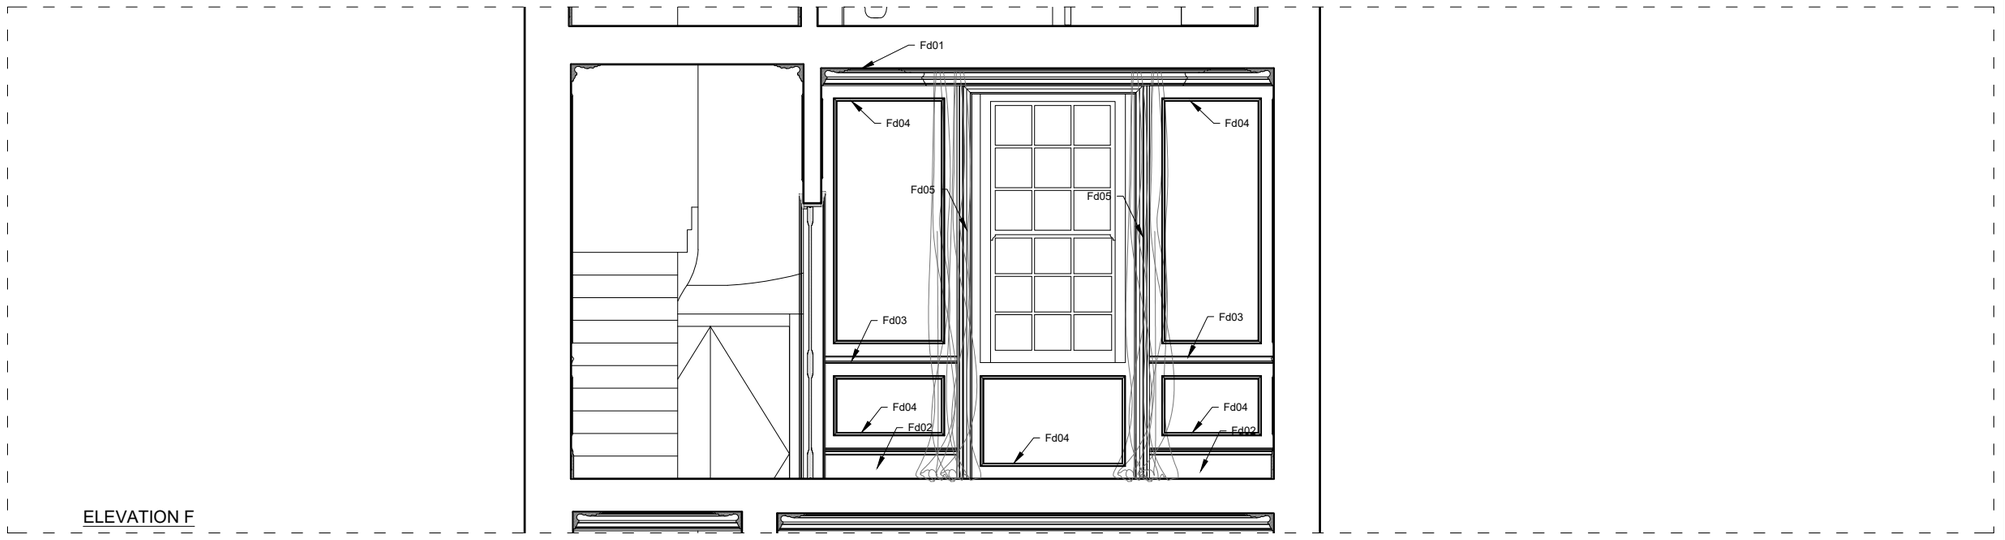

ELEVATION F

LBMV architects

Luigi Montefusco Ltd
72 Haverstock Hill
NW3 2BE London
M+44 (0) 7837344073
T+44 (0) 207 483 3880

DRAWINGS STATUS
PLANNING PERMISSION | A3

PROJECT TITLE
HOUSE REFURBISHMENT

4 Montpelier Square
SW7 1JT

DRAWN	CHECKED
UG - MF	LM
DATE	SCALE
21.09.2020	1:50@A3

DRAWING TITLE
INTERNAL ELEVATIONS

JOB NO	DRAWING NO
0078	A2020

GENERAL NOTE
- This drawing should be removed from currency immediately when a revised version is issued.
- All dimensions to be checked on site by the contractor. Discrepancies to be reported before proceeding with the works.
- This drawing is copyrighted.
- All dimensions in mm's.

LEGEND

1.50	0 1 2 m
1.100	0 1 5 m
1:500	0 10 20 m
1:1000	0 10 50 m
1:1250	0 10 50 m

REV	DESCRIPTION	DATE	NAME

PROPOSED INTERNAL ELEVATIONS - SECOND FLOOR - BEDROOM 01

SCALE 1:50

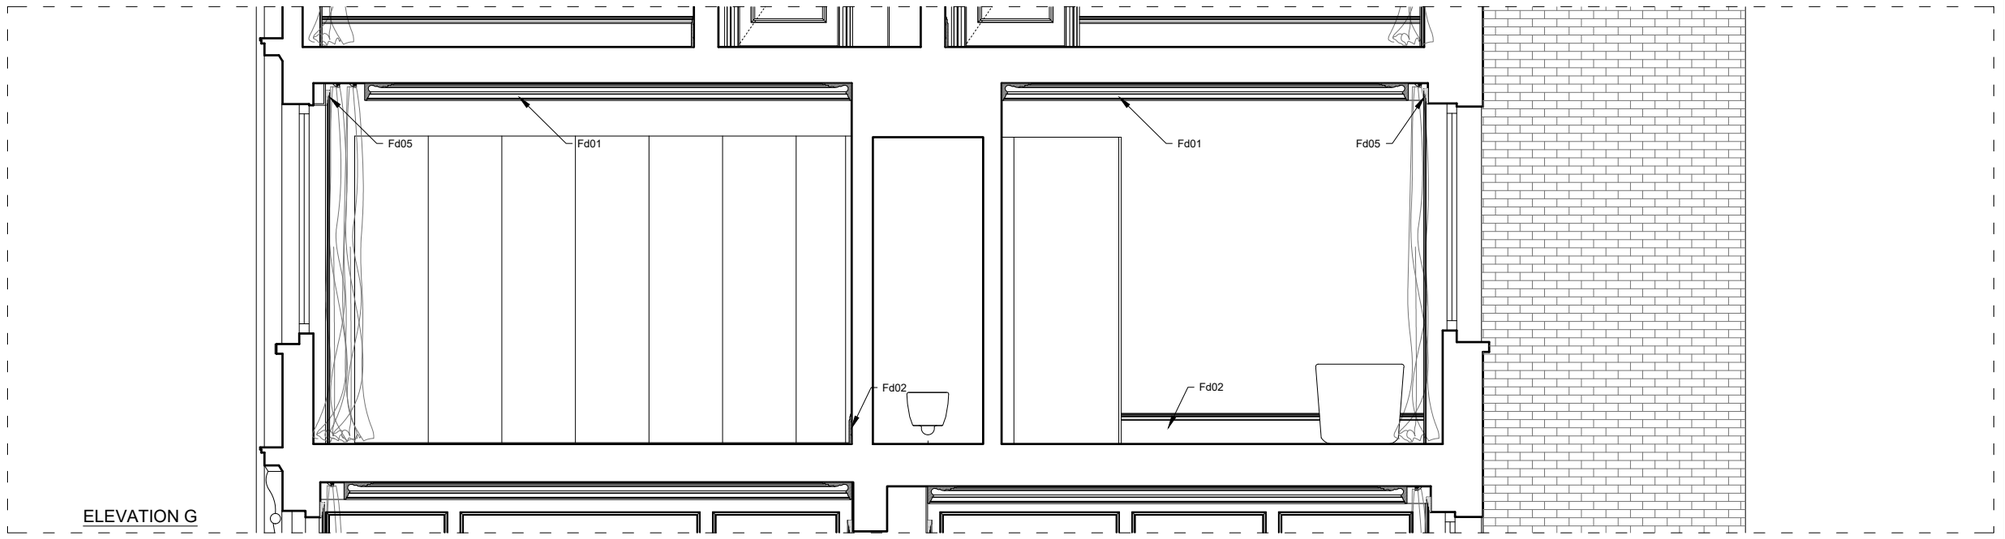

ELEVATION G

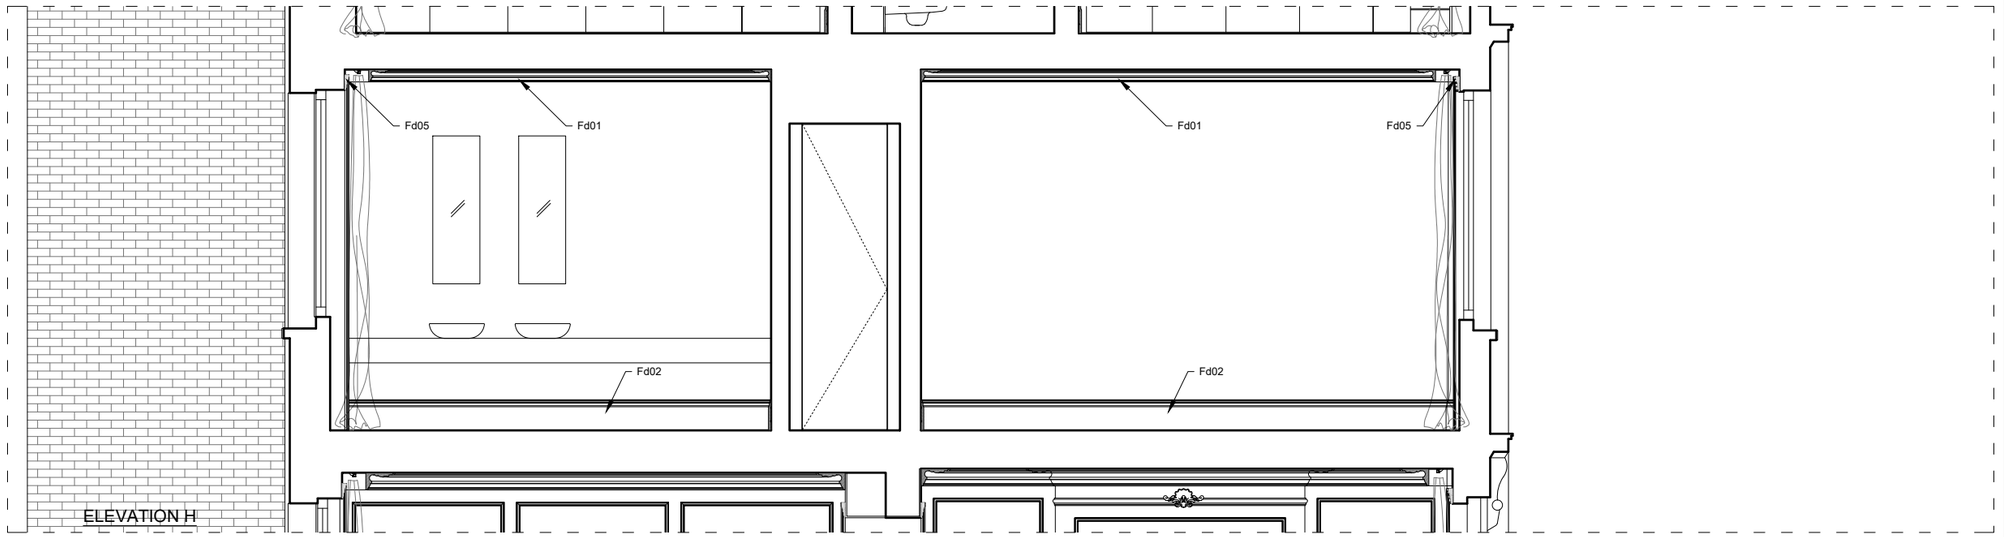

ELEVATION H

LBMV architects

Luigi Montefusco Ltd
72 Haverstock Hill
NW3 2BE London
M+44 (0) 7837344073
T+44 (0) 207 483 3880

DRAWINGS STATUS
PLANNING PERMISSION | A3

PROJECT TITLE
HOUSE REFURBISHMENT

4 Montpelier Square
SW7 1JT

DRAWN	CHECKED
UG - MF	LM
DATE	SCALE
21.09.2020	1:50@A3

DRAWING TITLE
INTERNAL ELEVATIONS

JOB NO	DRAWING NO
0078	A2021

GENERAL NOTE
- This drawing should be removed from currency immediately when a revised version is issued.
- All dimensions to be checked on site by the contractor. Discrepancies to be reported before proceeding with the works.
- This drawing is copyrighted.
- All dimensions in mm's.

LEGEND

1.50	0 1 2 m
1.100	0 1 5 m
1:500	0 10 20 m
1:1000	0 10 50 m
1:1250	0 10 50 m

REV	DESCRIPTION	DATE	NAME

PROPOSED INTERNAL ELEVATIONS - THIRD FLOOR - BEDROOM 02/03

SCALE 1:50

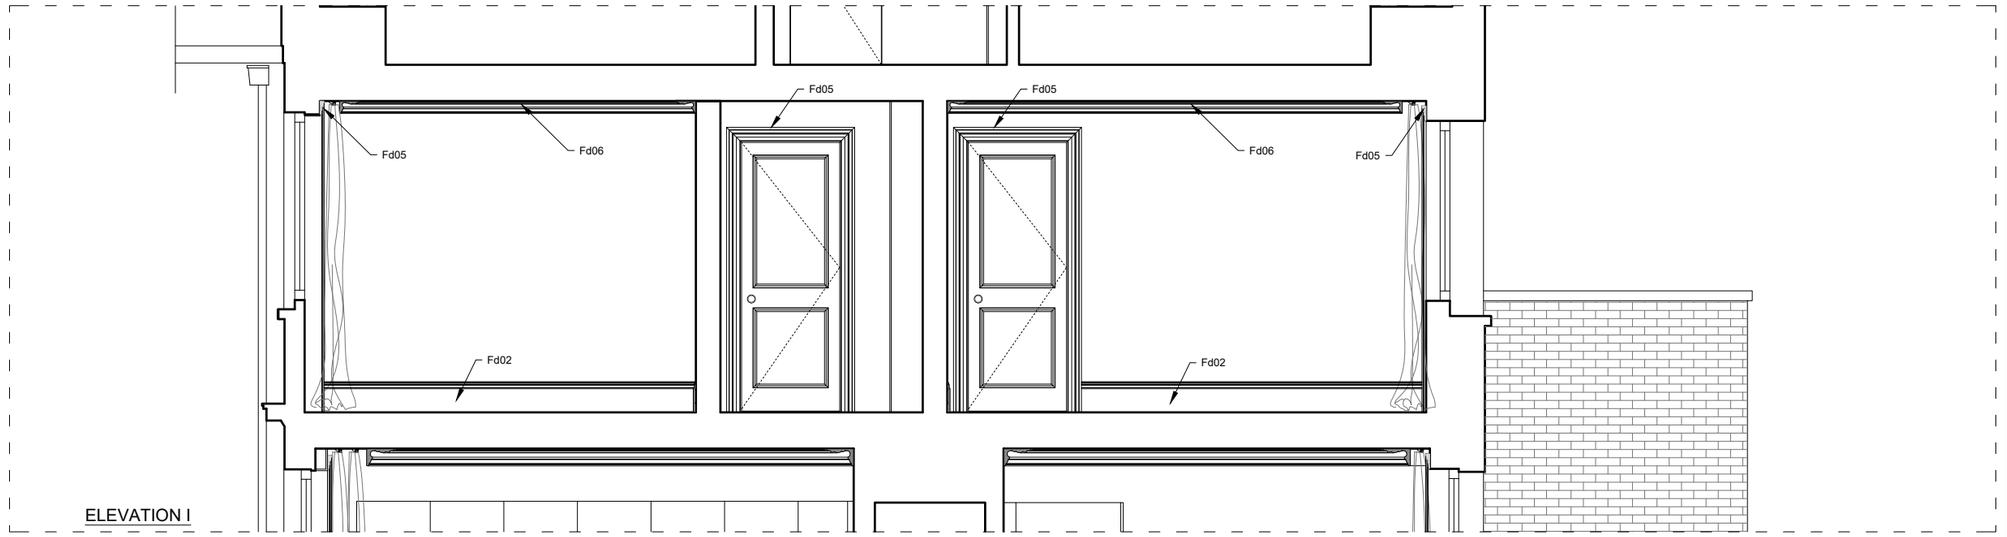

ELEVATION I

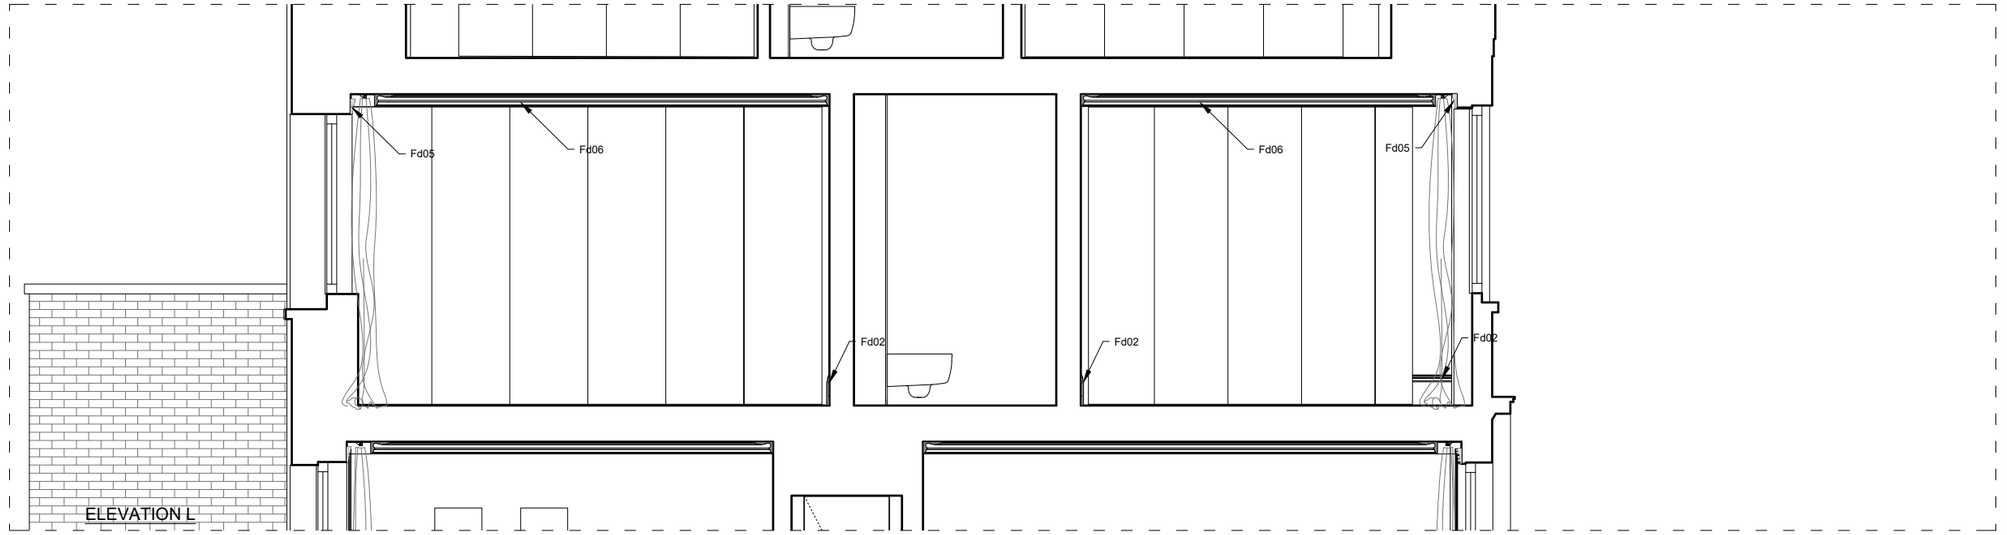

ELEVATION L

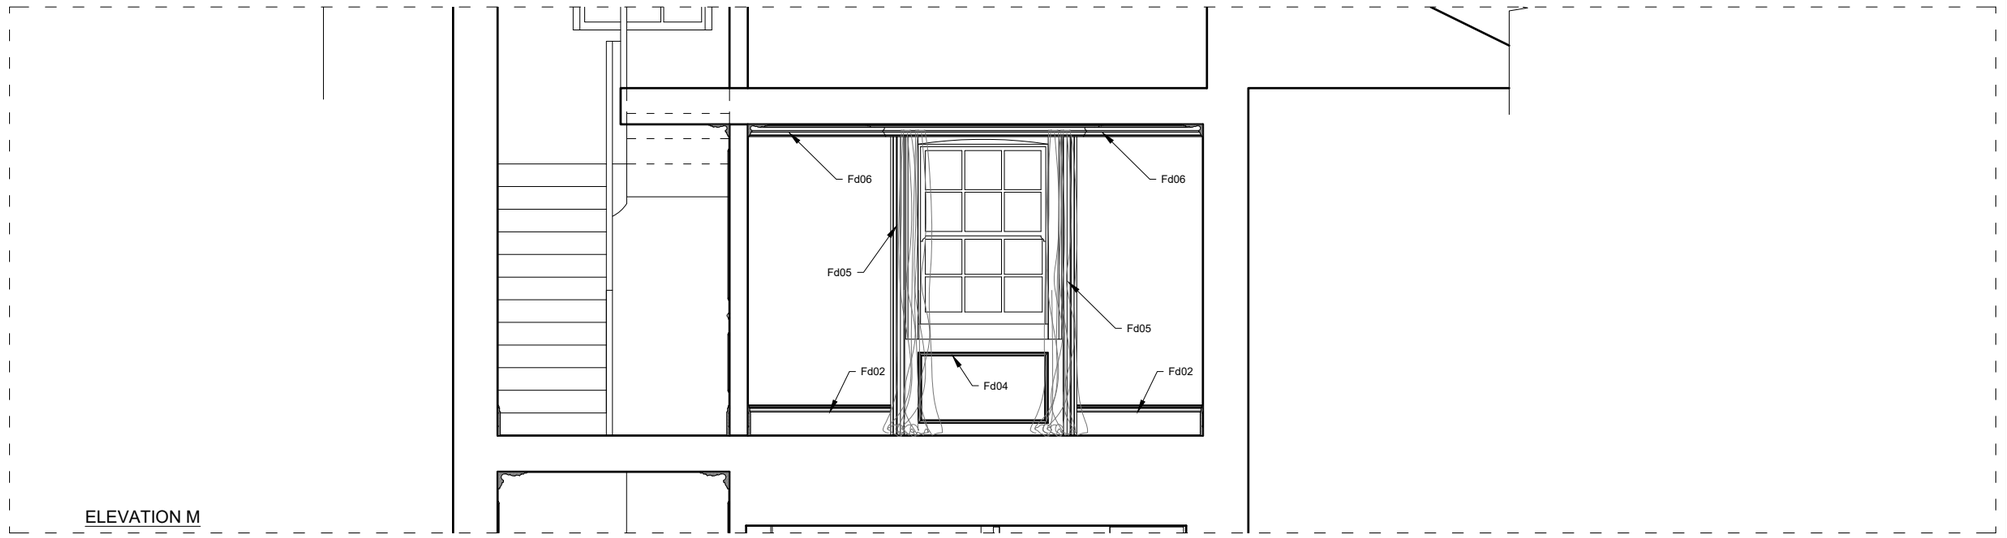

ELEVATION M

LBMV architects

Luigi Montefusco Ltd
72 Haverstock Hill
NW3 2BE London
M+44 (0) 7837344073
T+44 (0) 207 483 3880

DRAWINGS STATUS
PLANNING PERMISSION | A3

PROJECT TITLE
HOUSE REFURBISHMENT

4 Montpelier Square
SW7 1JT

DRAWN	CHECKED
UG - MF	LM
DATE	SCALE
21.09.2020	1:50@A3

DRAWING TITLE
INTERNAL ELEVATIONS

JOB NO	DRAWING NO
0078	A2022

GENERAL NOTE
- This drawing should be removed from currency immediately when a revised version is issued.
- All dimensions to be checked on site by the contractor. Discrepancies to be reported before proceeding with the works.
- This drawing is copyrighted.
- All dimensions in mm's.

LEGEND

1.50	0 1 2 m
1.100	0 1
1:500	0 10 20 m
1:1000	0 10 50 m
1:1250	0 10 50 m

REV	DESCRIPTION	DATE	NAME

PROPOSED INTERNAL ELEVATION - STAIRCASE

SCALE 1:50

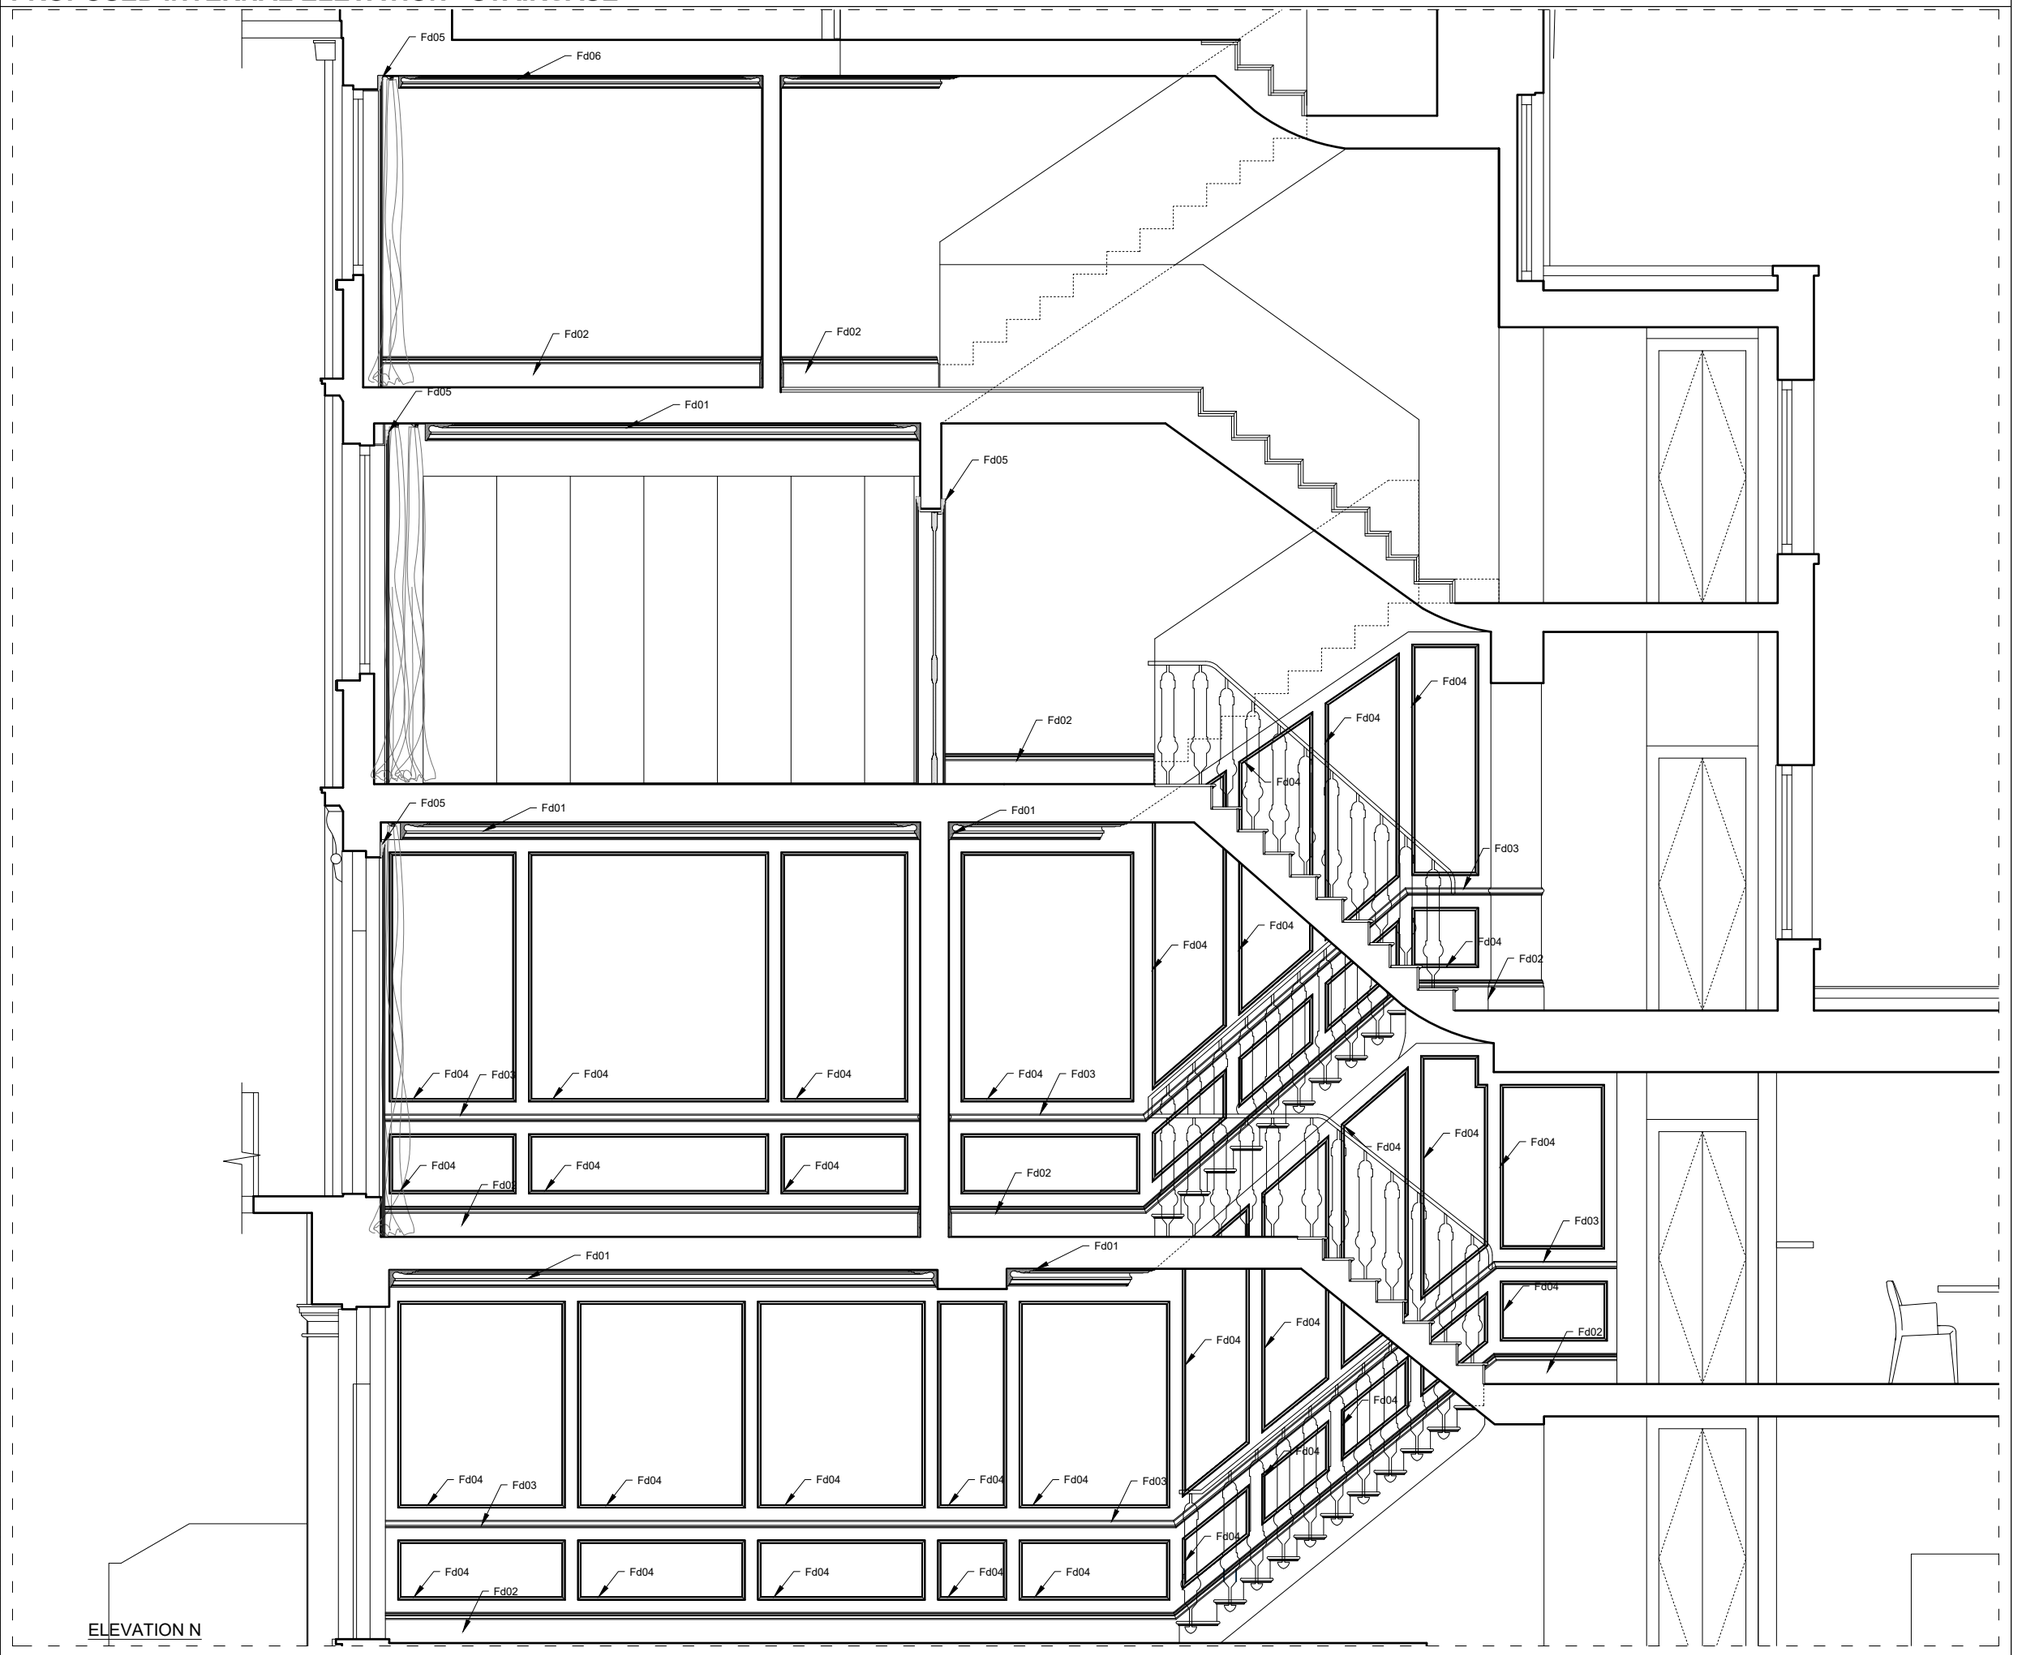
Fd05
Fd06
Fd02
Fd02
Fd05
Fd01
Fd05
Fd02
Fd04
Fd04
Fd04
Fd03
Fd04
Fd02
Fd05
Fd01
Fd01
Fd04
Fd04
Fd03
Fd04
Fd04
Fd04

LBMV architects

Luigi Montefusco Ltd
72 Haverstock Hill
NW3 2BE London
M+44 (0) 7837344073
T+44 (0) 207 483 3880

DRAWINGS STATUS
PLANNING PERMISSION | A3

PROJECT TITLE
HOUSE REFURBISHMENT

4 Montpelier Square
SW7 1JT

DRAWN	CHECKED
UG - MF	LM
DATE	SCALE
21.09.2020	1:50@A3

DRAWING TITLE
INTERNAL ELEVATIONS

JOB NO	DRAWING NO
0078	A2023

GENERAL NOTE
- This drawing should be removed from currency immediately when a revised version is issued.
- All dimensions to be checked on site by the contractor. Discrepancies to be reported before proceeding with the works.
- This drawing is copyrighted.
- All dimensions in mm's.

LEGEND

1.50	0	1	2 m
1.100	0	1	
1:500	0	10	20 m
1:1000	0	10	50 m
1:1250	0	10	50 m

REV	DESCRIPTION	DATE	NAME

PROPOSED INTERNAL ELEVATION - STAIRCASE

SCALE 1:50

ELEVATION O