© COPYRIGHT BOSCOBELLE BROCKTON LTD - 2021. ALL RIGHTS RESERVED

E-01 Front 1:100

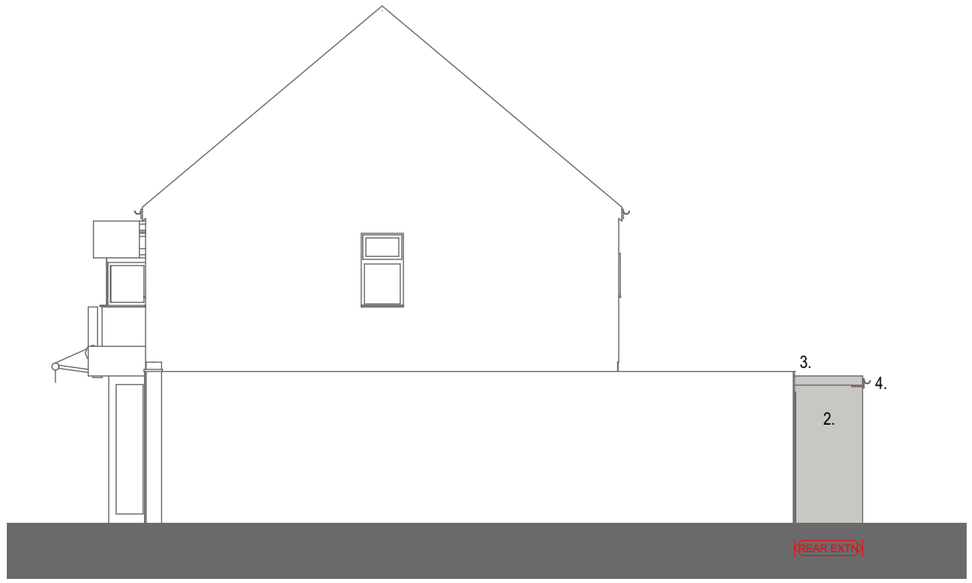

E-03 Side 1 (Ainsland Crt) 1:100

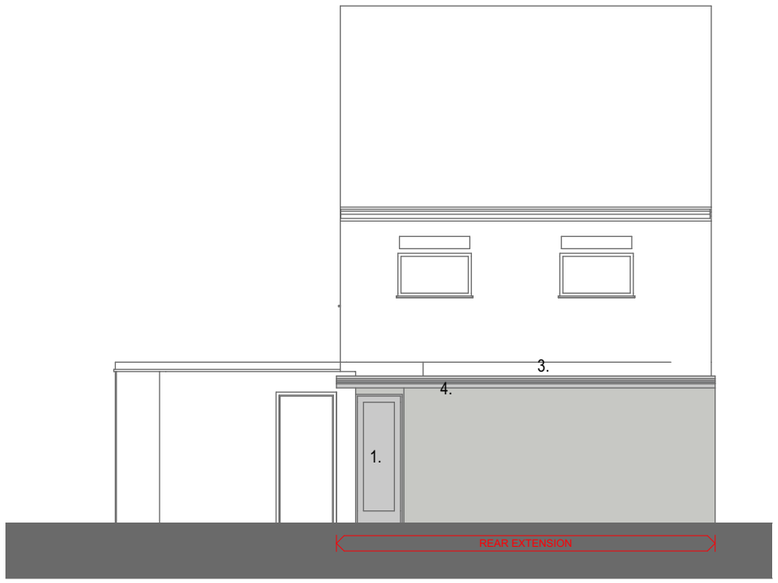

E-02 Rear 1:100

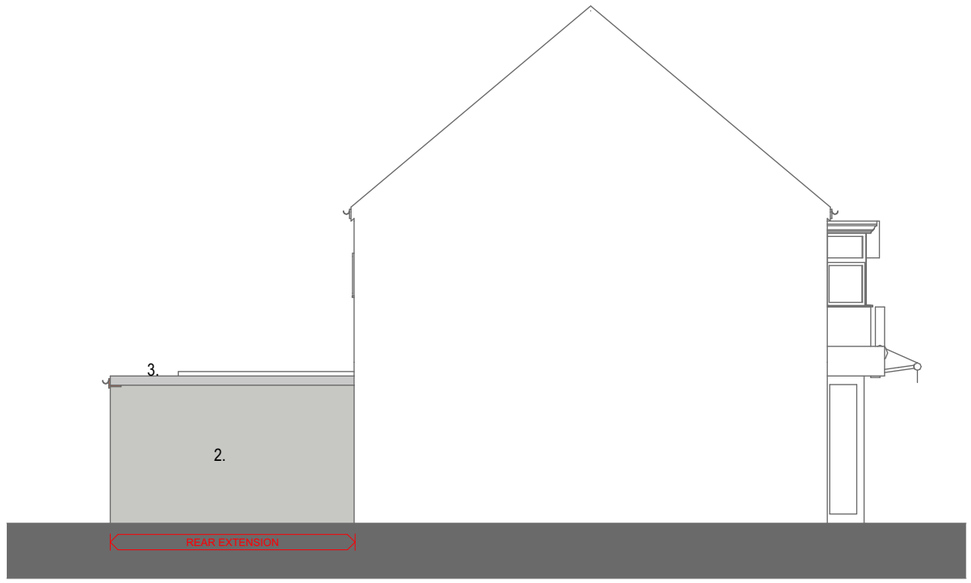

E-04 Side 2 (fr. 851 Dunstable Rd) 1:100

MATERIALS LEGEND

1. New UPVC Door
2. New Through coloured Render Finish (OffWhite)
3. New GRP Flat Roof (Dark Grey)
4. New UPVC fascia and Rain water goods

Scale 1:100 — 0, 1, 2.5, 5, 10m

PLOT BY: MM
DSGN / DRFT : #CAD Technician Full Name
CHK BY : ACM

DATE: 09/04/2021
PLOT SCALE: 3077BSC-Z1-00-M3-A-853DunstableRd.pln
SHEET SIZE: A3

FILE PATH: /Users/adrianmoore/Dropbox/03_Work/03_Boscobelle Brockton/[P] - Projects (boscobelle)/3077_853 Dunstable Road, Luton, LU4 0HW/A - Architect/BIM/01-WIP/3077BSC-Z1-00-M3-A-853DunstableRd.pln

COMPANY:

boscobelle

ARCHITECT:
Adrian C Moore
85 GRT PORTLAND ST, LONDON W1W 7LT
01462 534 979
enquiries@boscobelle.co.uk

STAMP:

ARCHITECTS REGISTRATION BOARD
ADRIAN C. MOORE
RIBA: 97660916
ARB: 073945F
REGISTERED ARCHITECT

CONSULTANT:

STATUS:

PLANNING

PLEASE VERIFY ALL DIMENSIONS ON SITE AND NOTIFY ANY DISCREPANCIES

REV	DATE	NOTE	BY	CHK

CLIENT:

D&S FOOD & WINE

PROJECT TITLE:

Convenience Store Extension

853 DUNSTABLE RD, LUTON, Bedfordshire LU4 0HW

SHEET TITLE:

Proposed Elevations

PROJECT NO. 3077

DWG NO. BSC-A-300-