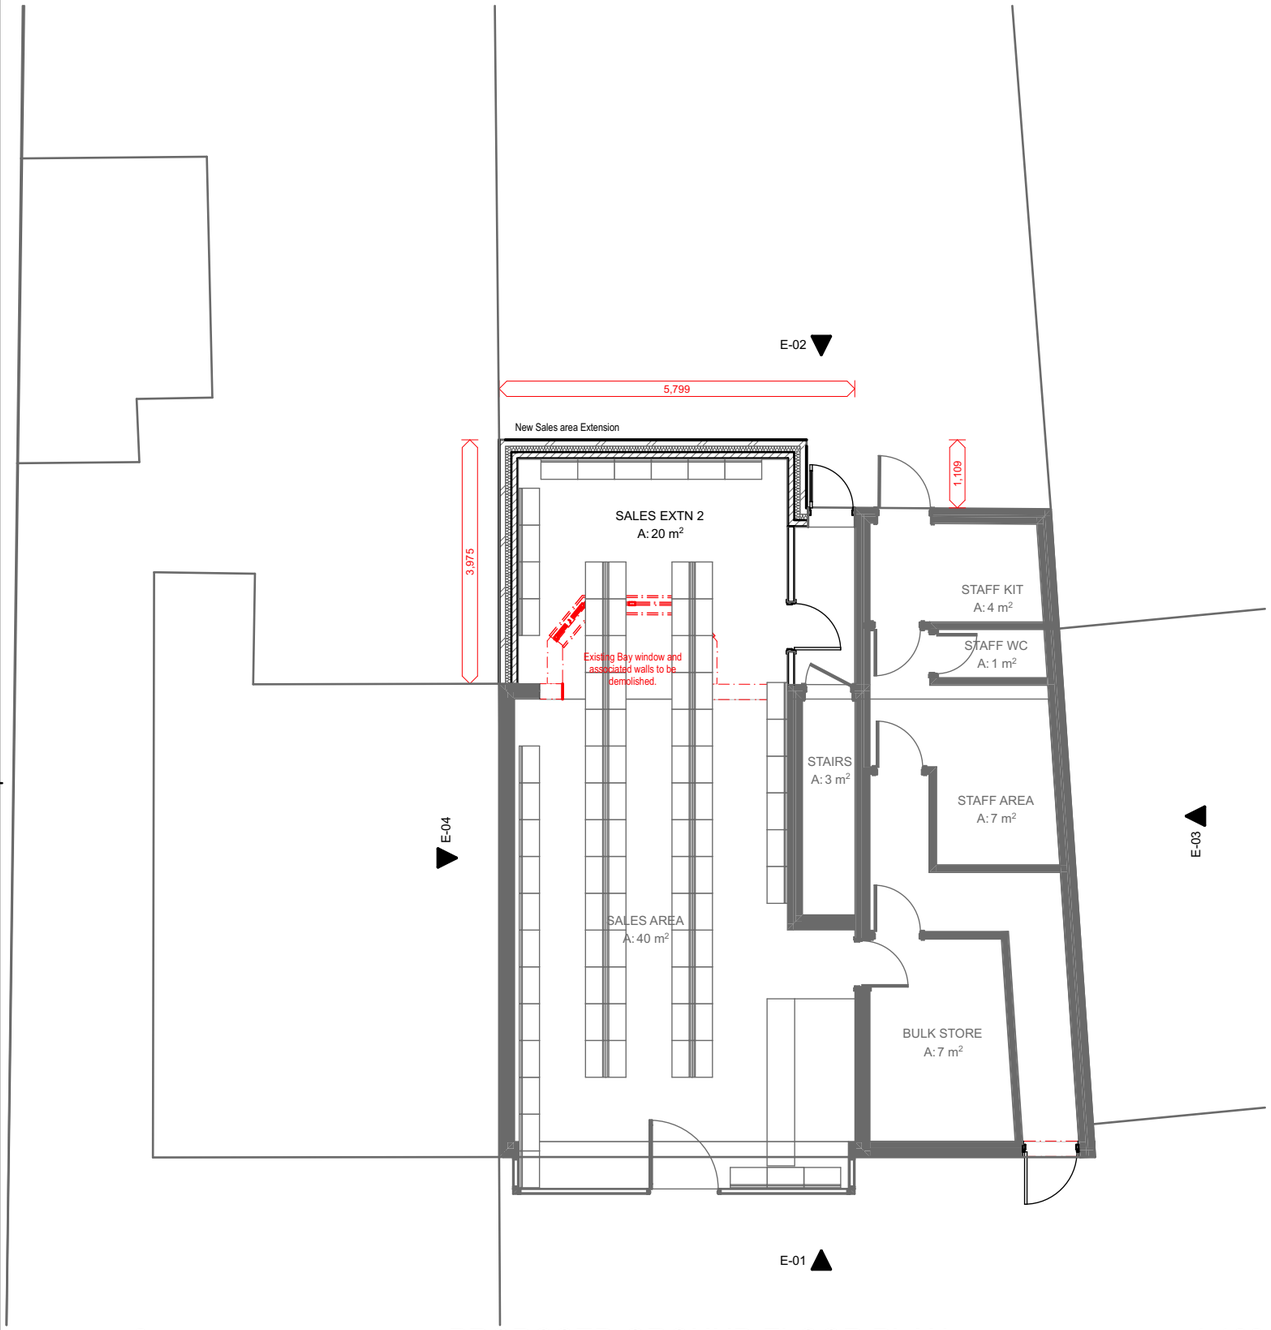

0. PROPOSED GROUND FLOOR PLAN 1:100

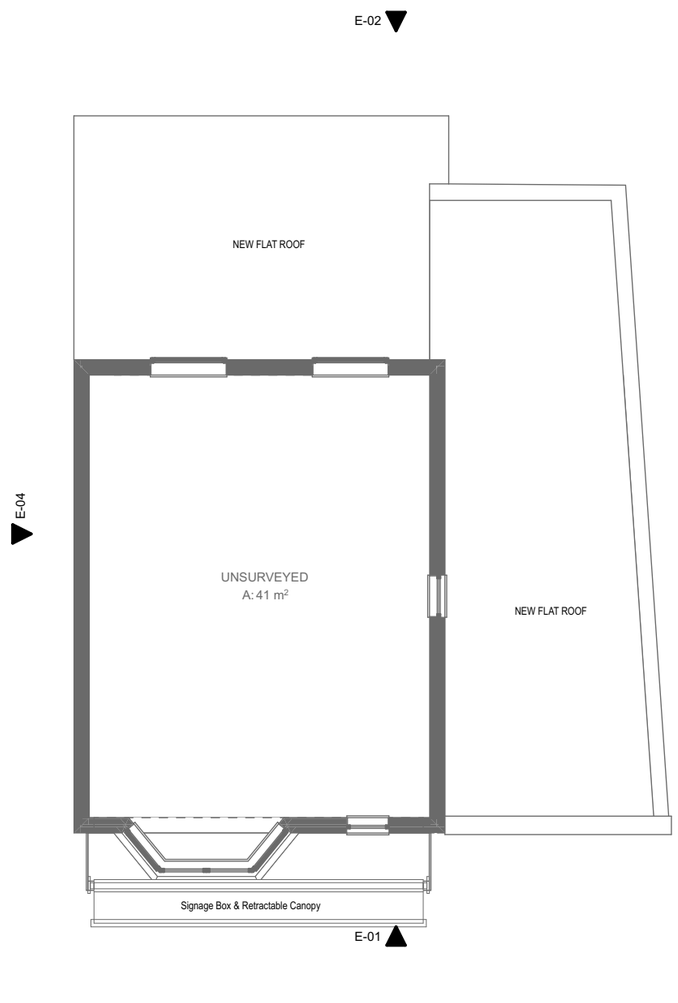

1. FIRST FLOOR 1:100

Scale 1:100 0 1 2.5 5 10m

© COPYRIGHT BOSCOBELLE BROCKTON LTD - 2021 - ALL RIGHTS RESERVED

COMPANY:
boscobelle

ARCHITECT:
Adrian C Moore
85 GRT PORTLAND ST, LONDON W1W 7LT
01462 534 979
enquiries@boscobelle.co.uk

STAMP:
ARCHITECTS REGISTRATION BOARD
ADRIAN C. MOORE
RIBA: 9760916
ARB: 073945F
REGISTERED ARCHITECT

CONSULTANT:

STATUS:
PLANNING

PLEASE VERIFY ALL DIMENSIONS ON SITE AND NOTIFY ANY DISCREPANCIES

REV	DATE	NOTE	BY	CHK

CLIENT:
D&S FOOD & WINE

PROJECT TITLE:
Convenience Store Extension
853 DUNSTABLE RD, LUTON, Bedfordshire LU4 0HW

SHEET TITLE:
Proposed Floor Plans

PROJECT NO. 3077

DWG NO. BSC-A-200-A

DATE: 14/04/2021
PLOT SCALE: 3077BSC-Z1-00-M3-A-853DunstableRd.pln
SHEET SIZE: A3
FILE PATH: /Users/adrianmoore/Dropbox/03_Work/03_Boscobelle Brockton/[P] - Projects (boscobelle)/3077_853 Dunstable Road, Luton, LU4 0HW/A - Architect/BIM/01-WIP/3077BSC-Z1-00-M3-A-853DunstableRd.pln
PLOT BY: MM
DSGN / DRFT : #CAD Technician Full Name
CHK BY : ACM