This drawing is not to be scaled. All dimensions to be checked on site.
Discrepancies, ambiguities and / or omissions between this drawing and information given elsewhere must be reported immediately to head office for clarification before proceeding.

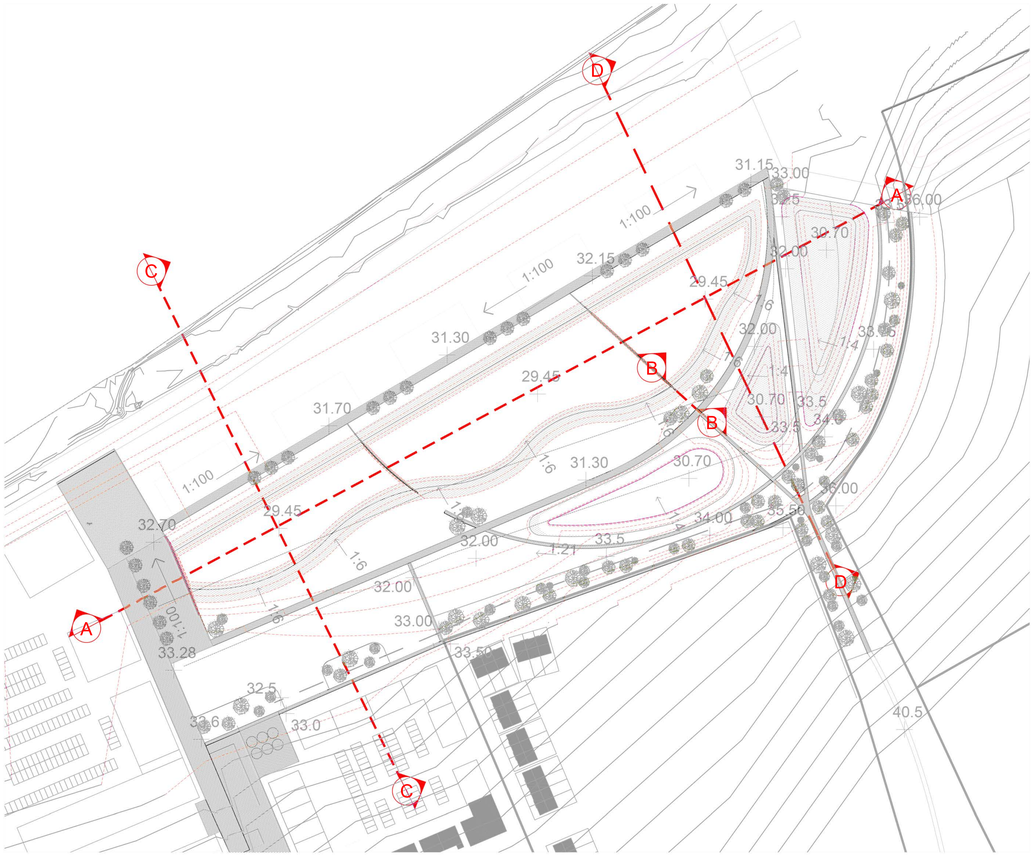

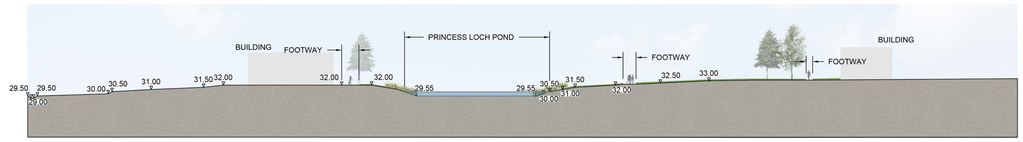

SECTION CC
SCALE 1:500

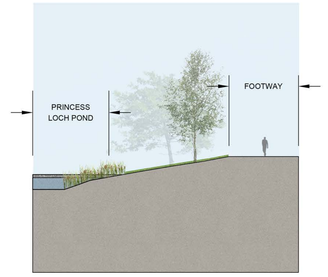

SECTION BB
SCALE 1:250

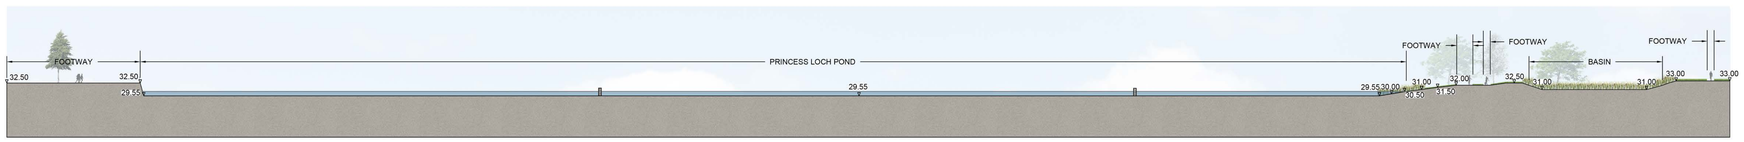

SECTION AA
SCALE 1:500

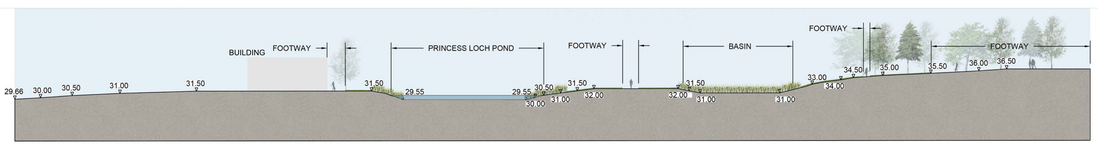

SECTION DD
SCALE 1:500

Revision	Rev	Author	Apvd	Date
Design Updates	S2	P03	IG	EMC 15/12/20
Design Updates	S2	P02	IG	EMC 03/12/20
Outline proposals for comment	S2	P01	IG	EMC 18/11/20

newcastle:
studio 011, hoults yard, walker road, newcastle, ne6 2hl t: +44 (0)191 281 3775
london:
e1 studios, unit 405, 3-15 whitechapel road, london, e1 1da. t: +44 (0)203 479 1649
glasgow:
177 W George St, Glasgow Metropolitan Area G2 2LB. t: +44 (0)191 281 3775
w: www.oobe.co.uk e: info@oobe.co.uk

Client	Hargreaves Ltd
Project	Blindwells
Title	Site Sections
Dwg. No.	5301-OOB-02-00-DR-L-0050
Revision	P03
Scale	As shown
Date	December 2020

Planning