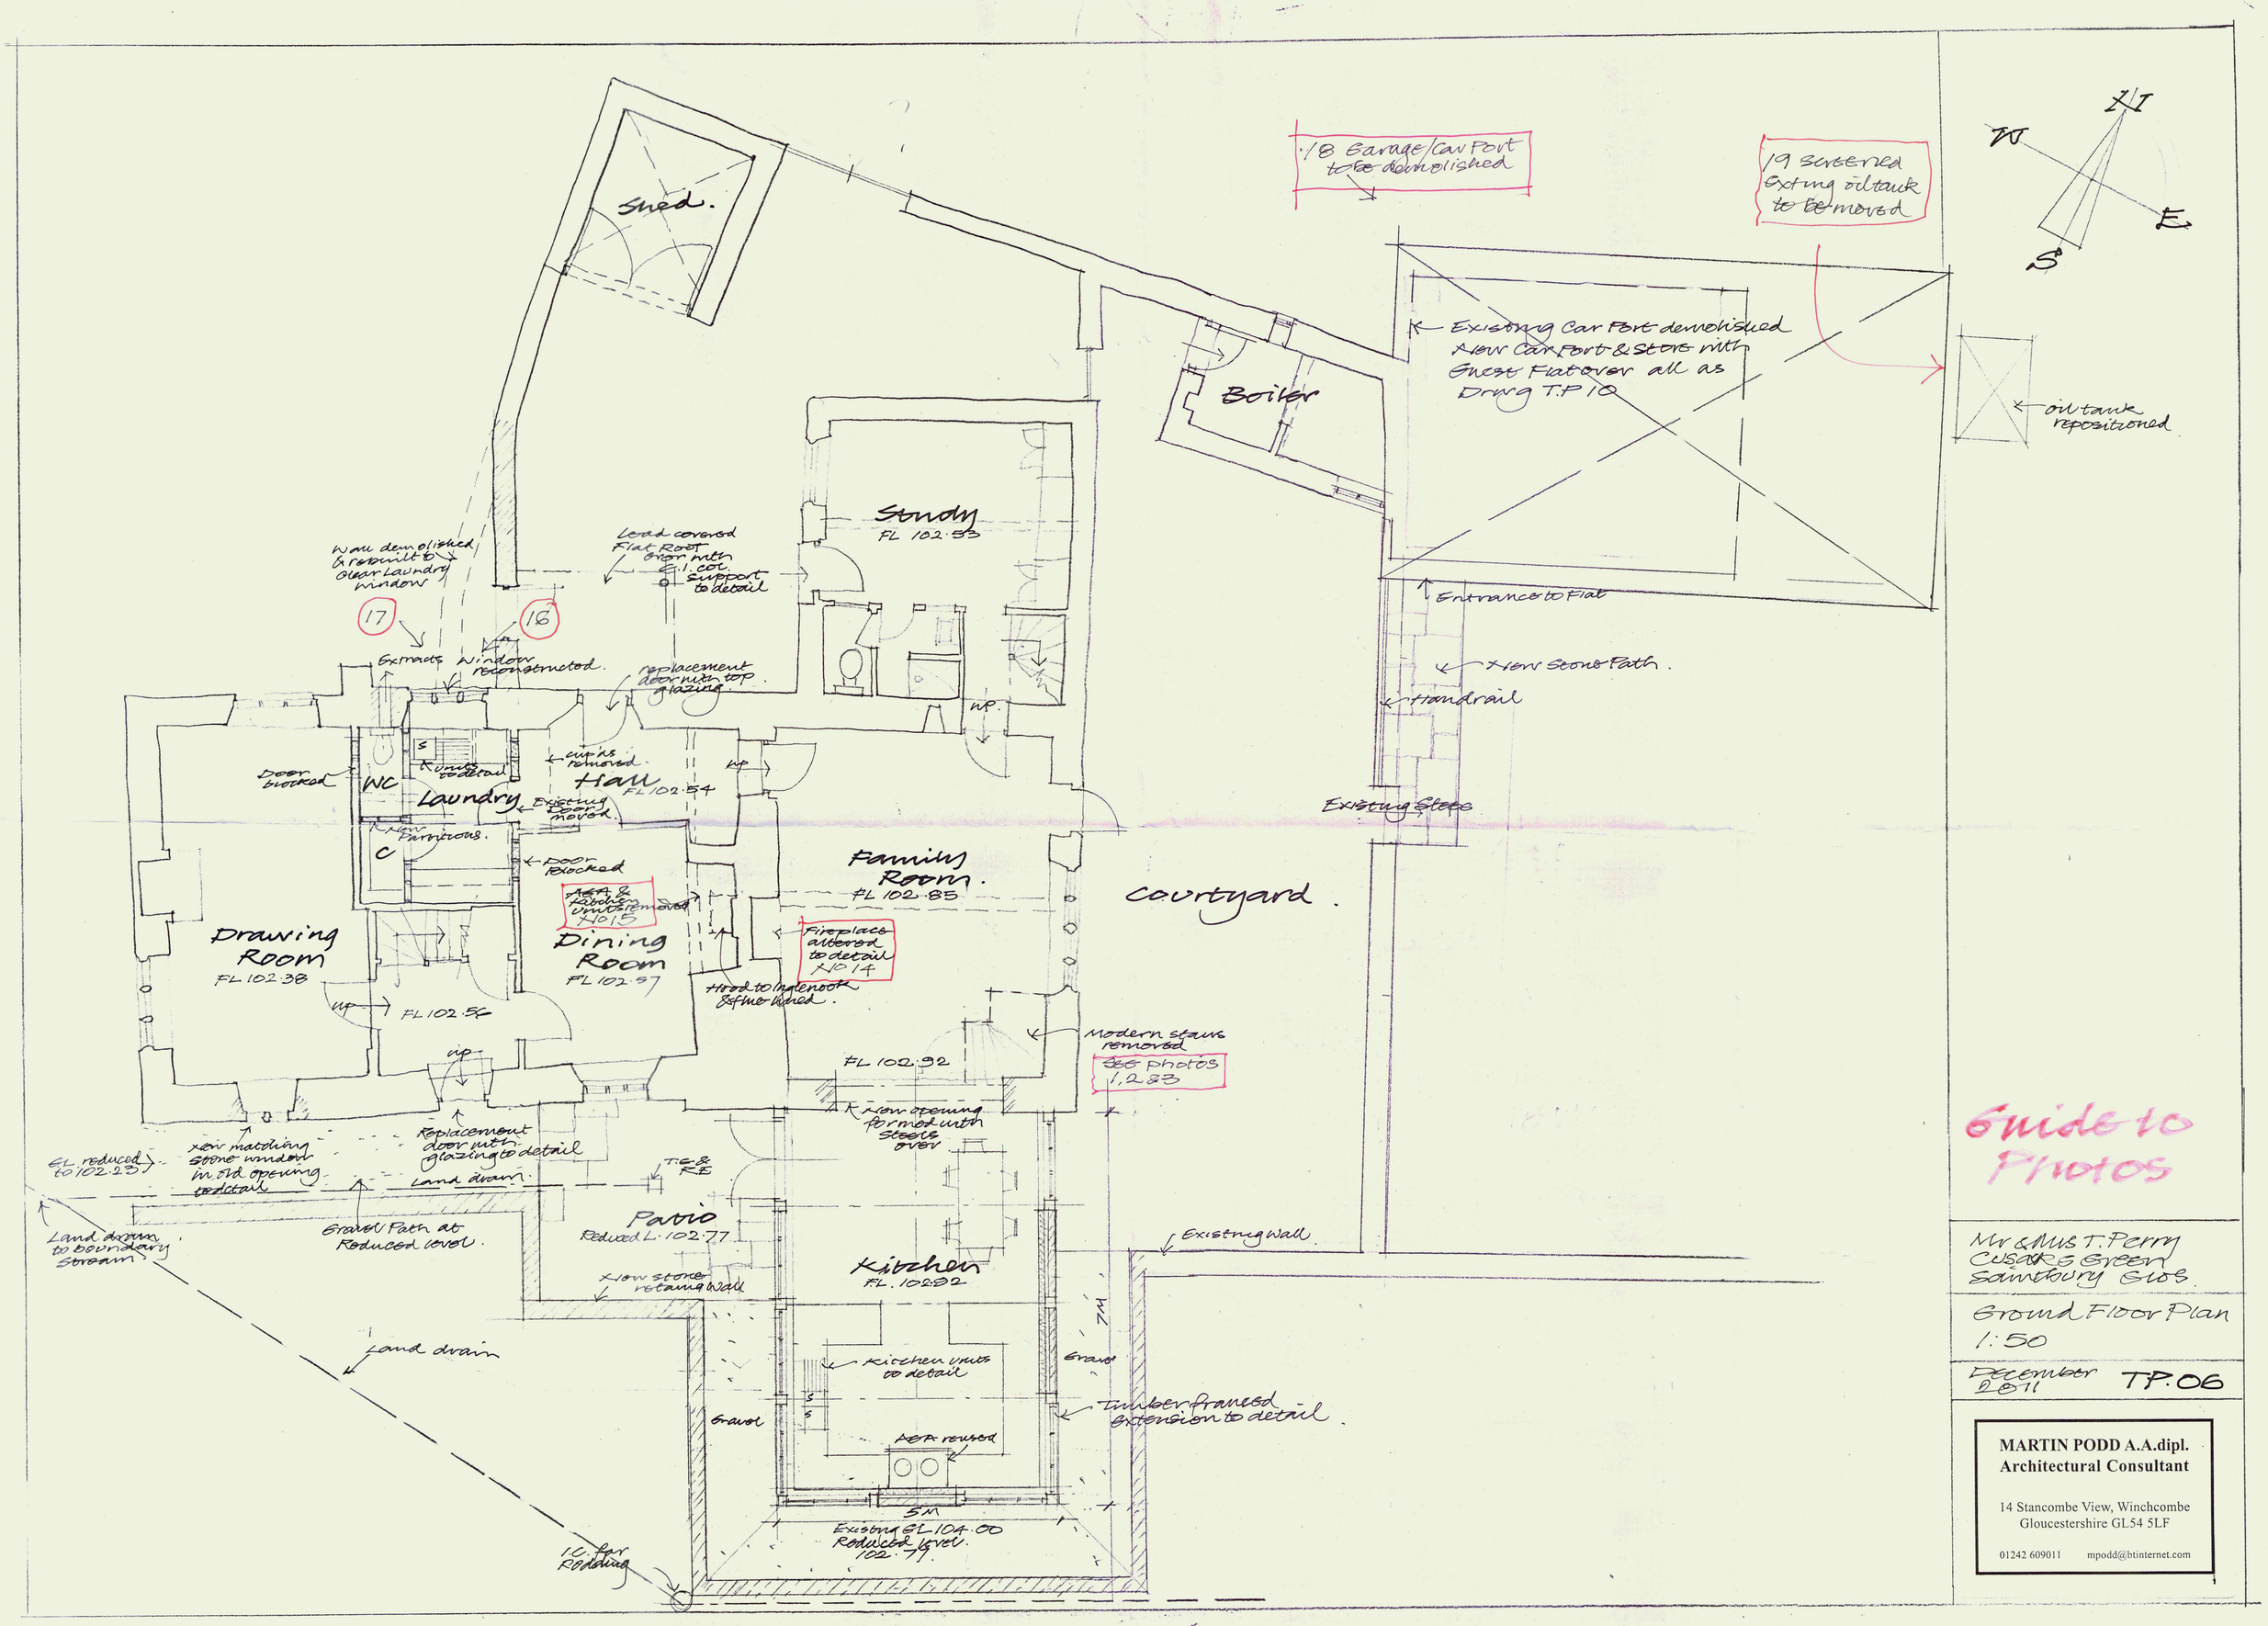

Shed.
18 Garage/Car Port to be demolished
19 Screened Exting oil tank to be moved
N
W
E
S
Existing Car Port demolished New Car Port & Store with Guest Flat over all as Drwg T.P 10
oil tank repositioned
Boiler
Study
FL 102.53
Wall demolished & rebuilt to clear Laundry window
Lead covered Flat Roof over with c.i. col. support to detail
17
18
Extracts
Window reconstructed.
replacement door with top glazing
Entrance to Flat
New Stone Path.
Handrail
Existing Steps
Door blocked
WC
Laundry
Units to detail
cup'ds removed
Hall
FL 102.54
Existing Door moved
New Partitions.
C
Door Blocked
AGA & Kitchen Units removed No 15
Family Room.
FL 102.85
Courtyard.
Drawing Room
FL 102.38
Dining Room
FL 102.57
Fireplace altered to detail No 14
Hood to Inglenook & flue lined.
FL 102.56
Modern stairs removed
See photos 1,2 & 3
FL 102.92
New opening formed with steels over
EL reduced to 102.23
New matching stone window in old opening to detail
Replacement door with glazing to detail
Land drain
T.G & R.E
Land drain to boundary stream
Gravel Path at Reduced level.
Patio
Reduced L. 102.77
Existing Wall
Kitchen
FL. 102.92
New stone retaining Wall
Land drain
Kitchen units to detail
Gravel
Timber framed extension to detail
AGA reused
5M
Existing GL 104.00 Reduced level 102.79
I.C. for Rodding
Guide to Photos
Mr & Mrs T. Perry
Cusack's Green
Sainsbury Glos.
Ground Floor Plan
1:50
December 2011
TP.06
MARTIN PODD A.A.dipl.
Architectural Consultant
14 Stancombe View, Winchcombe
Gloucestershire GL54 5LF
01242 609011
mpodd@btinternet.com