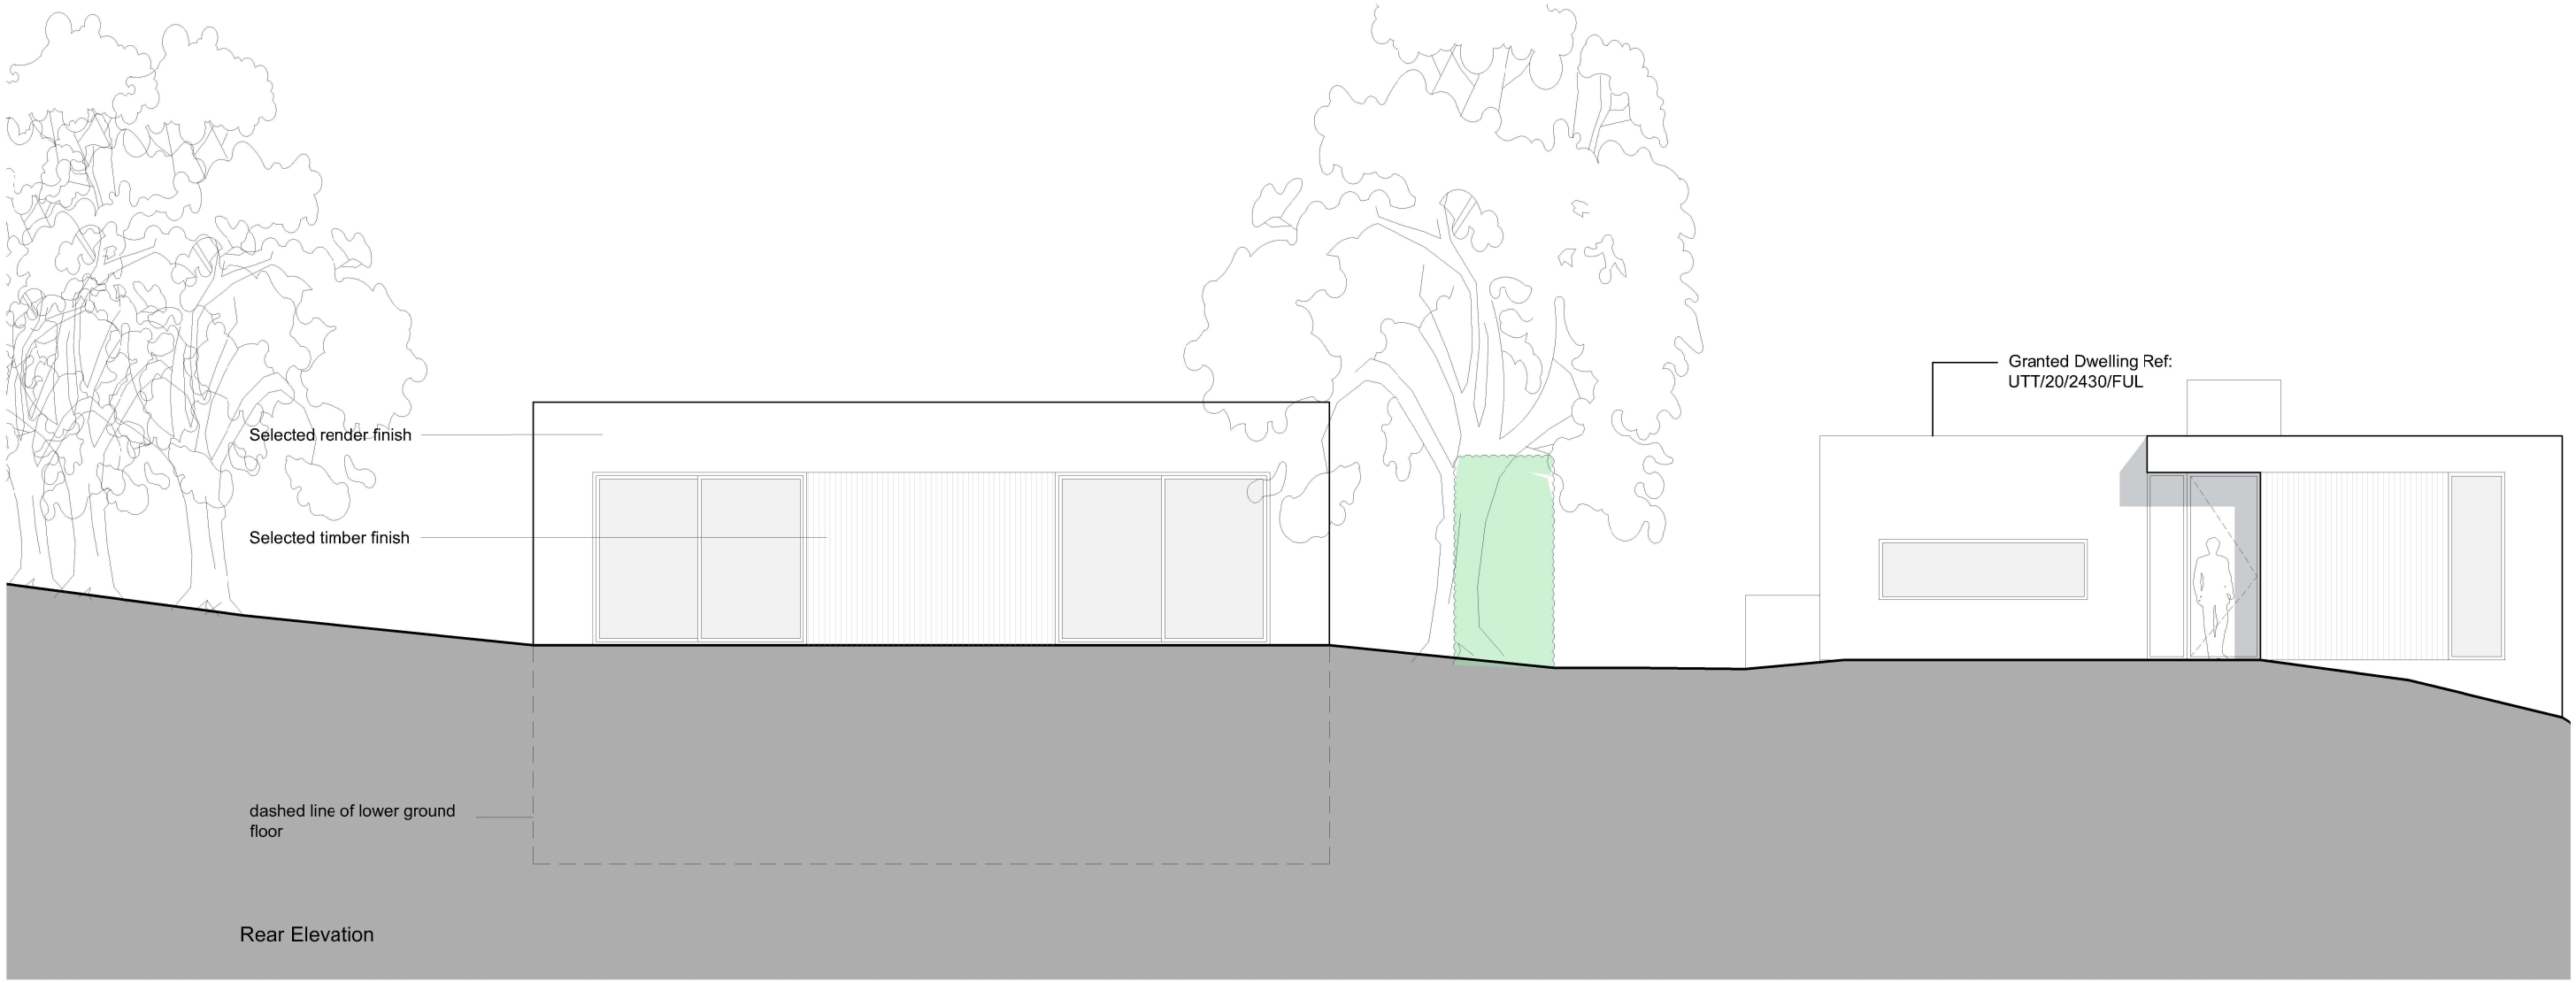

Rear Elevation

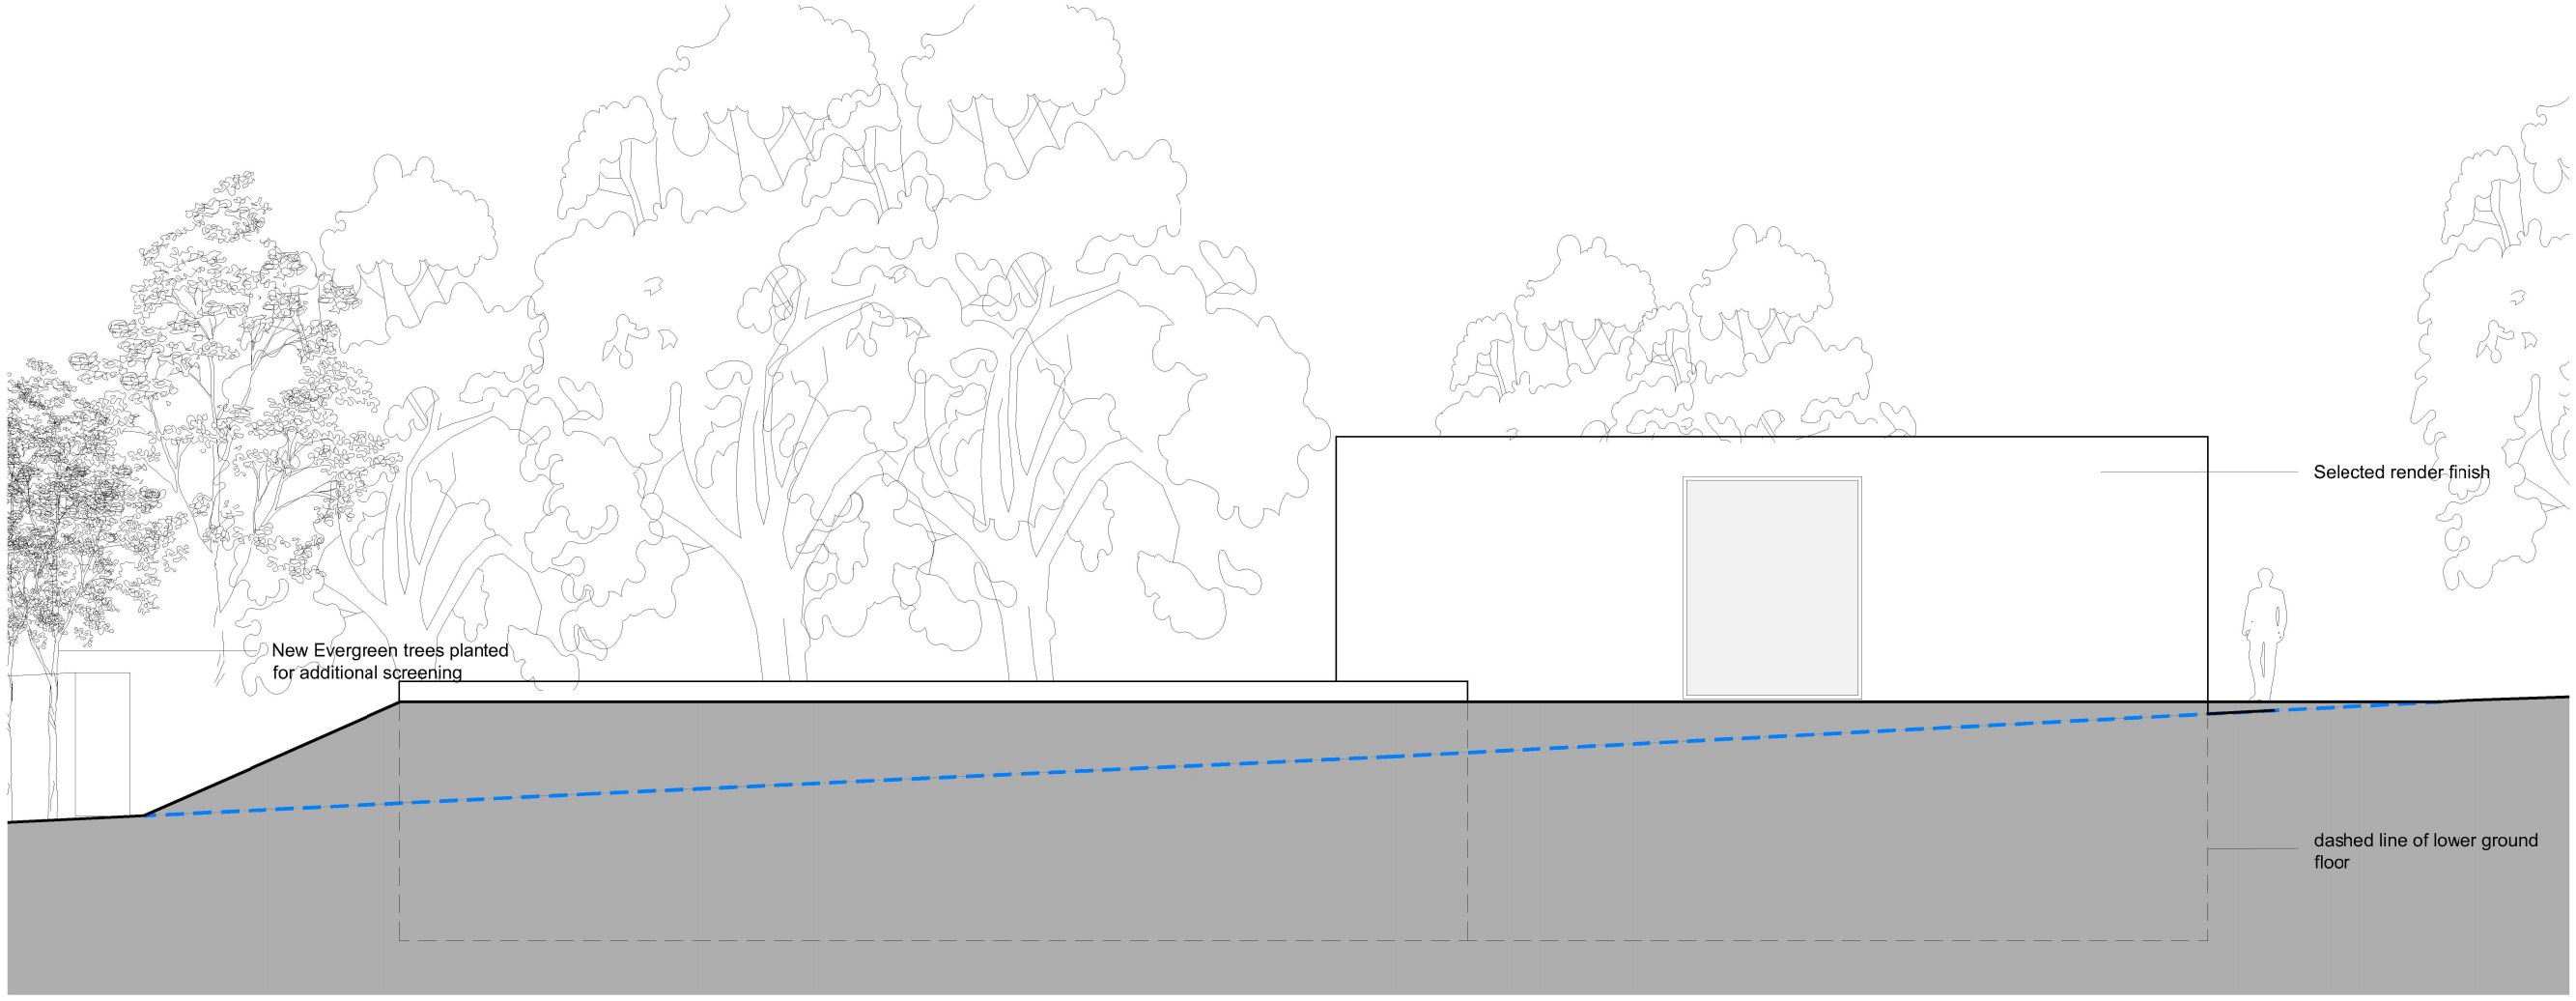

Side Elevation

drawirg status:	Planning

revision:	description:	date:

GENERAL ARRANGEMENT

SADAarchitecture

P : Suite 14, Arquen House, 4-6 Spicer St, St Albans Herts, AL3 4PQ.
E : letterbox@sada-architecture.com
W : www.sada-architecture.com
T : 01727 860810

project:	**September Hill, Arkesden**		
drawing:	Proposed Elevations		
date:	03.21	drawn by: JD	check: SA
scale:	1:100 @A3	drwg no.: **502**	rev. no.: **P.01**

® Copyright: This drawing or designmay not be reproduced without permission.