COPYRIGHT

COPYRIGHT OF THIS DRAWING BELONGS TO SAM PEARSE AND NO PART THEREOF MAY BE REPRODUCED OR UTILISED IN ANY WAY WITH OUT WRITTEN CONSENT

NO DIMENSIONS ARE TO BE SCALED FROM THIS DRAWING. USE FIGURED DIMENSIONS ONLY

Rev	Description	Date

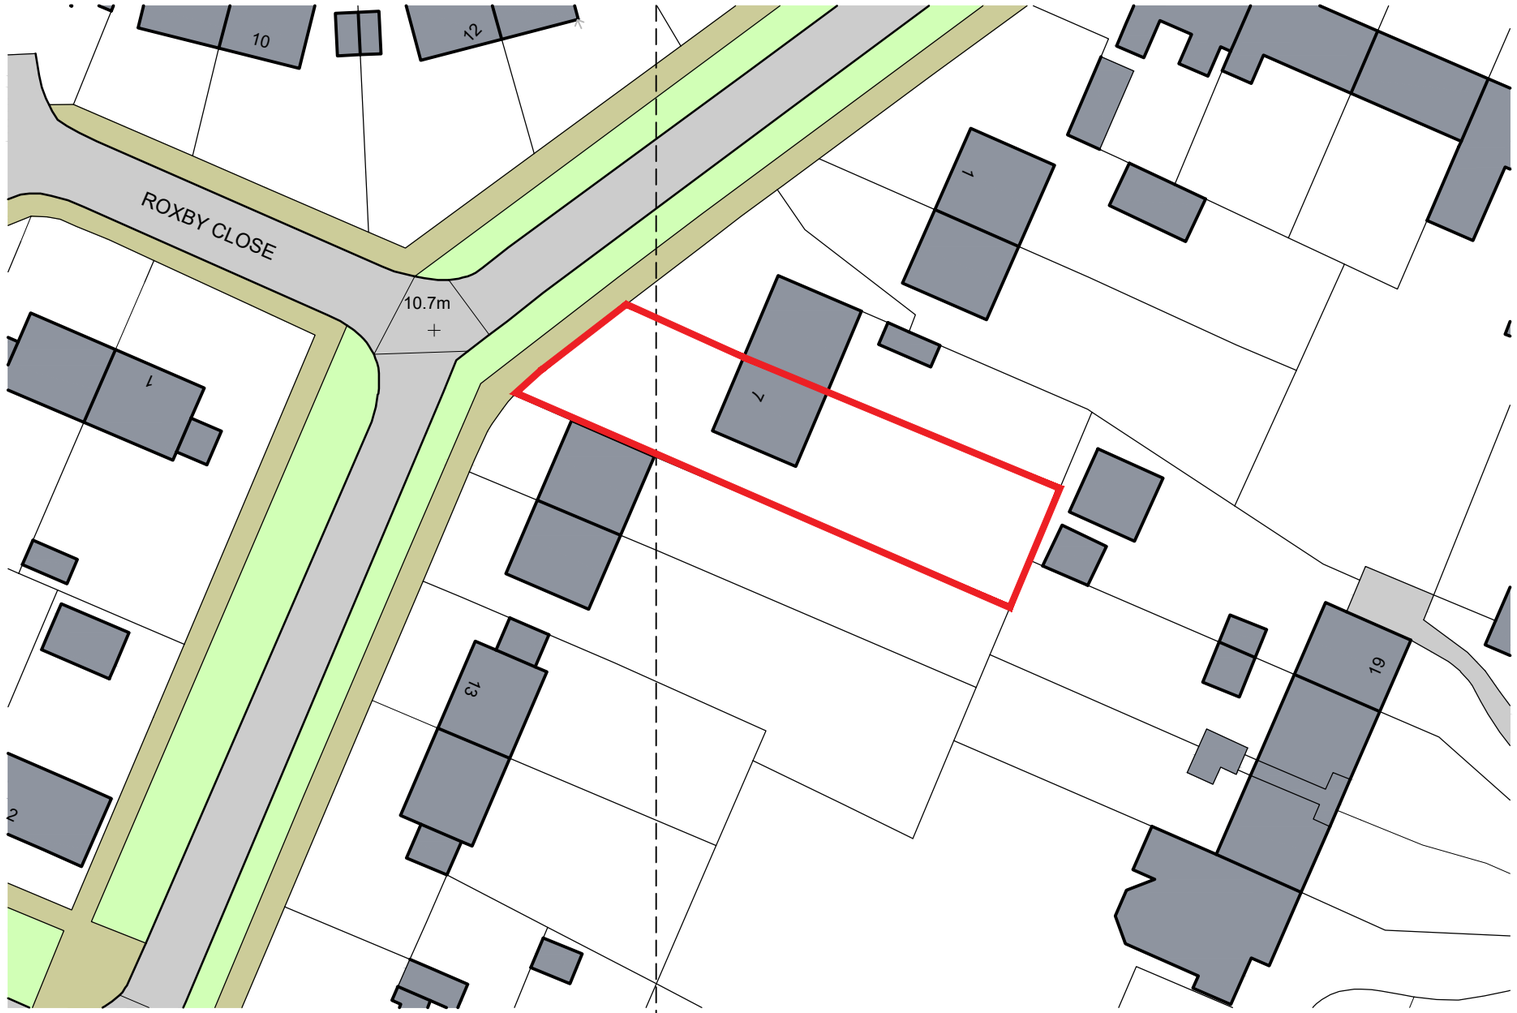

North

SP - Architecture
t: 07595636964
e: sampearse.design@gmail.com

Client
Mr & Mrs Wood
7 Belton Avenue - LN6 0DW

Project
Proposed Extension
7 Belton Avenue - LN6 0DW

Drawing
Existing / Location Plan

Scale
1.500 @ A3

Drawn by SJP

Checked by

Drawing Number SPA_P_BW_01

Revision

Mapping contents (c) Crown copyright and database rights 2020 Ordnance Survey (C