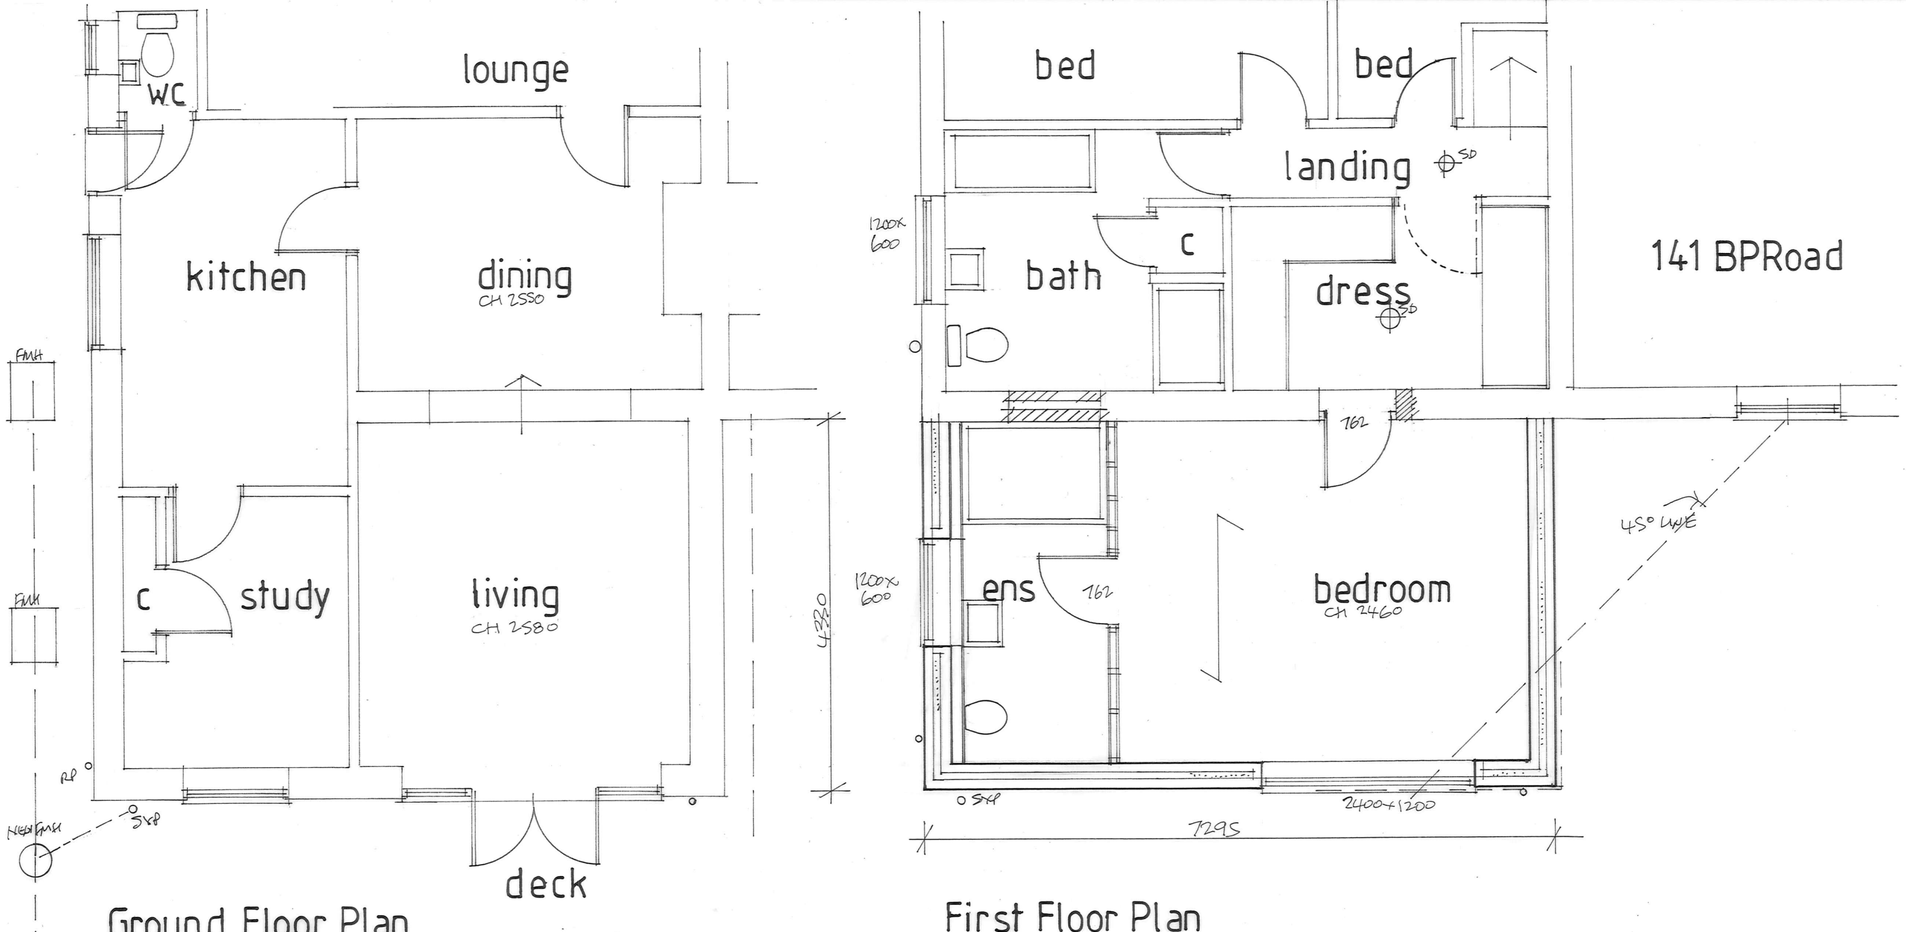

KING DESIGN LINCOLN LTD.
PARK LANE HEIGHINGTON LINCOLN.LN41RF

FIRST FLOOR EXTENSION TO REAR OF DWELLING.
location
143, BOULTHAM PARK ROAD, LINCOLN.

Owner
MR. + MRS. A. MUNRO.

drawing title
PROPOSED FLOOR PLANS + ELEVATIONS

scale
1:50 , 1:100

drawing no.
AM/0104/2021.