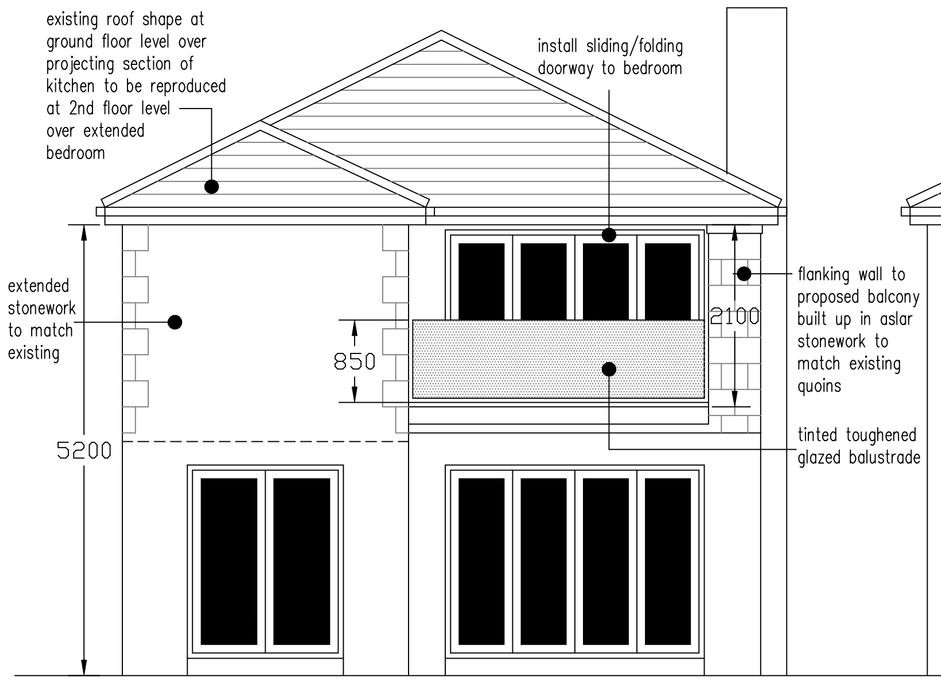

facing west

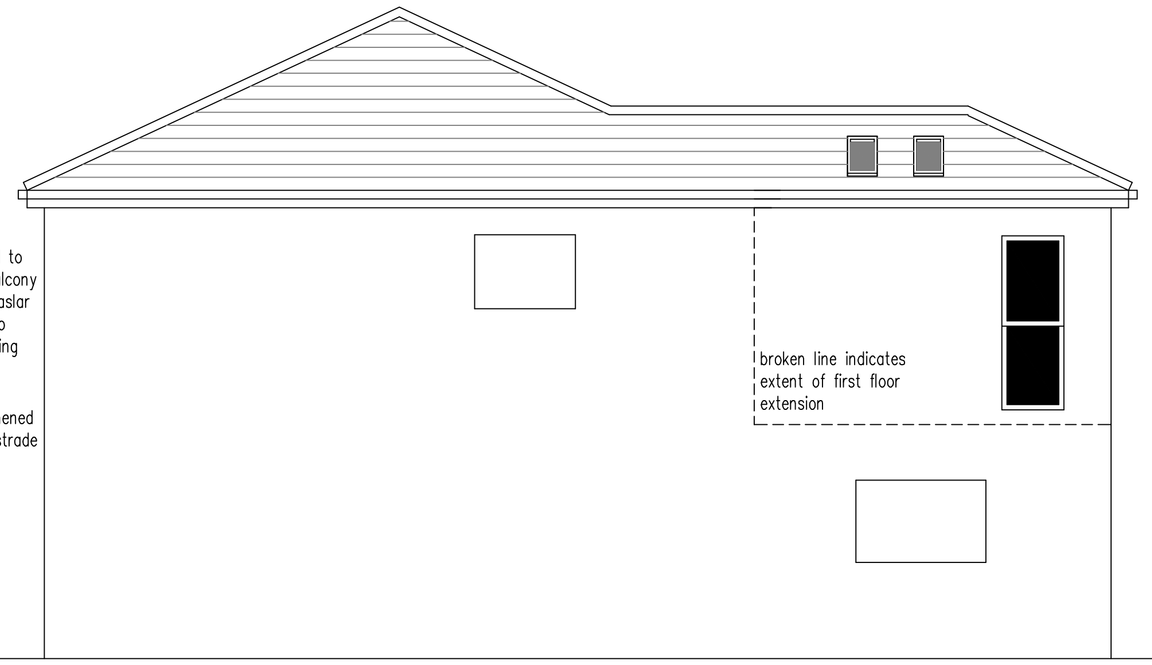

facing north

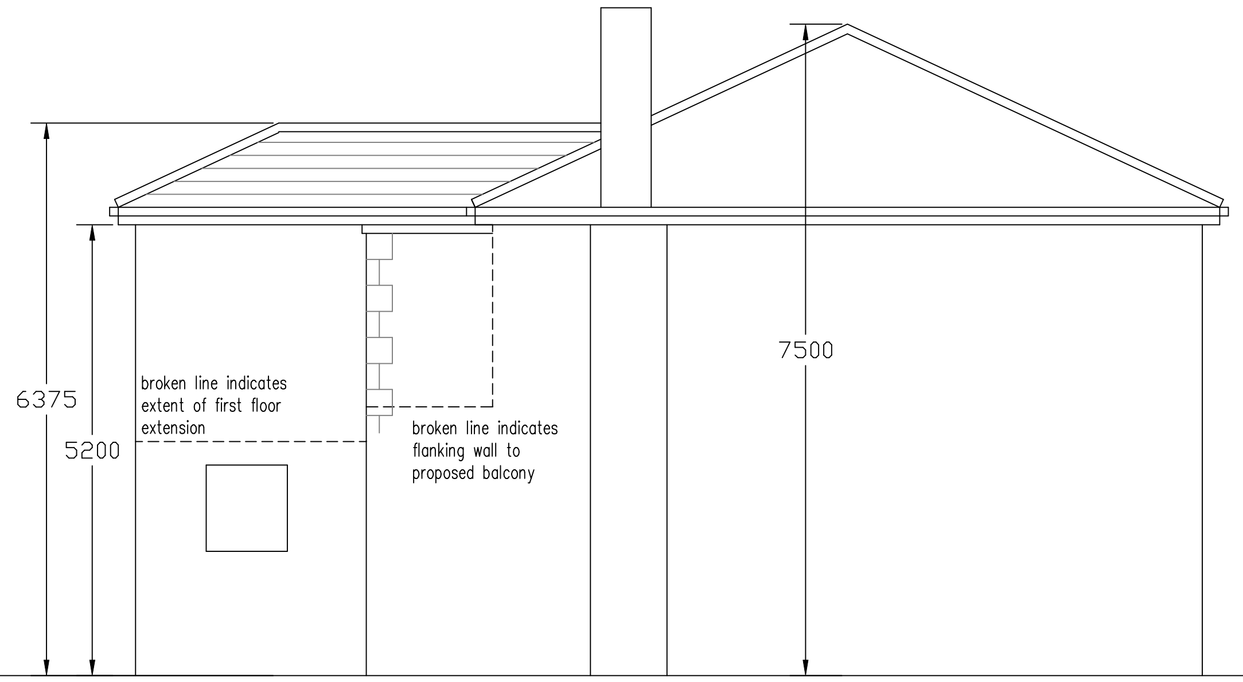

facing south

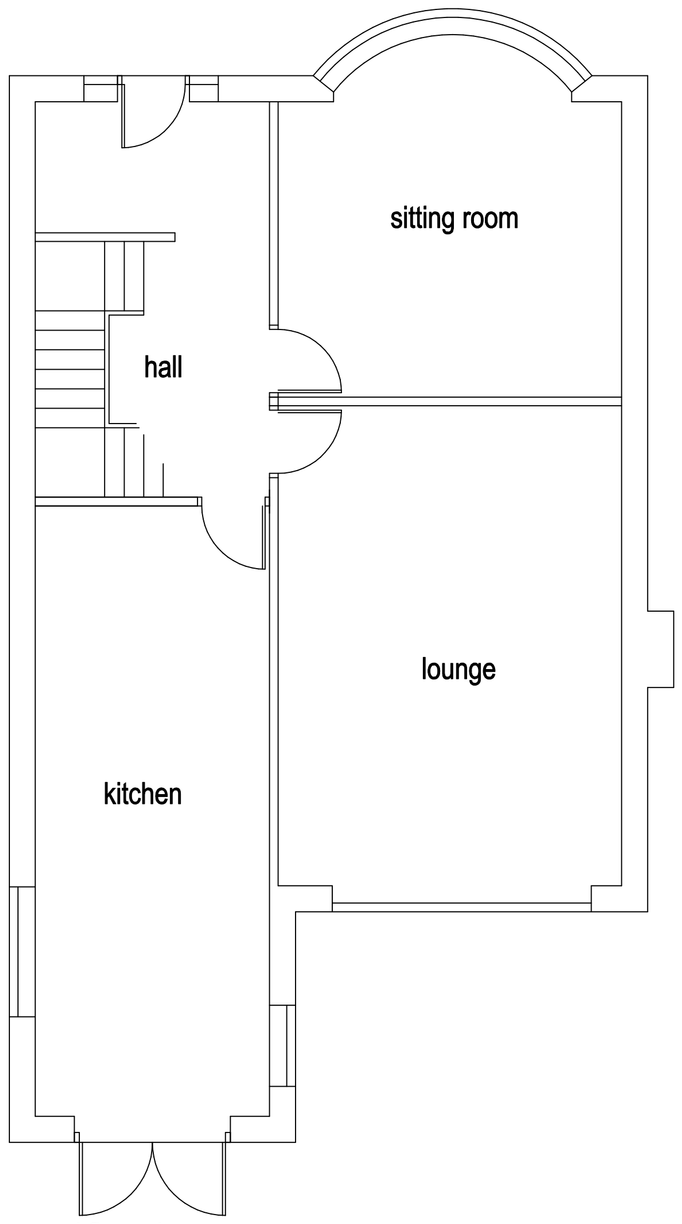

ground floor plan

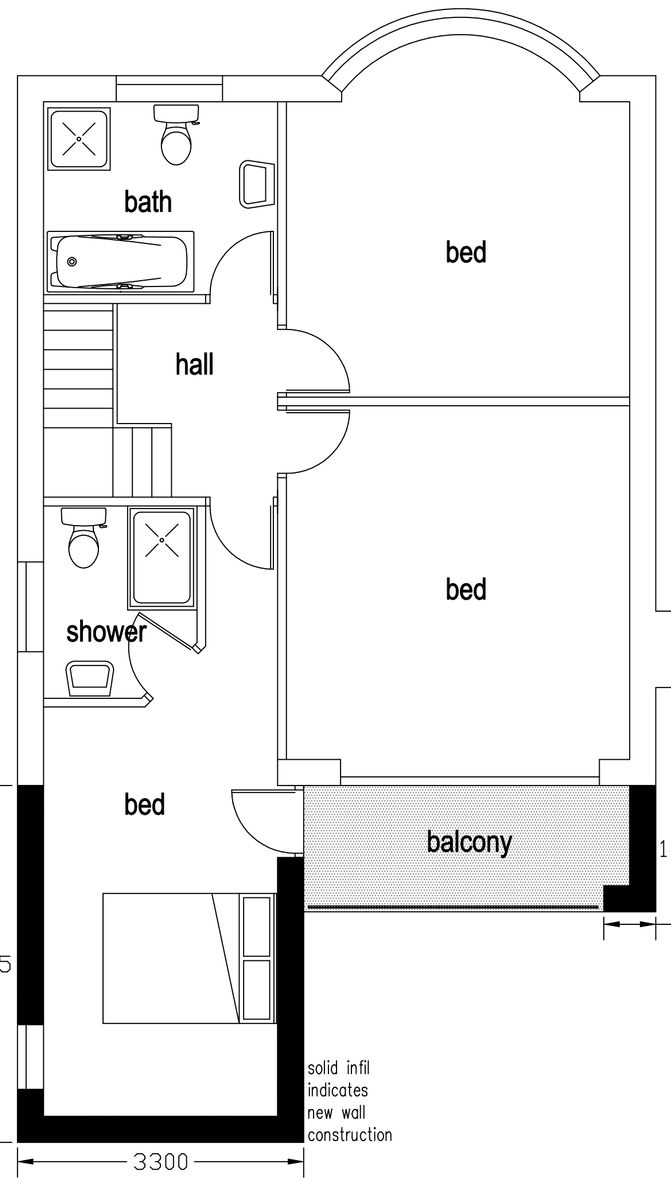

first floor plan

as proposed

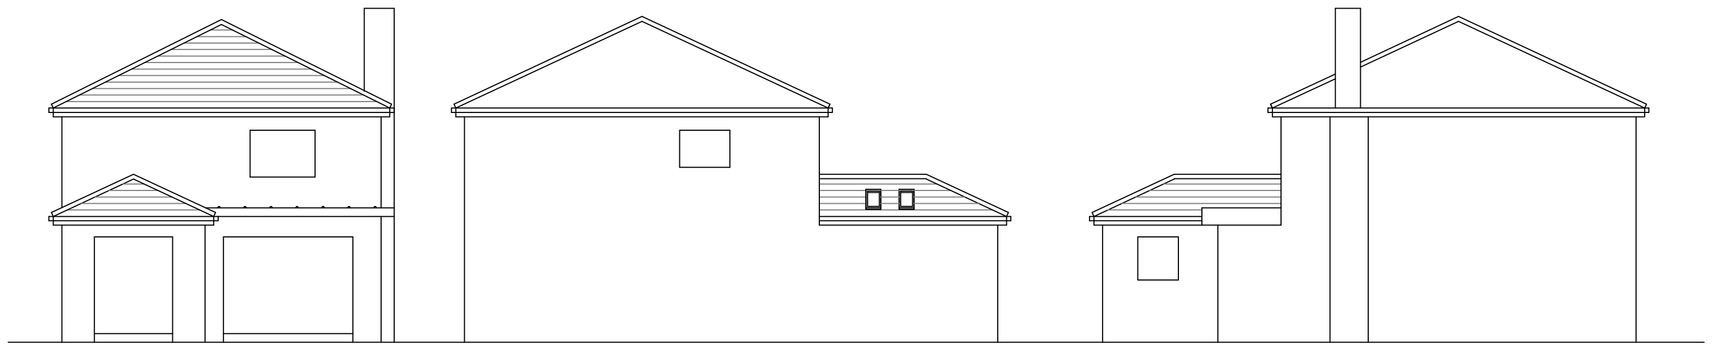

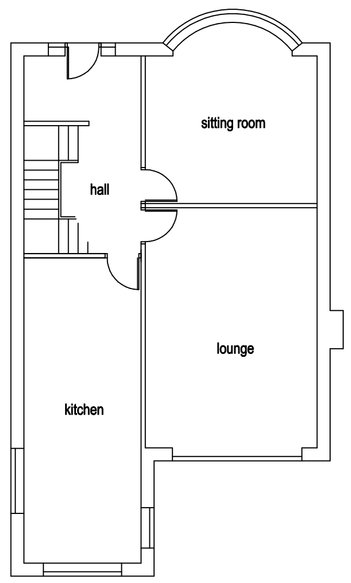

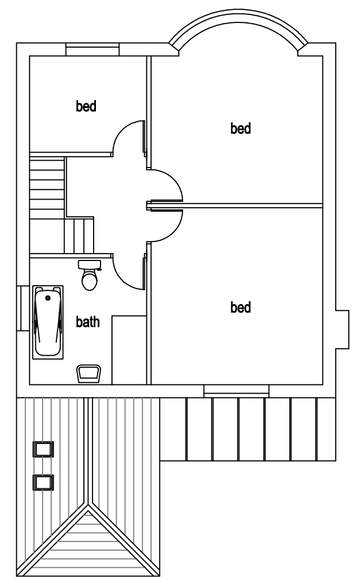

as existing plan and elevations

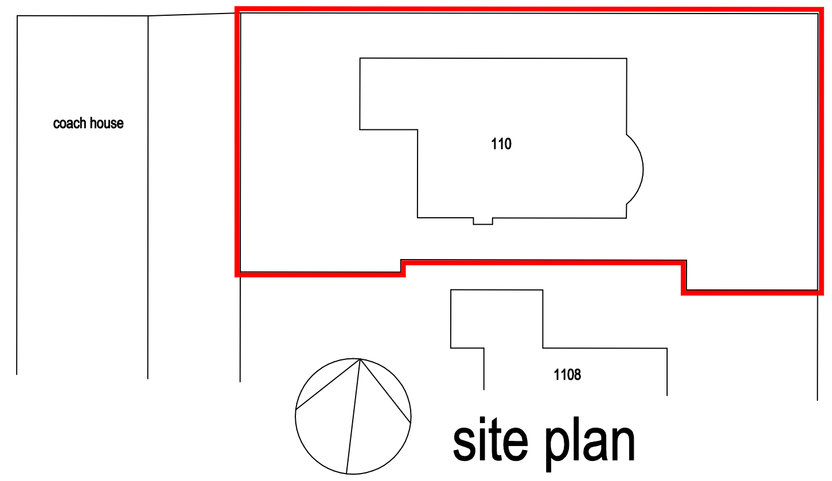

site plan

proposed extension at first floor level
to provide enlarged bedroom and formation
of balcony with bedroom access at

110 Burnley Road
Bacup

scale 1:100 1:50 @ A1

0m 5m
linear scale 1:50 @ A1

drawing number MH-06-03-21

Rae Connell Associates Building Design and Planning Consultants
214 Burnley Road Bacup Lancashire 01706 873000