Important Notice:
This drawing is copyright and its use or reproduction without the written permission of H.A.A.S.S Ltd is prohibited. All dimensions to be checked on site prior to commencement of any work. Any discrepancies to be reported to H.A.A.S.S Ltd immediately. No responsibility will be taken for any construction work undertaken prior to receipt of statutory approvals, or subsequently when work is not in strict accordance with the drawings.

Proposed South Elevation

Scale 1 : 100 @ A1

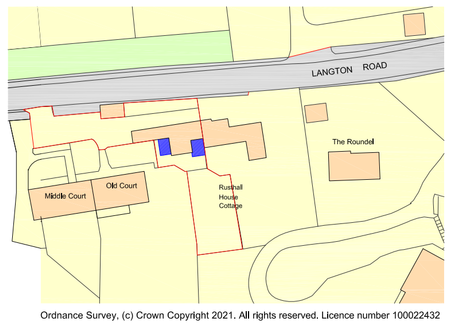

Ordnance Survey, (c) Crown Copyright 2021. All rights reserved. Licence number 100022432

Proposed Site Location Plan

Scale 1 : 1250 @ A1

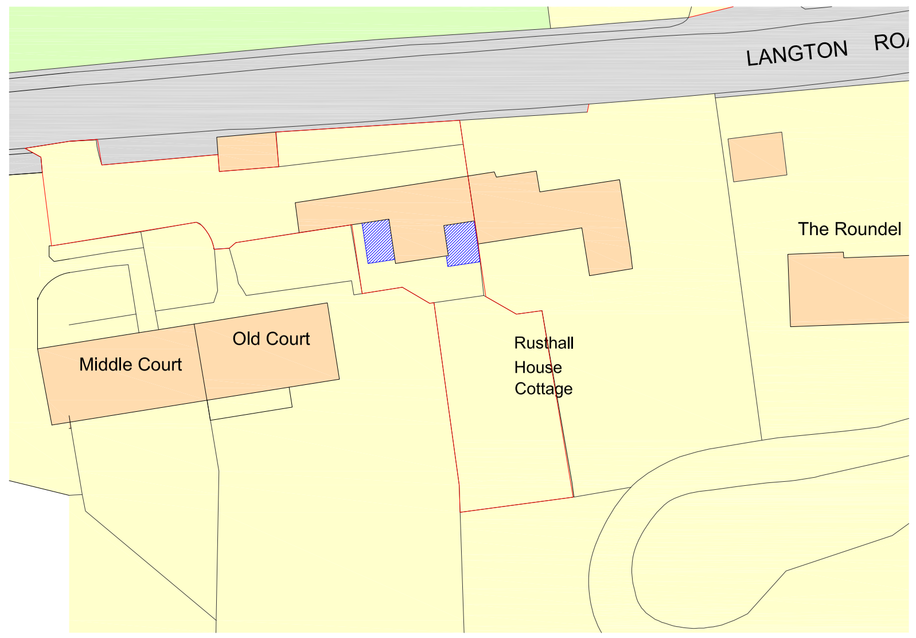

Proposed Block Plan

Scale 1 : 500 @ A1

0 5m 10m

Scale Bar

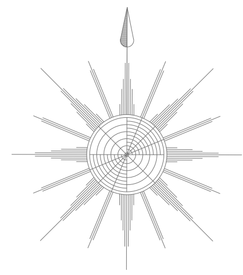

Proposed North Elevation

Scale 1 : 100 @ A1

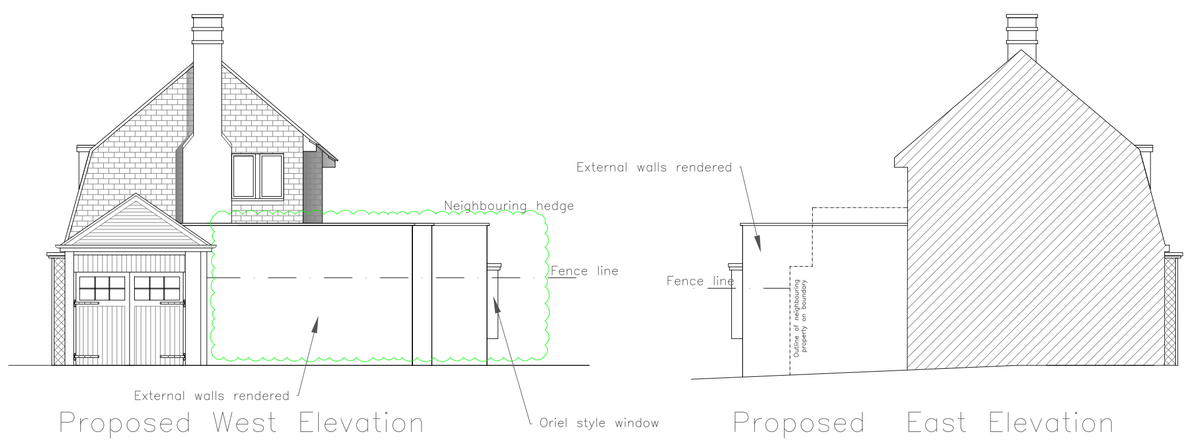

Proposed West Elevation

Scale 1 : 100 @ A1

Proposed East Elevation

Scale 1 : 100 @ A1

0 1m 2m 3m 4m 5m 6m 7m 8m 9m 10m

Scale Bar

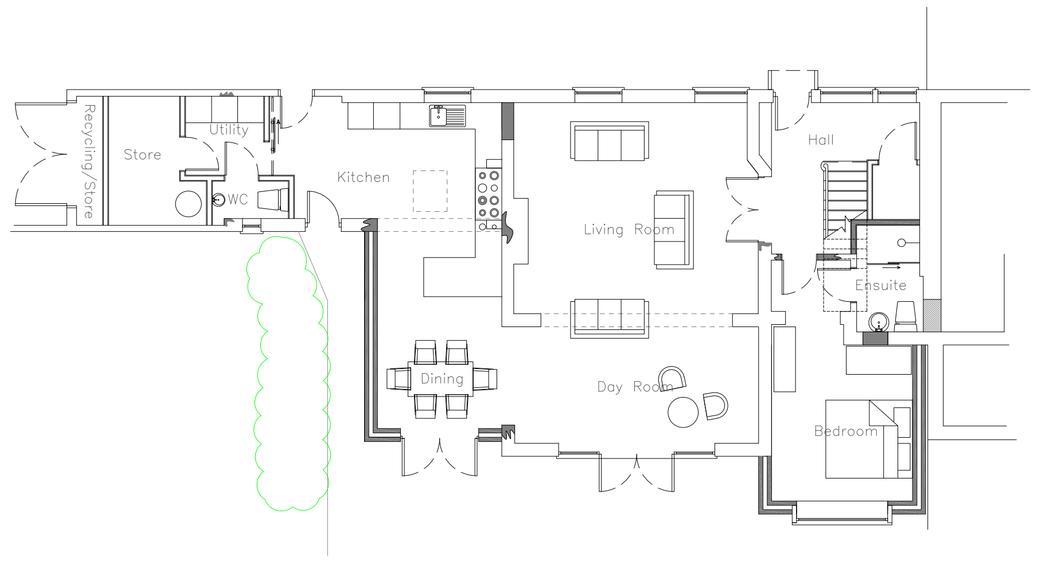

Proposed Ground Floor Plan

Scale 1 : 100 @ A1

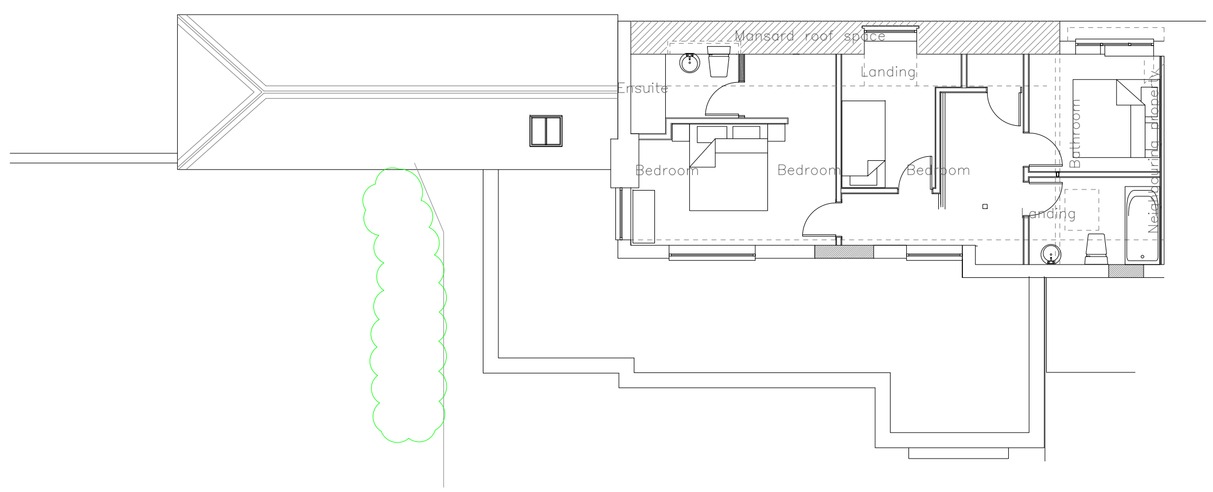

Proposed First Floor Plan

Scale 1 : 100 @ A1

Rev

Project
Stable House
Langton Road
Langton Green
Tunbridge Wells
TN3 0BB

Client
Mr & Mrs McFarlane

Drawing
Proposed Floor Plans
Proposed Elevations

Dwg No
H0321/LH/04

Issued for Planning

Scale As Stated @ A1

Drawn by	Checked by	Date
LH	LH	19th March 2021

HEMMING
ARCHITECTURAL AND SURVEYING SERVICES
Calderwood House 7 Montpellier Parade
Cheltenham Gloucestershire GL50 1UA
t 01242 279925 e info@haass.co.uk
www.haass.co.uk