DO NOT SCALE FROM DRAWINGS EXCEPT FOR LOCAL AUTHORITY PLANNING PURPOSES. BEFORE COMMENCING CONSTRUCTION, PREPARING DRAWINGS OR ORDERING THE CONTRACTOR MUST CHECK SITE DIMENSIONS & REPORT ALL DISCREPANCIES TO THE ARCHITECT. READ THIS DRAWING WITH ALL OTHER ARCHITECTS, CONSULTANTS & SUBCONTRACTORS DRAWINGS. WORKMANSHIP & MATERIALS ARE TO MEET OR EXCEED THE REQUIREMENTS OF CURRENT BUILDING REGULATIONS. © RICHARD GILL ARCHITECTS 2017

REVISION

REVISION

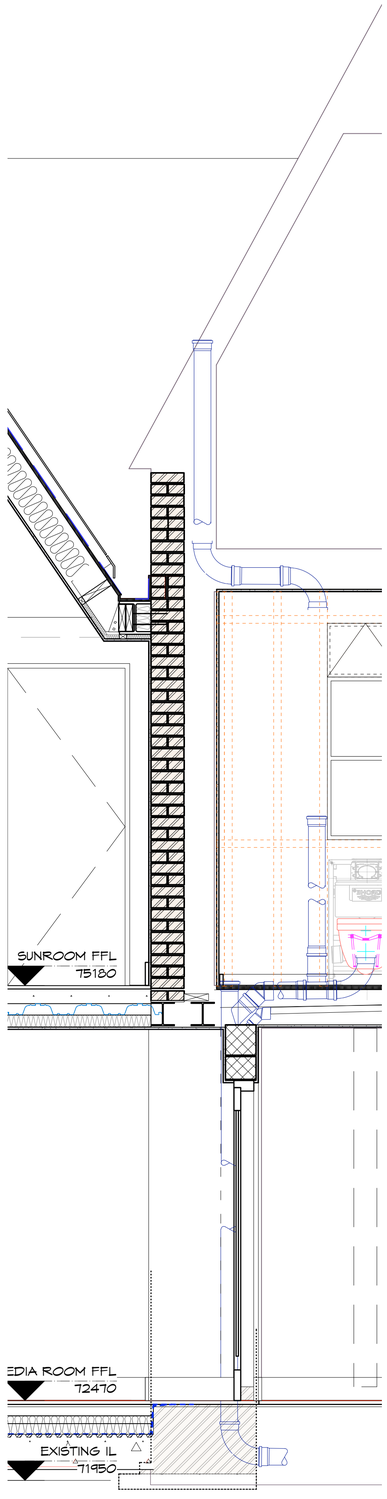

PROPOSED SECTION A-A
1 / 50

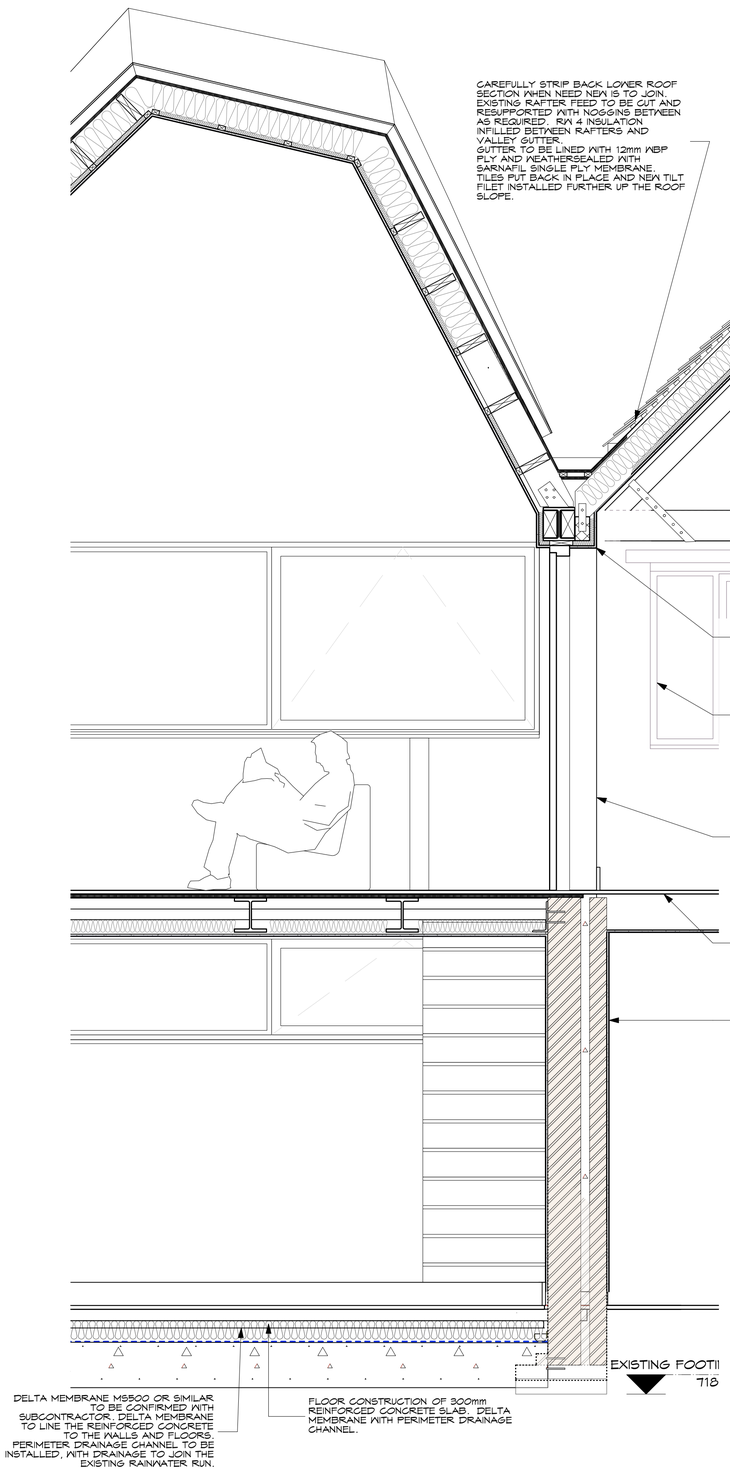

PROPOSED SECTION B-B
1 / 50

WALL CONTRUCTION:

300mm REINFORCED CONCRETE RETAINING WALL. REDUCED IN THICKNESS TO 200mm ABOVE EXTERNAL GROUND LEVEL. INTERNALLY WATERPROOF WITH DELTA MEMBRANE AND 80mm x 45mm STUDS, FINISHED IN PLASTERBOARD AND SETTING COAT.

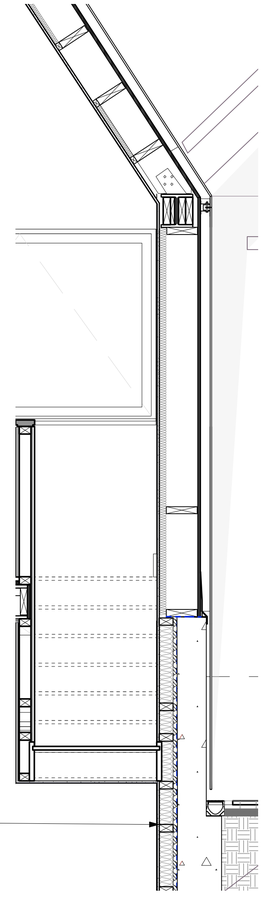

PROPOSED SECTION C-C
1 / 50

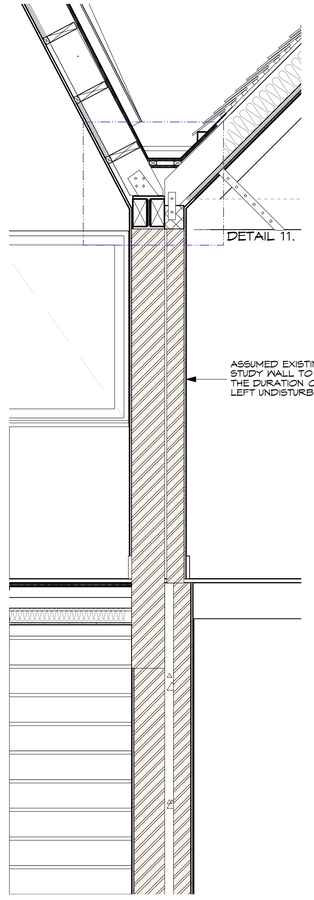

PROPOSED SECTION D-D
1 / 50

RICHARD GILL ARCHITECTS
Webster House High Street Cranbrook Kent TN17 3DT
T + 44 1580 720252 E info@richardgillarchitects.co.uk

PROJECT	GATEHOUSE FARM
TITLE	Cast Sections - Condition 4
SCALE	1 / 20
DATE	1 MARCH 2020
DWG Nº	2080 - 18
REV	