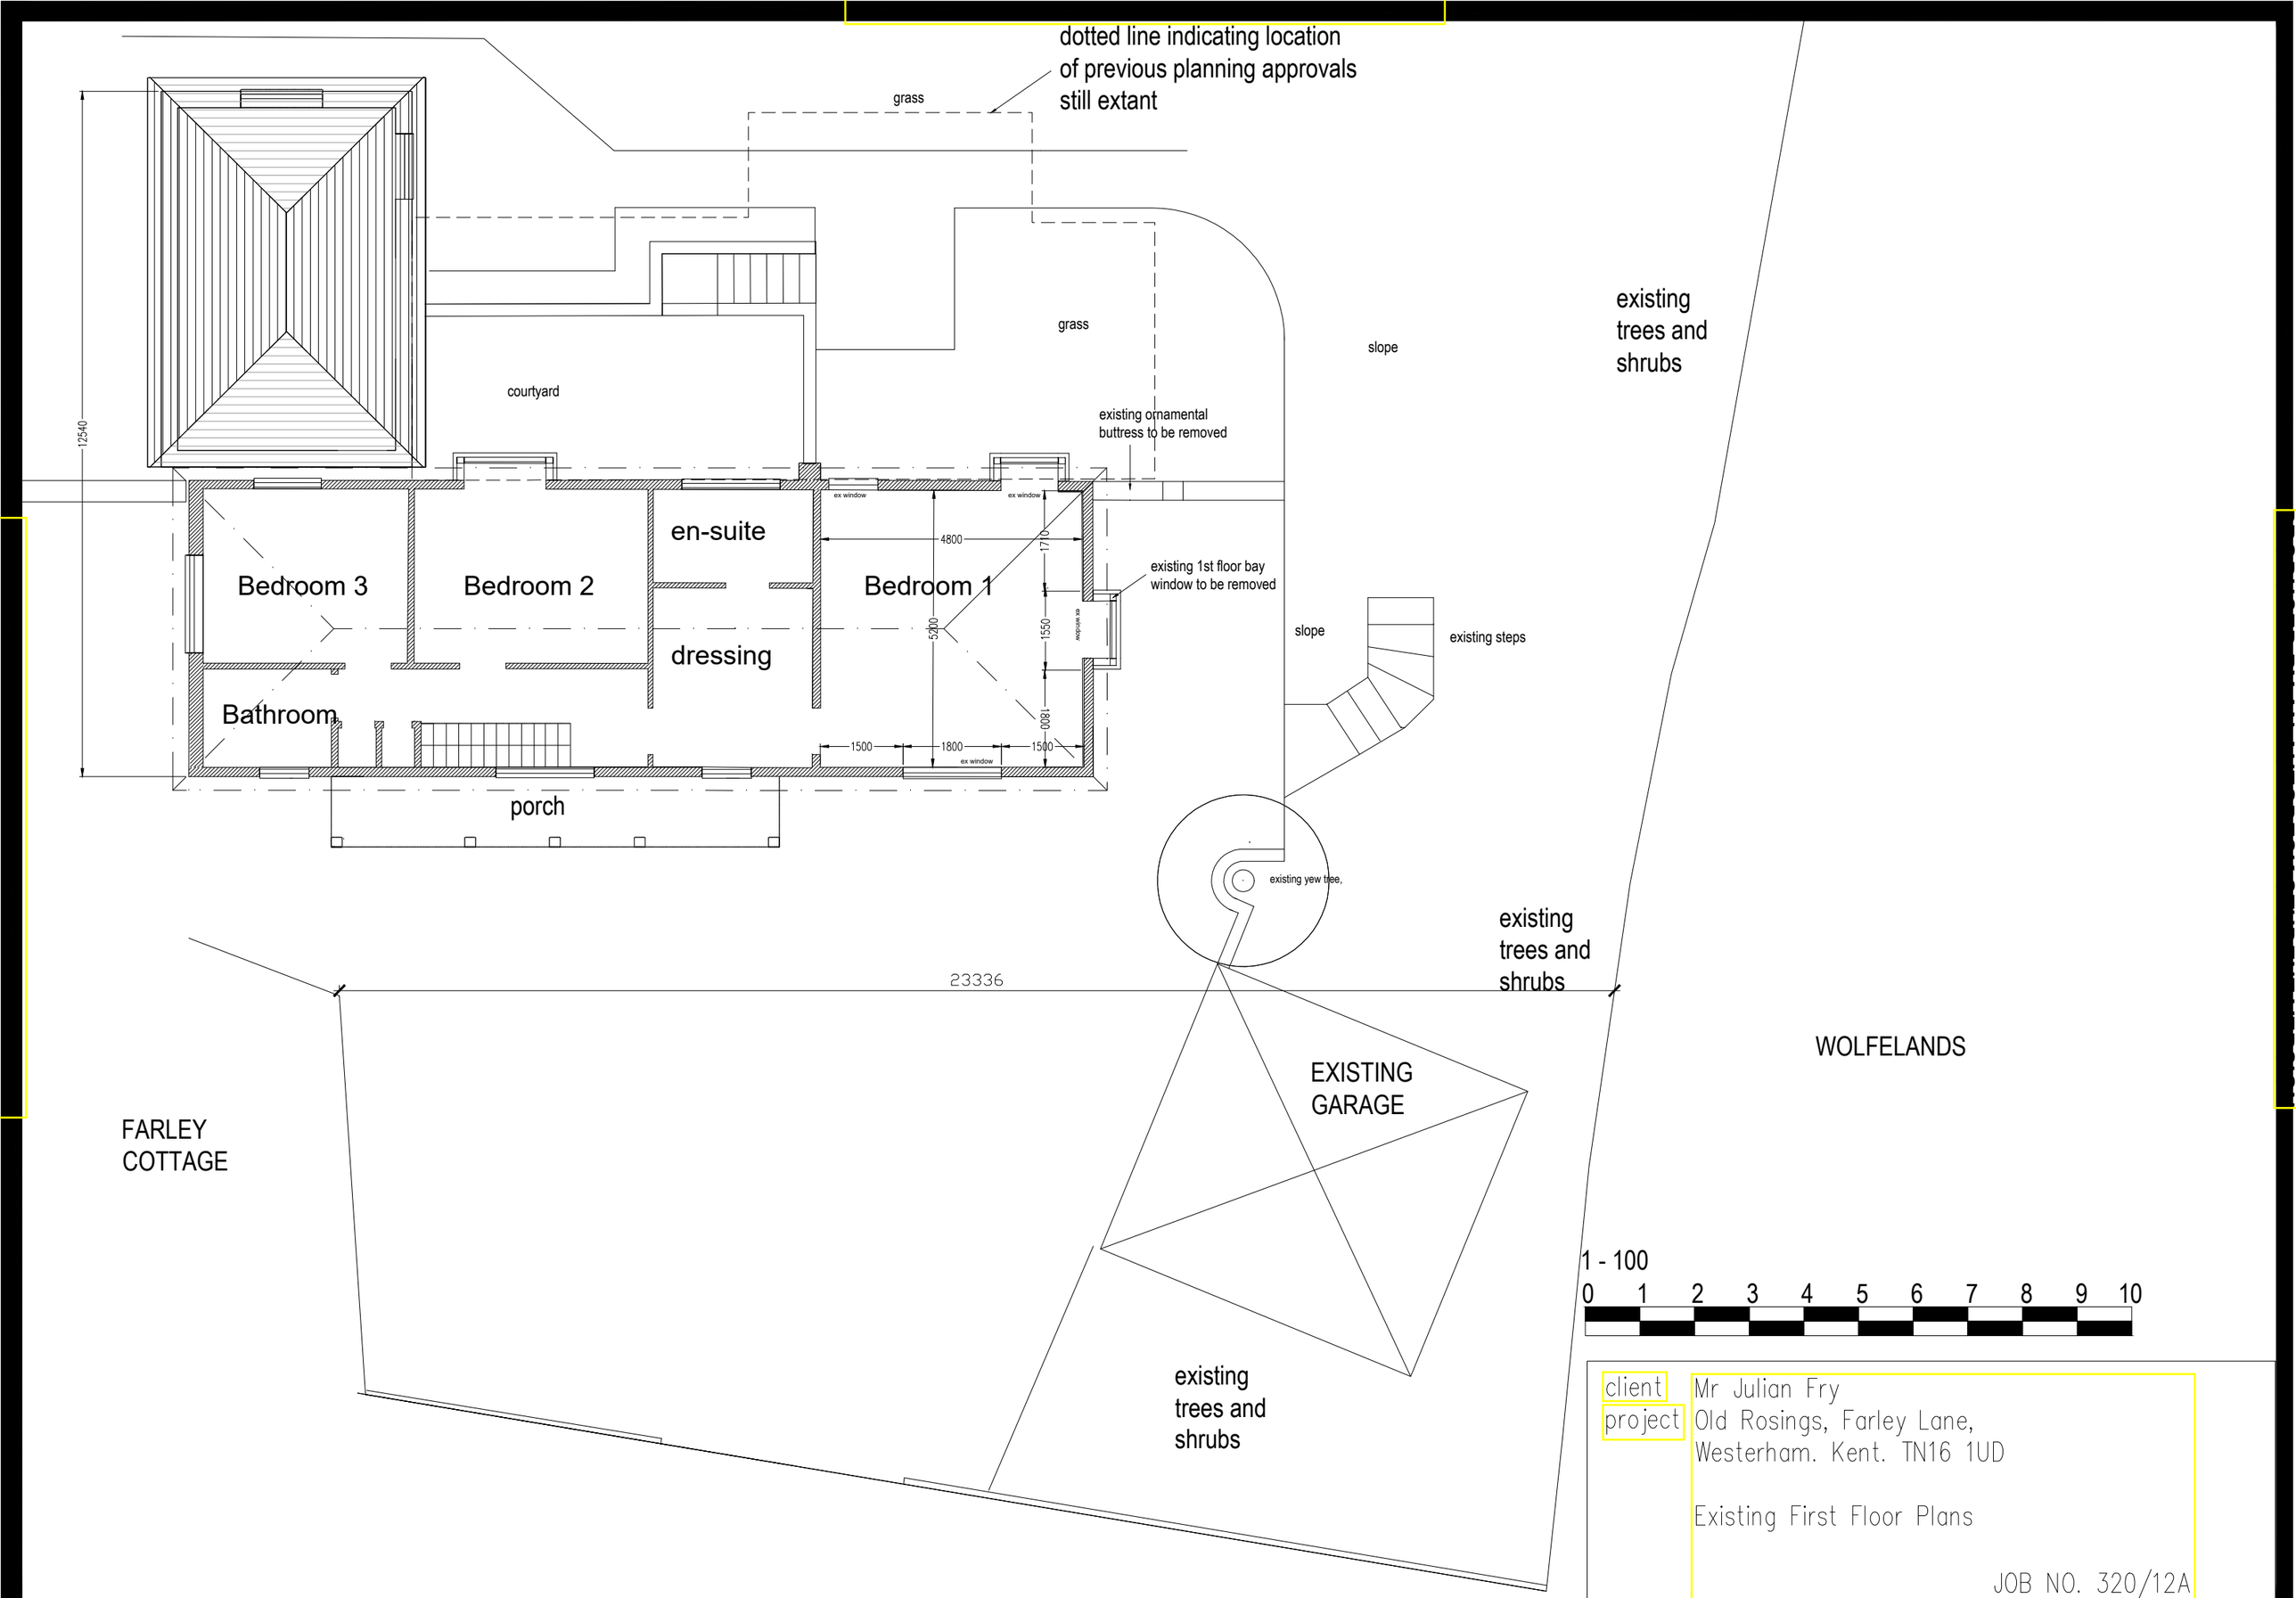

client Mr Julian Fry

project Old Rosings, Farley Lane,
Westerham. Kent. TN16 1UD

Existing First Floor Plans

JOB NO. 320/12A