KNAUF INSULATION
ST.HELENS SITE

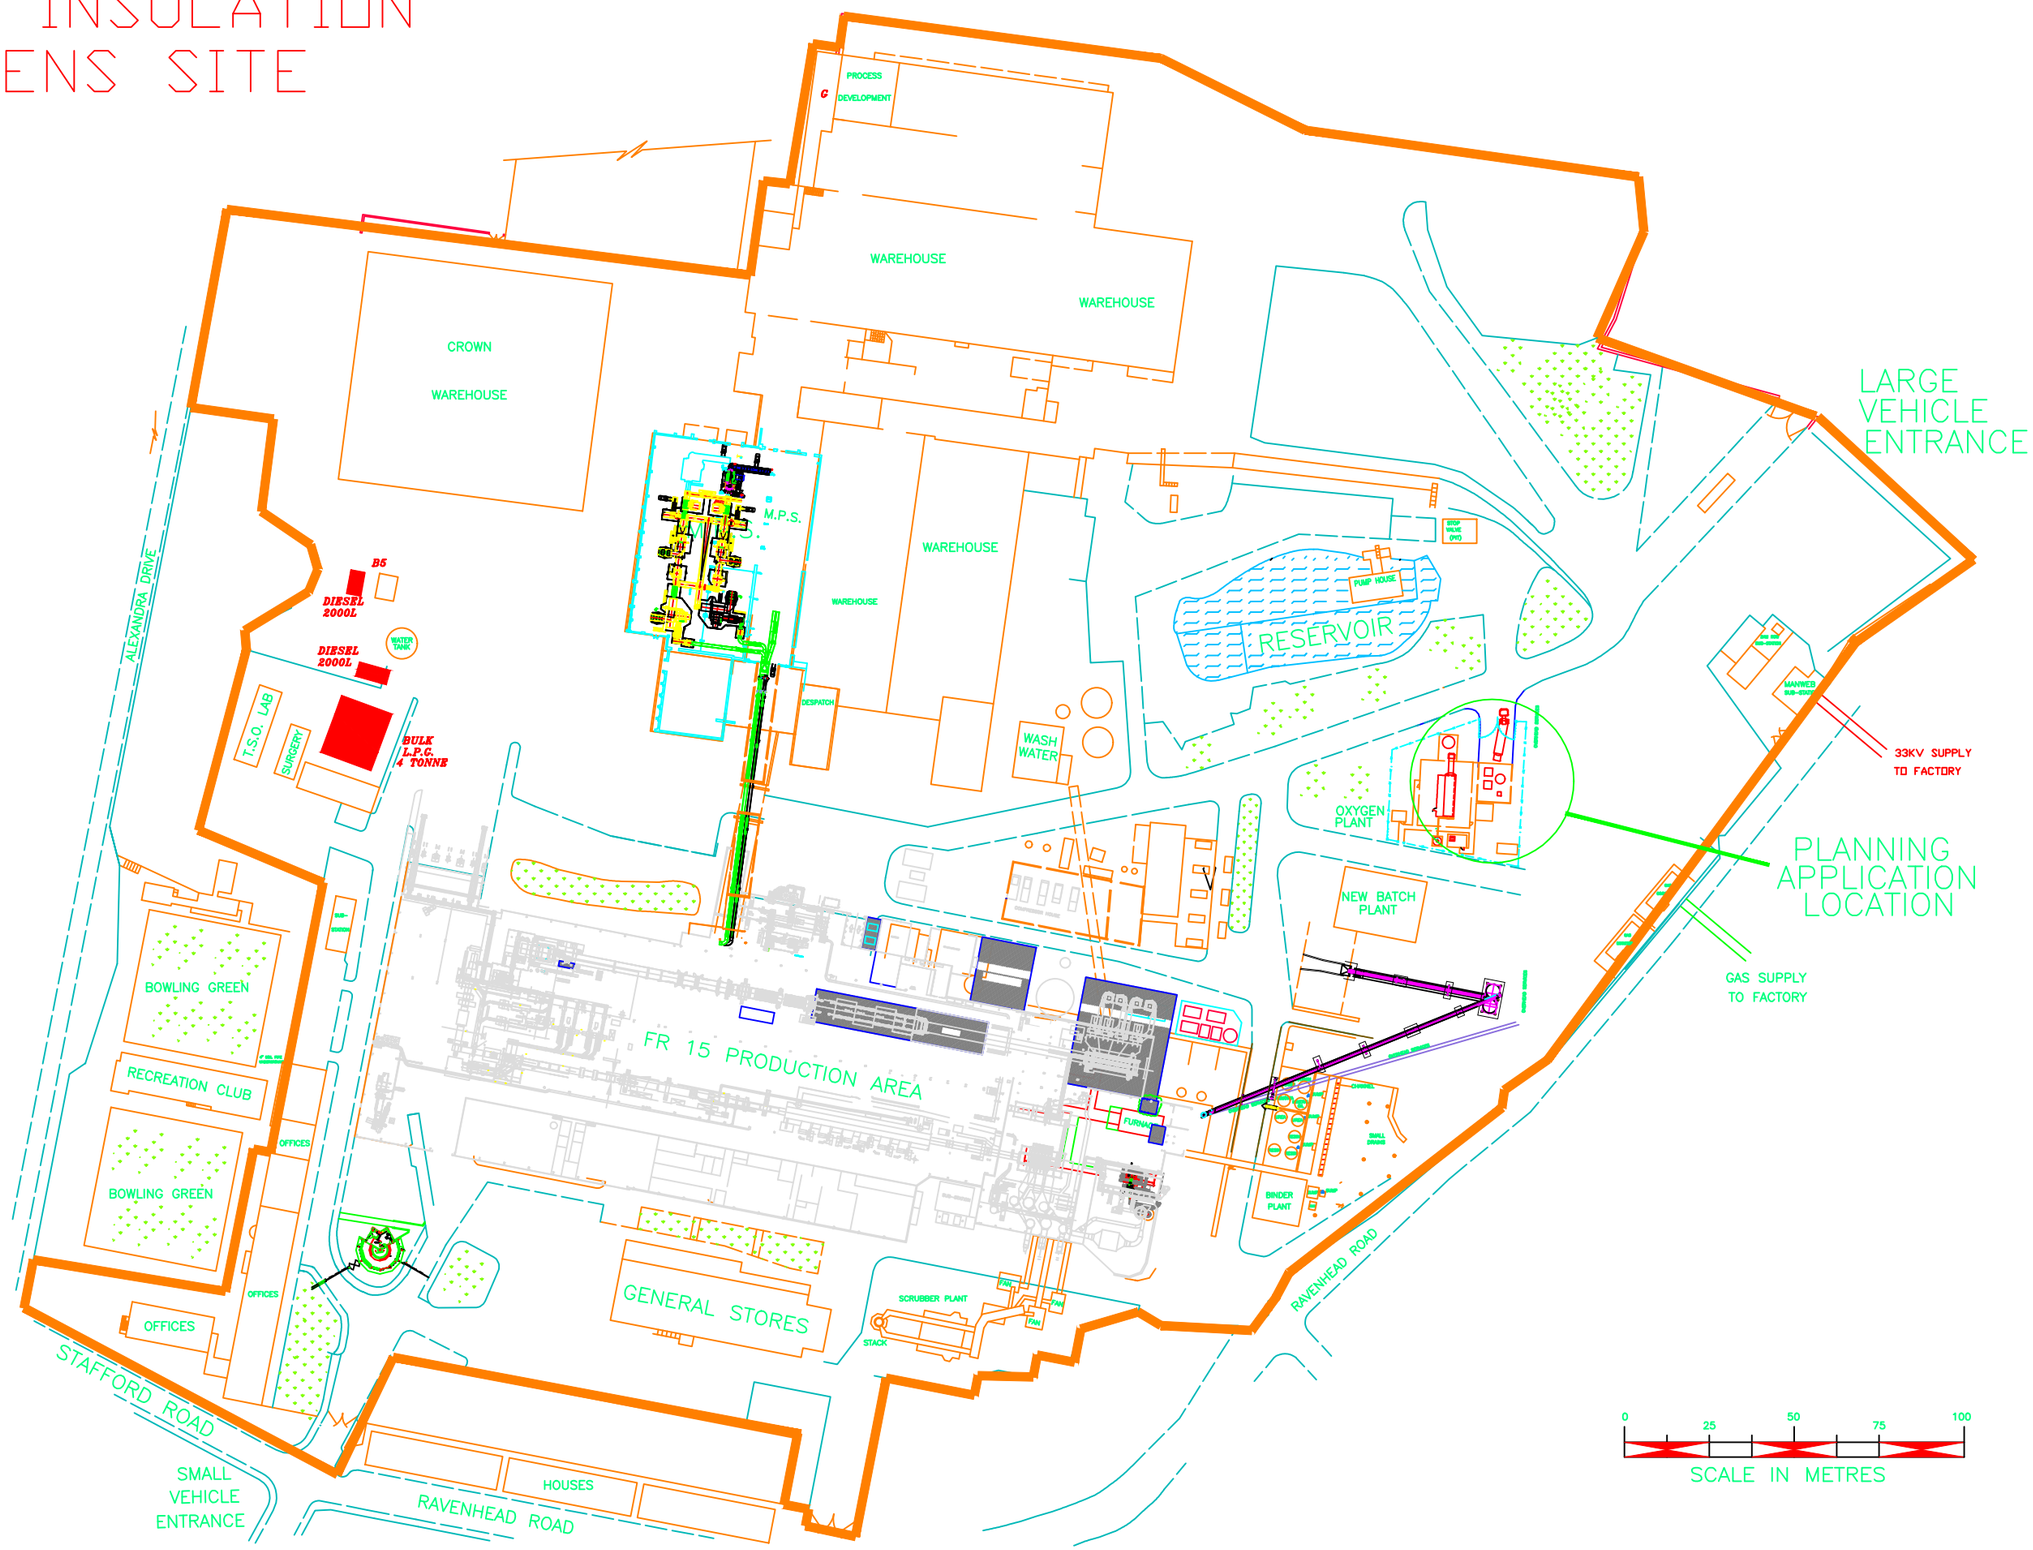

date	by	app	rev	description	date	by	app	rev	description	date	by	app	rev	description

KNAUFINSULATION

related drawings
.
.
.
.
.
.

scale	
date	
drawn	
checked	
approved	
approved	
approved	

location code	4207	RAVENHEAD UK	drawing title	HEAD OFFICE PLANNING APPLICATION LOCATION
furnace number	building number	floor	supp title	KNAUF INSULATION SITE PLAN
furnace sub-code				drawing type
system number			drawing disc	drawing size A1
category		accounting dept	drawing number	revision
process code		maintenance sub-system	KNAUF	

OCA NR.: 4207/ / / ///

vendor drwg no.:

vendor: