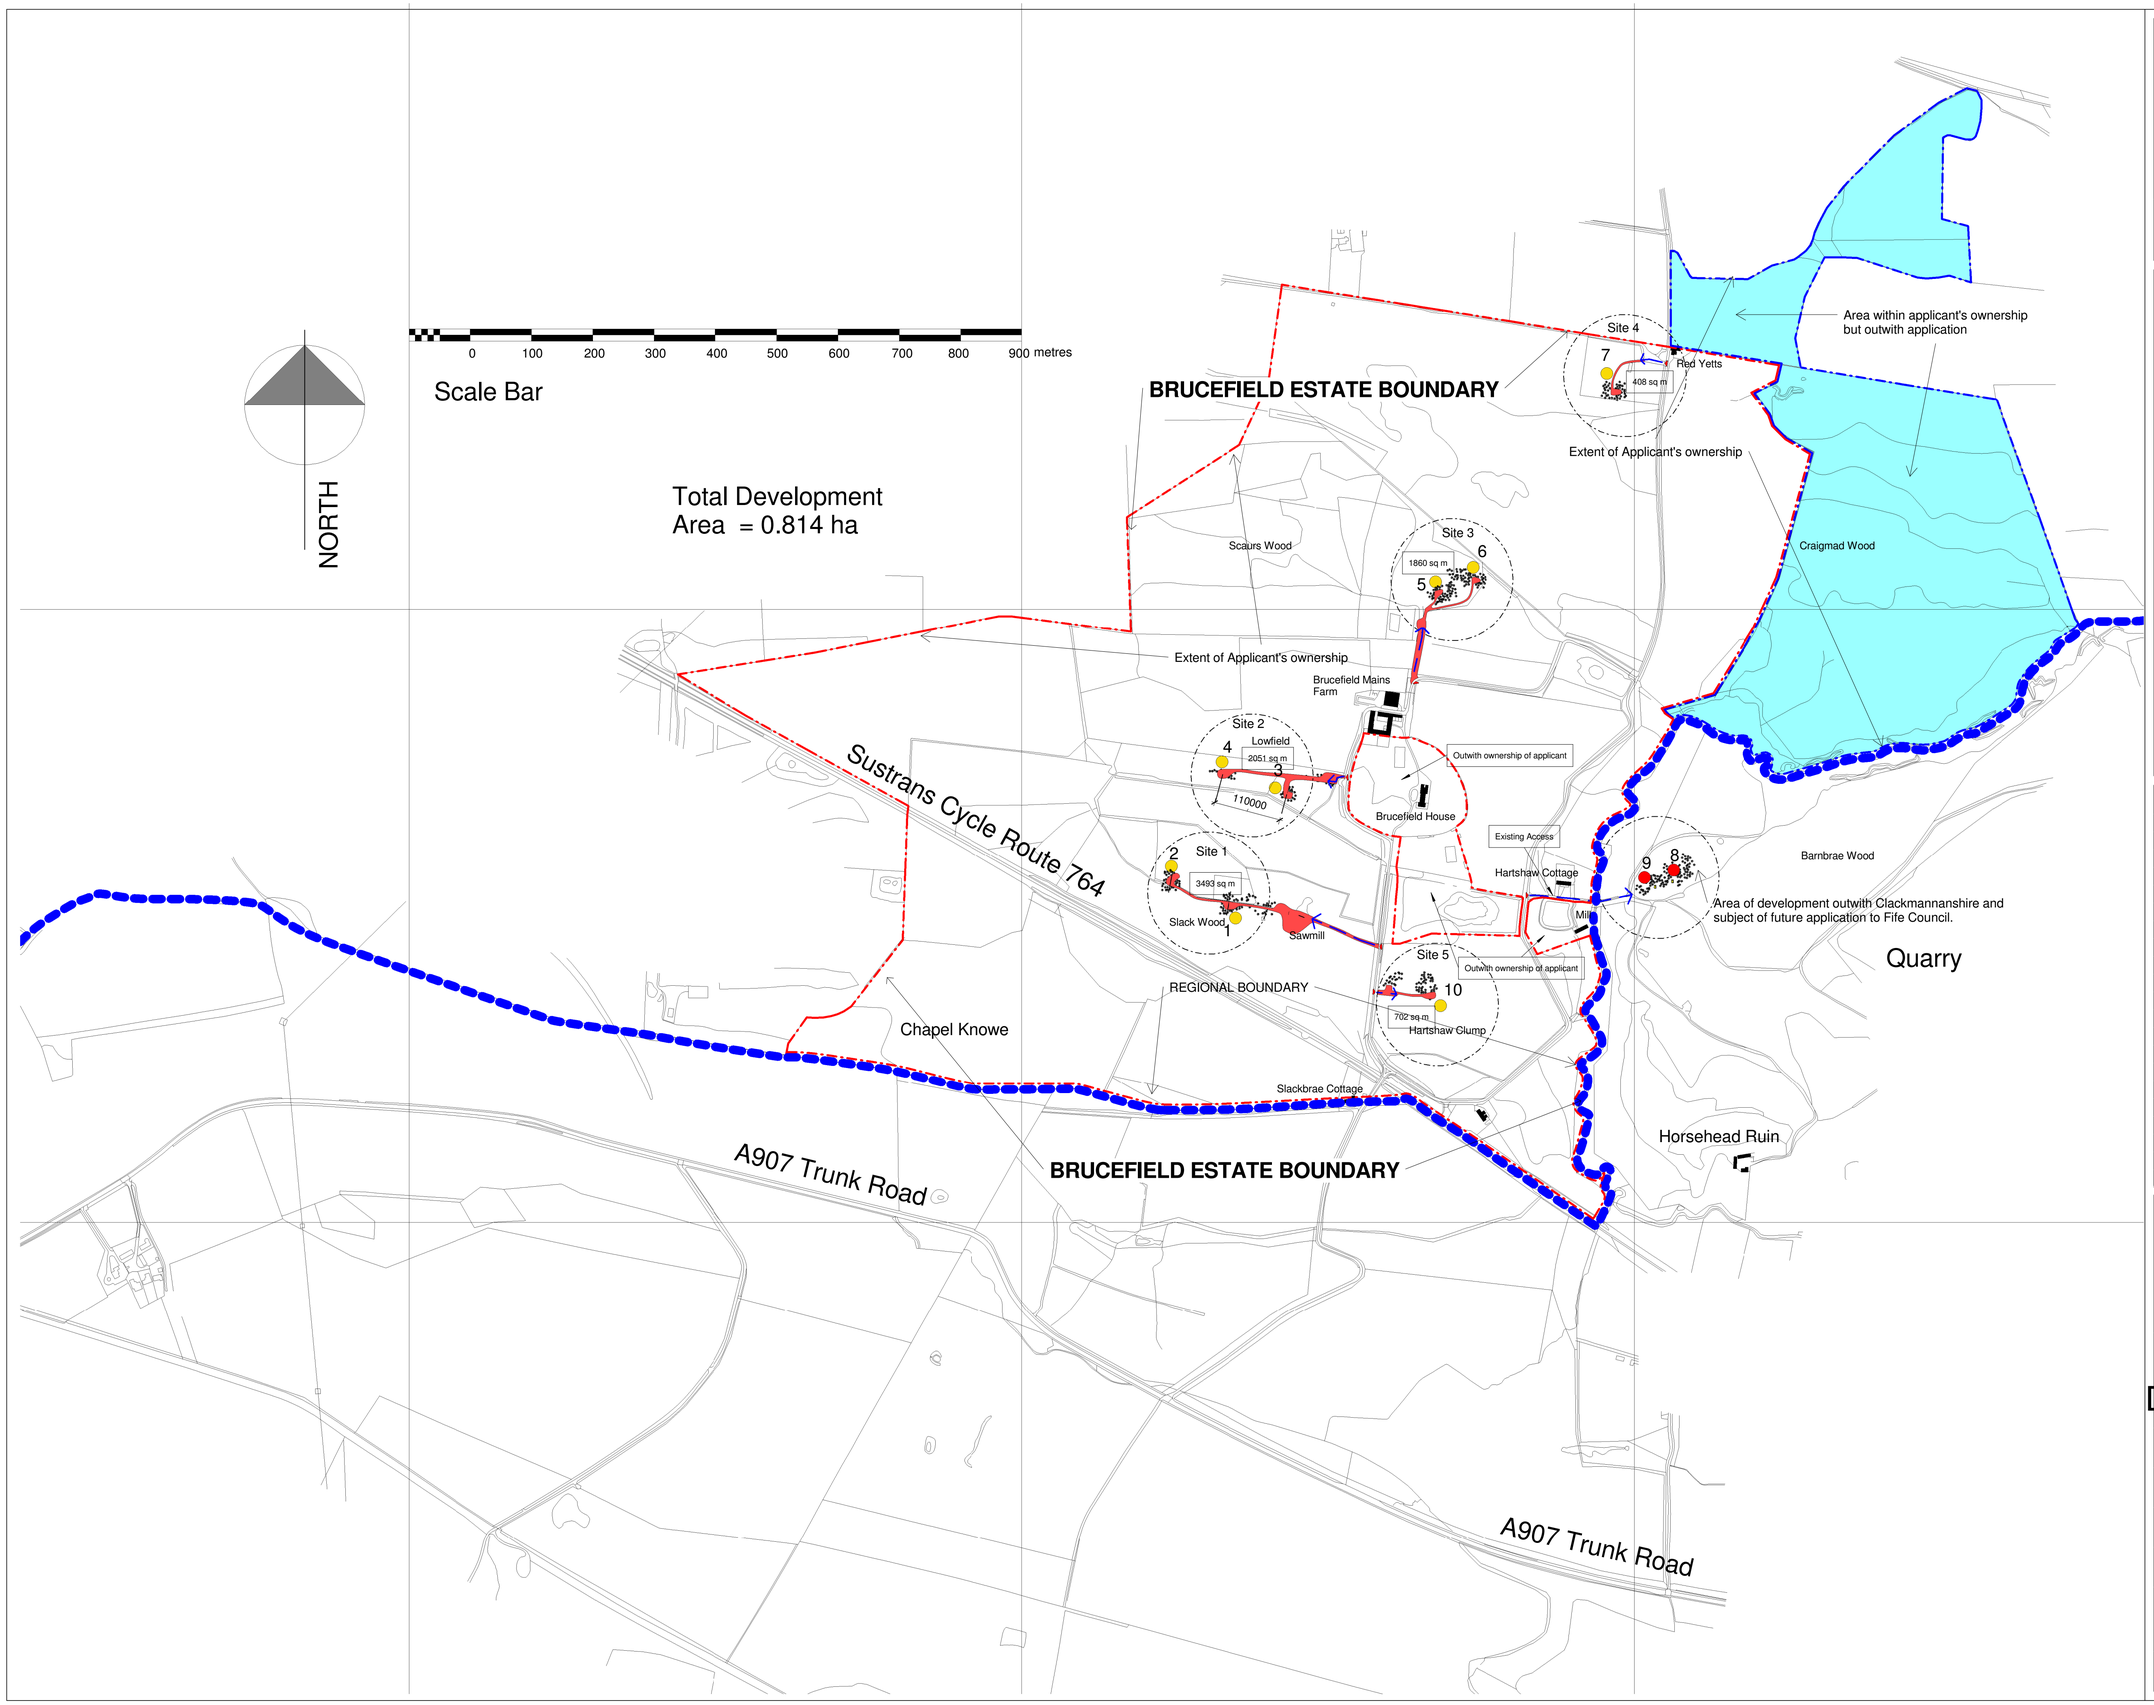

Stuart King Architecture & Design

Suite 2, Abtel Building,
Pitreavie Drive,
Pitreavie Industrial Estate,
Dunfermline, KY11 8US

No.	Description	Date
A	Planning revisions -	07/04/2021
B	Boundary line revised -	14/04/2021

Brucefield Development Layout

Project number	
Date	
Drawn by	mmc
Checked by	Checker

02396/010 A1

21/ 02396

Scale B 1 : 5000

15/04/2021 08:31:28