1:10 0 0.1 0.2 0.3 | 1:20 0 0.5 | 1:50 0 1 2 | 1:100 0 1 2 3 4 5 | 1:200 0 1 2 3 4 5 | 1:500 0 5 10 20 | 1:1250 0 10 20 30 40 50 | 1:2500 0 10 20

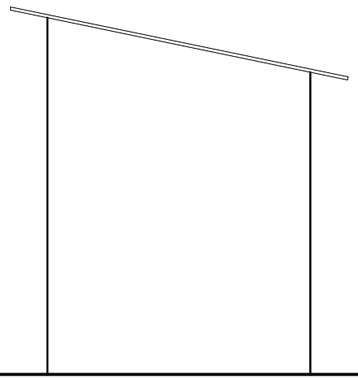

SOUTH-EAST ELEVATION
scale 1:50@A3

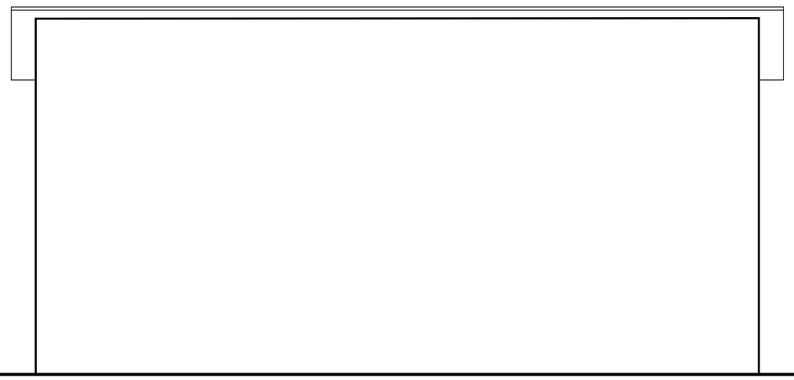

SOUTH-WEST ELEVATION
scale 1:50@A3

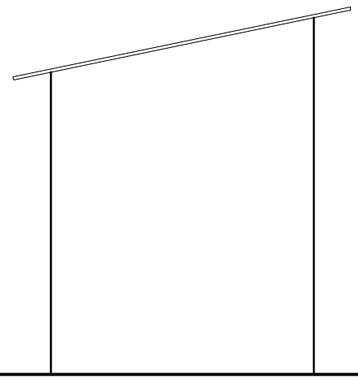

NORTH-WEST ELEVATION
scale 1:50@A3

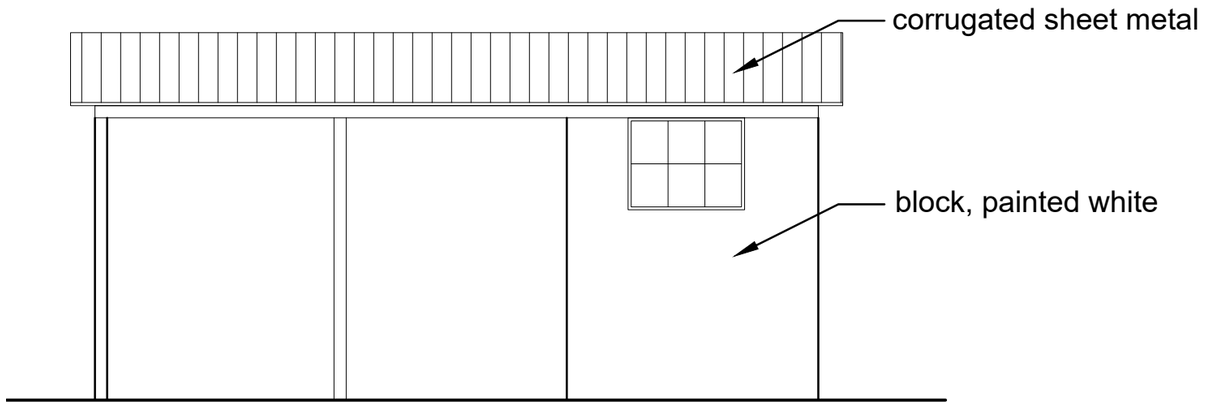

NORTH-EAST ELEVATION
scale 1:50@A3

FLOOR PLAN
scale 1:50@A3

THIS DRAWING IS COPYRIGHT © Western Design Ltd 2021

REPRODUCING THESE DRAWINGS BY PRINTING OR COPYING MAY LEAD TO ERRORS, PLEASE REFER TO SCALE BAR. DO NOT SCALE OFF THESE DRAWINGS FOR CONSTRUCTION PURPOSES. IF ANY DISCREPANCIES ARE FOUND, PLEASE CONTACT WESTERN DESIGN ARCHITECTS IMMEDIATELY.

DESIGNERS RISK ASSESSMENT- HEALTH AND SAFETY
THE CONSTRUCTION (DESIGN AND MANAGEMENT) REGULATIONS 2015

Where appropriate, for significant hazards specific to the project please refer to drawing CDM01

PLANNING

REV.	DETAILS	BY	CKD	DATE
-	-	-	-	-

WDA
westerndesignarchitects.com
Western Design Architects
12 The Granary, Hinton Business Park, Tarrant Hinton, Dorset, DT11 8JF
T:01258 830675 E:info@westerndesign.co.uk

CLIENT: Mr P Cheal		DATE: 23/09/2020	DRAWN BY: NY / CHECKED BY: JT
PROJECT: rear of Bubbles, 16 Salisbury Street, Fordingbridge		SCALE: Varies@A3	JOB NO.: 2021029
DRAWING TITLE: EXISTING outbuilding		DRAWING NO.: 004	REVISION: -