01856 898 022
www.UKPlanningMaps.com

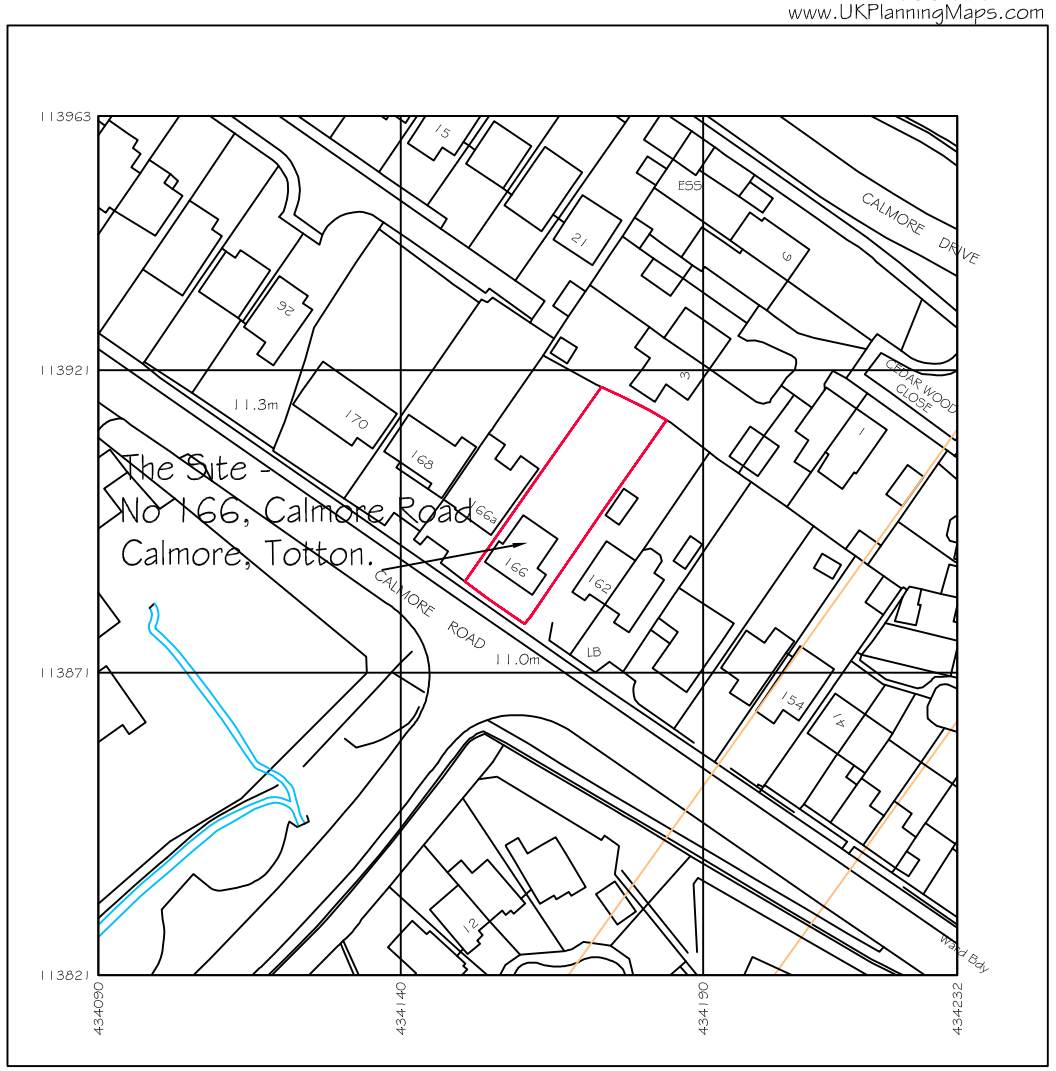

Produced on 05 March 2021 from the Ordnance Survey National Geographic Database and incorporating surveyed revision available at this date.
This map shows the area bounded by 434090 113821,434232 113821,434232 113963,434090 113963,434090 113821
Reproduction in whole or part is prohibited without the prior permission of Ordnance Survey.
Crown copyright 2021. Supplied by copla ltd trading as UKPlanningMaps.com a licensed Ordnance Survey partner (100054135).
Data licence expires 05 March 2022. Unique plan reference: v2c/586866/795648

10 0 10 20 30 40 50

LOCATION PLAN 1:1250

NOTES.

All dimensions shown on this drawing are in millimetres.

All dimensions shown on this drawing are to be checked on site before any construction work commences.

DO NOT SCALE FROM THIS DRAWING.

This drawing is to be read in conjunction with drawing No JJ/01/21/001 - 005 and the construction notes.

PLANNING

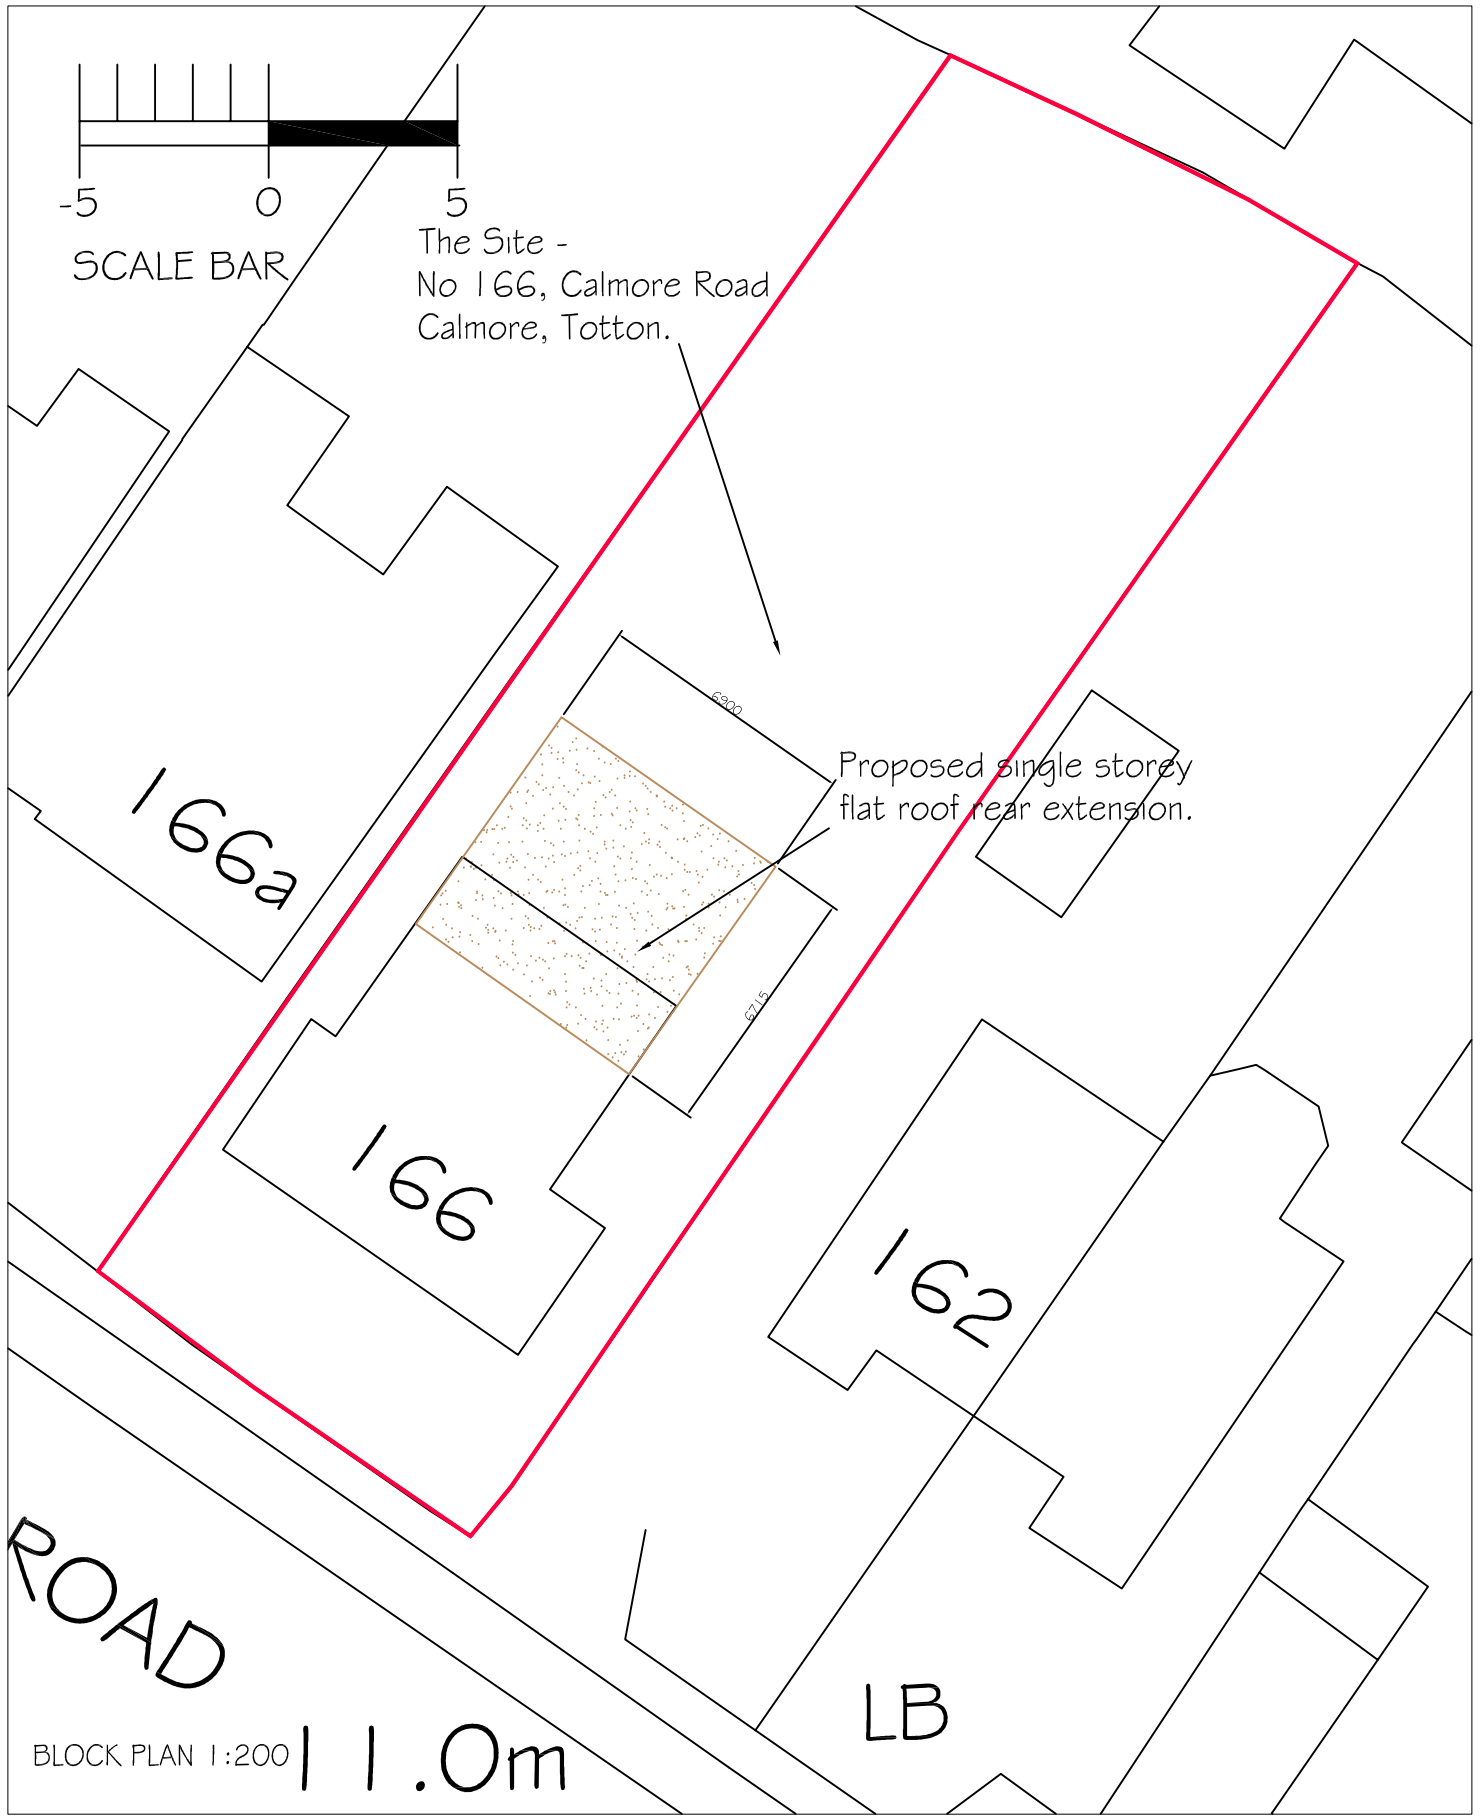

REV.	AMENDMENT	DATE	DRAWN	CHKD	APPD
B	PROPERTY AND EXTENSION DIMS ADJUSTED	31.03.21	JLG		
A	RED OUTLINE TO EXTENSION REMOVED	23.03.21	JLG		

CLIENT: MR J JHUGROO

John Guard
Architectural Draughtsman and Planning Consultant
11, SHEPHERDS HEY ROAD,
CALMORE, TOTTON.
SOUTHAMPTON SO40 2RD 07775 900790

DRAWN: JLG
CAD: JLG
CHECKED:
APPROVED:

SCHEME: PROPOSED SINGLE STOREY REAR EXTENSION
166, CALMORE ROAD, TOTTON
HANTS SO40 8GQ

SCALE @ A3: AS SHOWN
DATE: FEB 2021
SHEET No.:
JOB No.: JJ0121

DRAWING TITLE: LOACATION AND BLOCK PLAN
JJG CAD No:

DRG No. JJ/01/21/005
REV: B
SUFFIX: