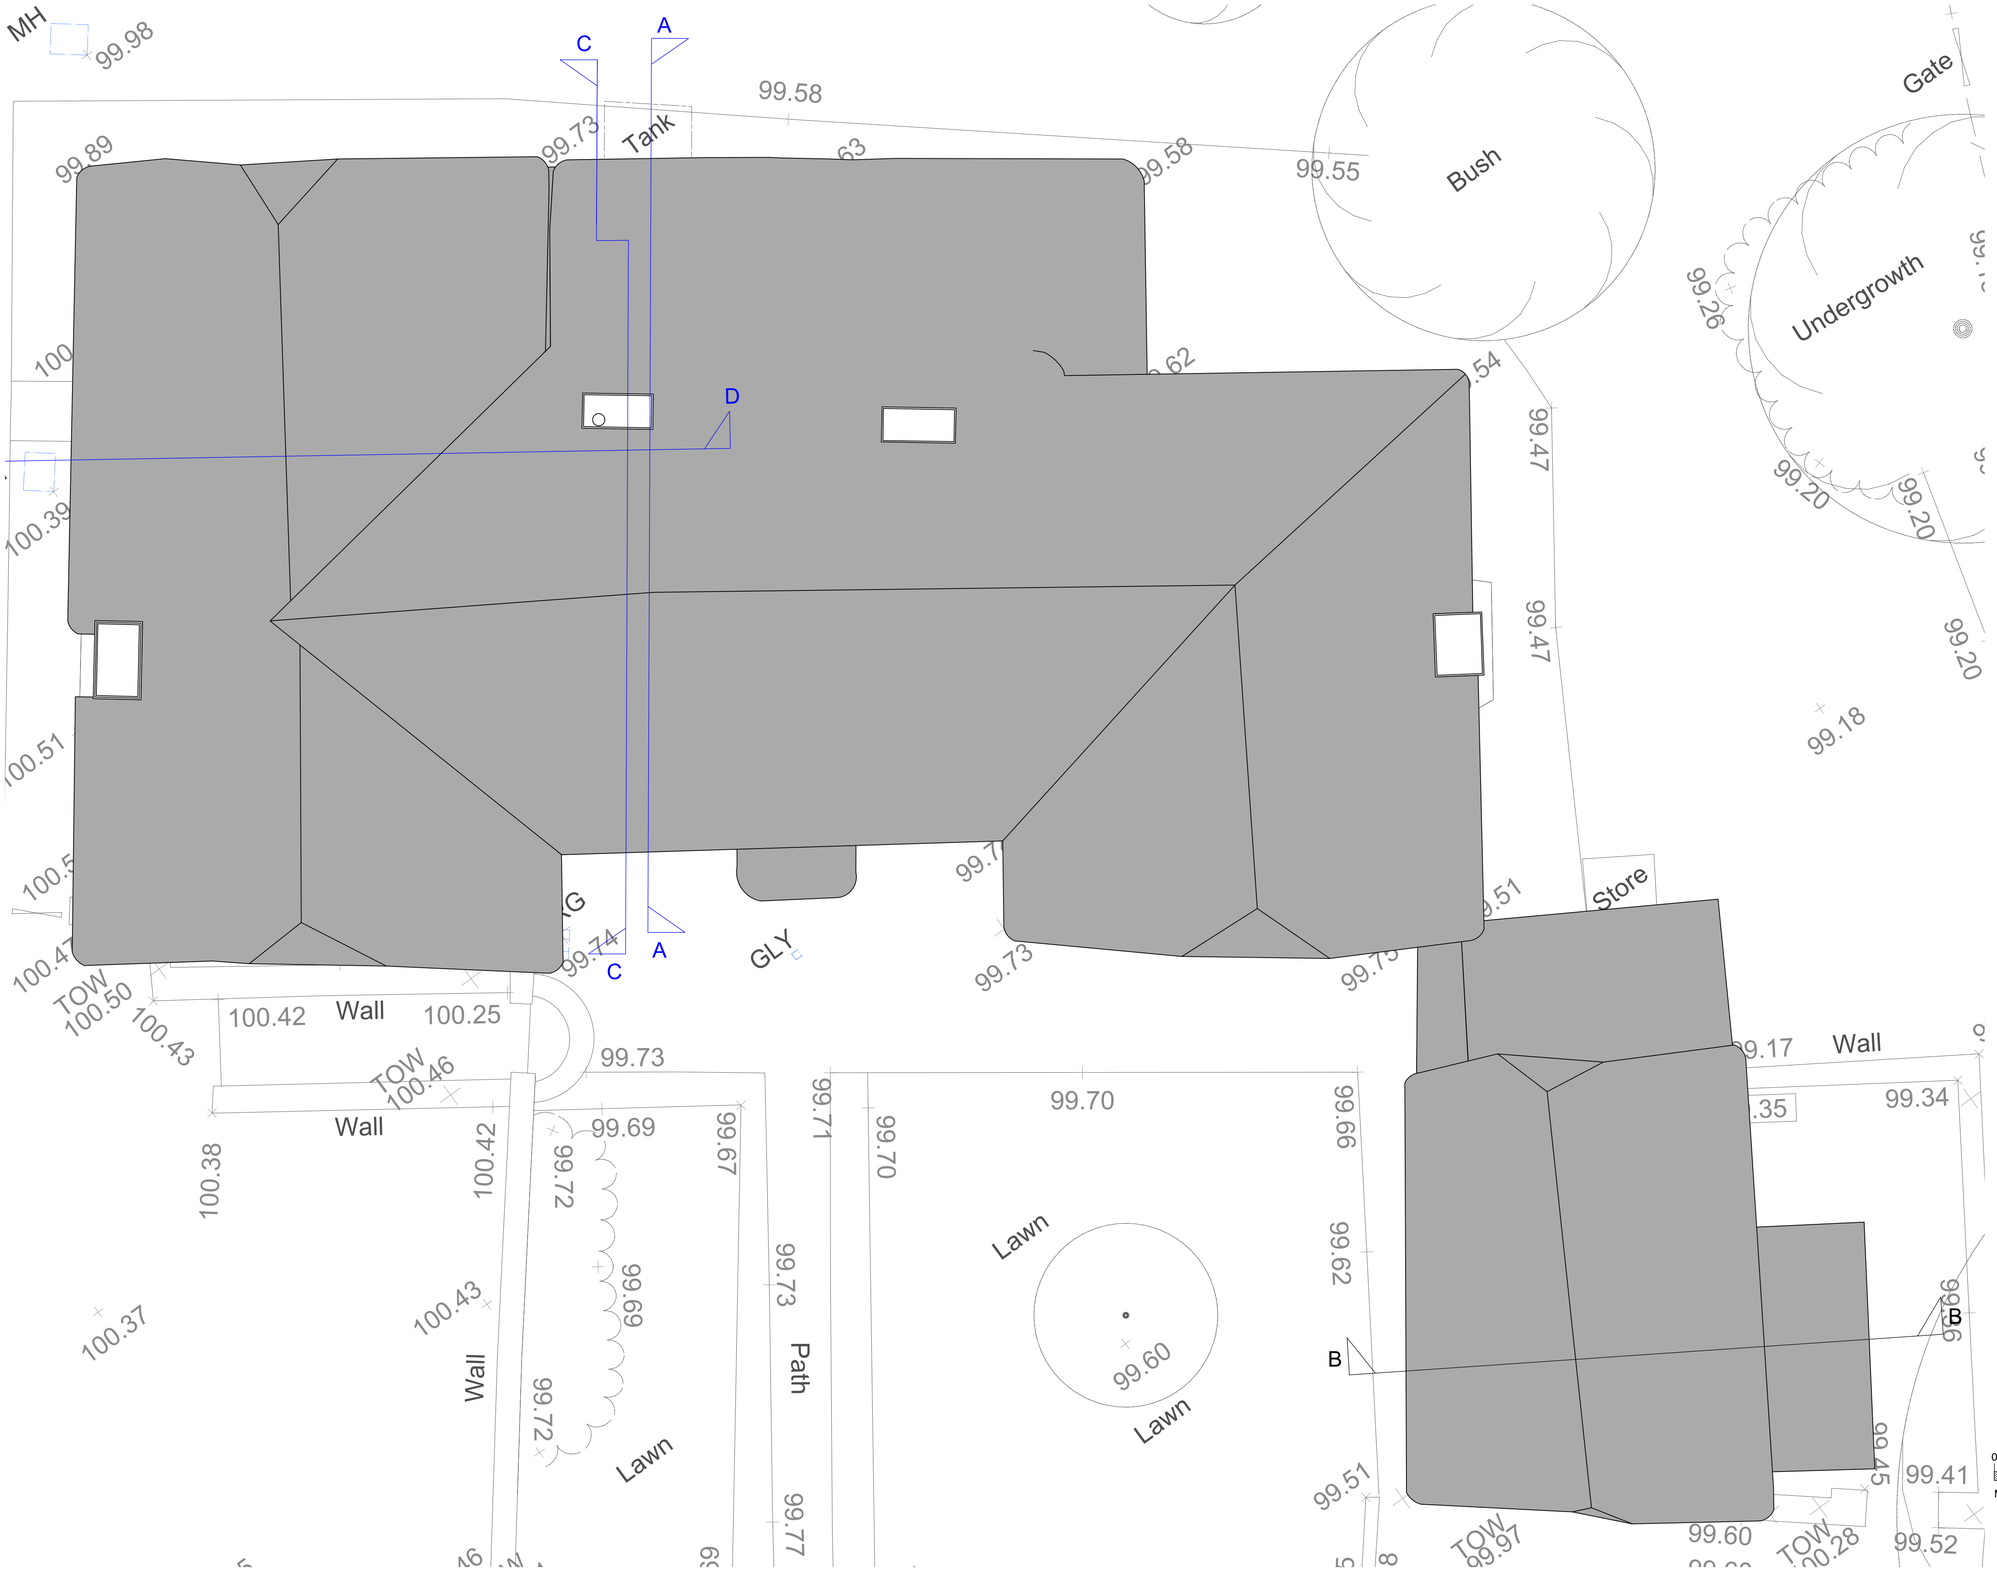

Survey carried out by:

PHILIP PRICE SURVEYORS
ARCHITECTURAL & TOPOGRAPHICAL SERVICES

0 0.5 1 1.5 2 2.5 5 7.5 Metres

N

1:50 @ A1, 1:100 @ A3

REVISIONS REV A: Additional Section Lines added - 190322 - CA

TITLE 1967.1 Great Barton, Clyst St Lawrence

DRAWING **Existing Roof Plan**

NUMBER & REVISION **1967.0/104**

DATE July 2017

SCALE 1:50 @ A1, 1:100 @ A3

DRAWN SW

THE POTATO STORE
WITHYCOMBE
MINEHEAD
SOMERSET
TA24 6QB
T: 01984 640988

QUEENSGATE HOUSE
48 QUEEN STREET
EXETER
DEVON
EX4 3SR
T: 01392 260490

design@lcarchitects.co.uk www.lcarchitects.co.uk

LOUISE CROSSMAN ARCHITECTS

The contractor is to check all site dimensions and levels before commencing work to his/her own satisfaction. Do not scale from drawings other than for purposes of The Town and Country Planning Act. The information on this drawing must be read in conjunction with, and checked against all structural and other related specialist information. Notify Architect of any discrepancies. The contractor is to comply with all current Building Regulations and British Standards whether or not specially stated on this drawing. The copyright of this drawing belongs to Louise Crossman Architects. It may not be altered, reproduced or issued without prior written agreement.

Louise Crossman Limited trading as Louise Crossman Architects. Registered in England and Wales Co No: 3782972. Registered Office: The Potato Store, Court Place, Withycombe, Minehead, Somerset TA24 6QB.