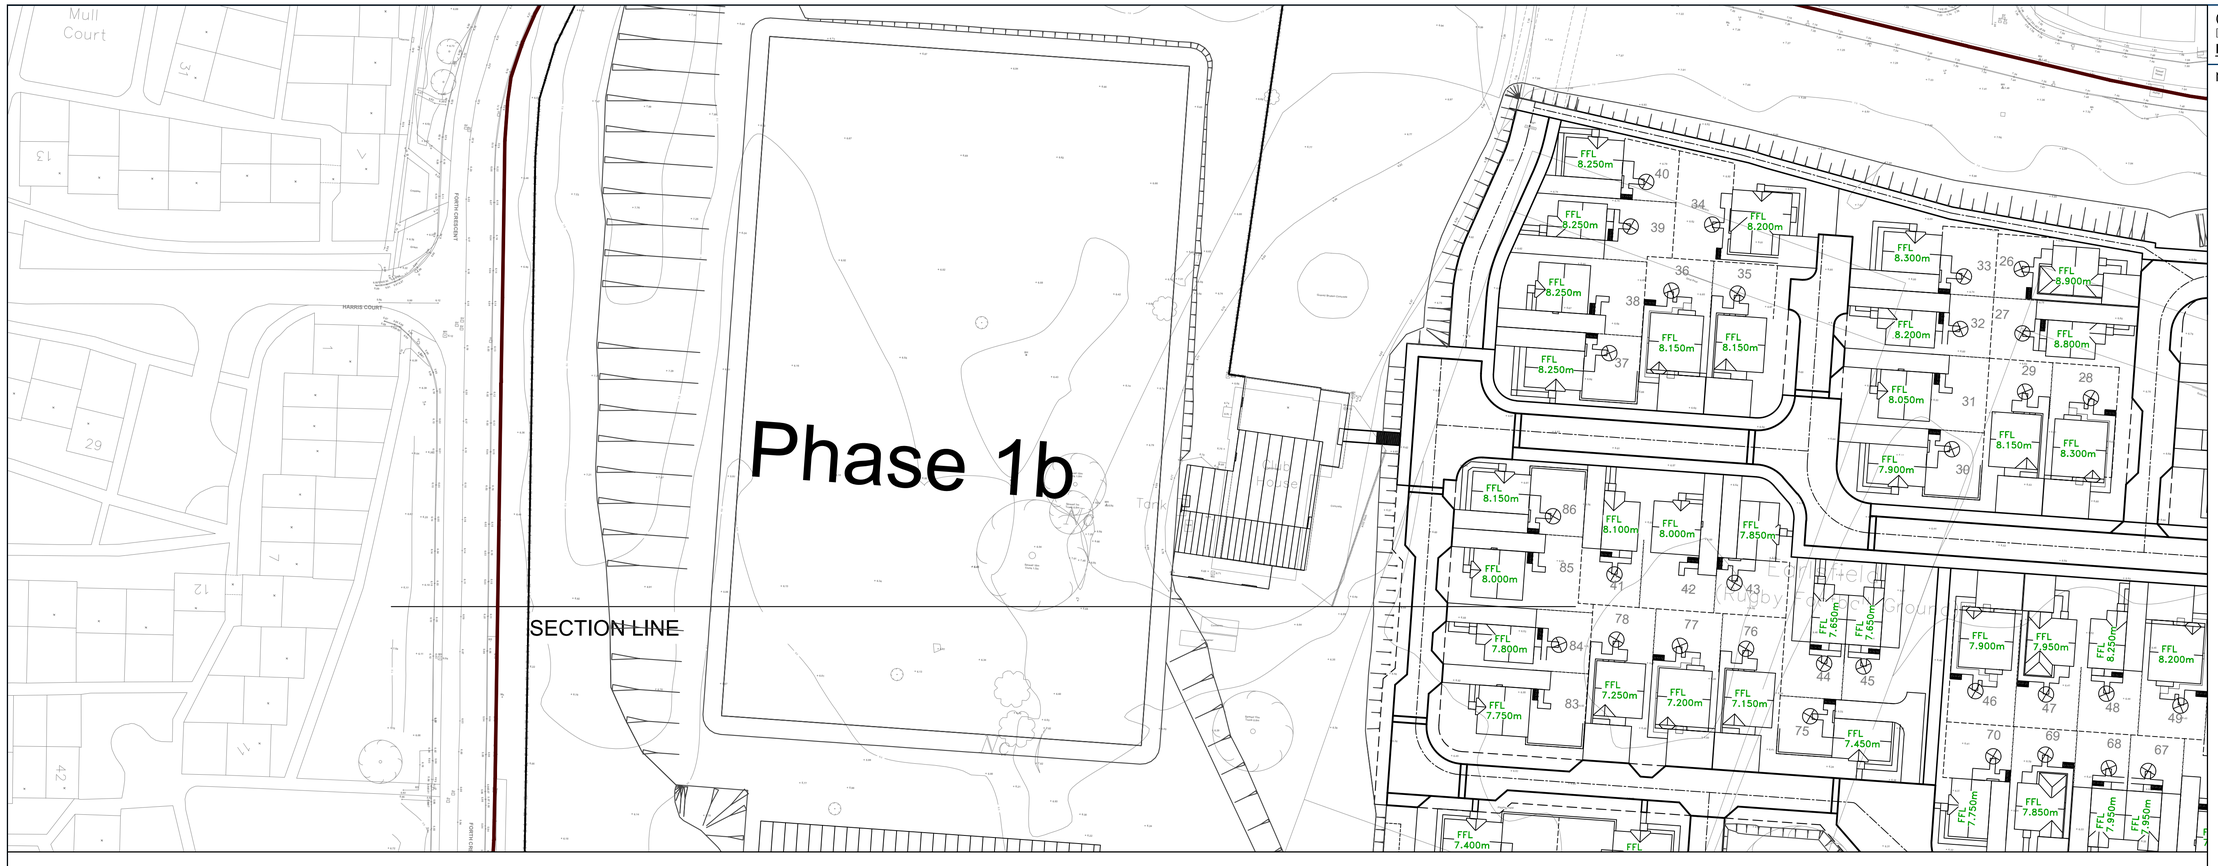

SECTION (2 X VERTICAL EXAGGERATION)

SECTION RUGBY PITCH SCALE 1:500

© Copyright of this document is reserved by Dougall Baillie Associates Ltd.
DO NOT scale from this drawing

Notes:

B	SITE LAYOUT UPDATED TO SUIT ARCHITECTS REVISED REV G SITE PLAN.	S.P	P.R
		15.03.21	15.03.21
A	MINOR CHANGE TO SLOPES	SP	PR
		08.12.20	08.12.20
Rev.	Revision details:	By:	Checked:
		Date:	Date:

Client:
ALLANWATER DEVELOPMENTS LTD

Project:
ALLOA PARK
PHASE 9

Drawing Title:
SECTION THROUGH
RUGBY PITCH

Drawn:	SP	Checked:	PR
Date:	05.08.20	Date:	05.08.20
Scale:	1:500 @A1	Dwg. No:	20113-SK-03
Dwg Status:	INFORMATION	Print:	COLOUR

Dougall Baillie Associates
3 Glenfield Road, Kelvin
East Kilbride G75 0RA
t: 01355 266480
f: 01355 221991
e: enquiries@dougallbaillie.com
w: www.dougallbaillie.com
civil. structural. transportation. water management.