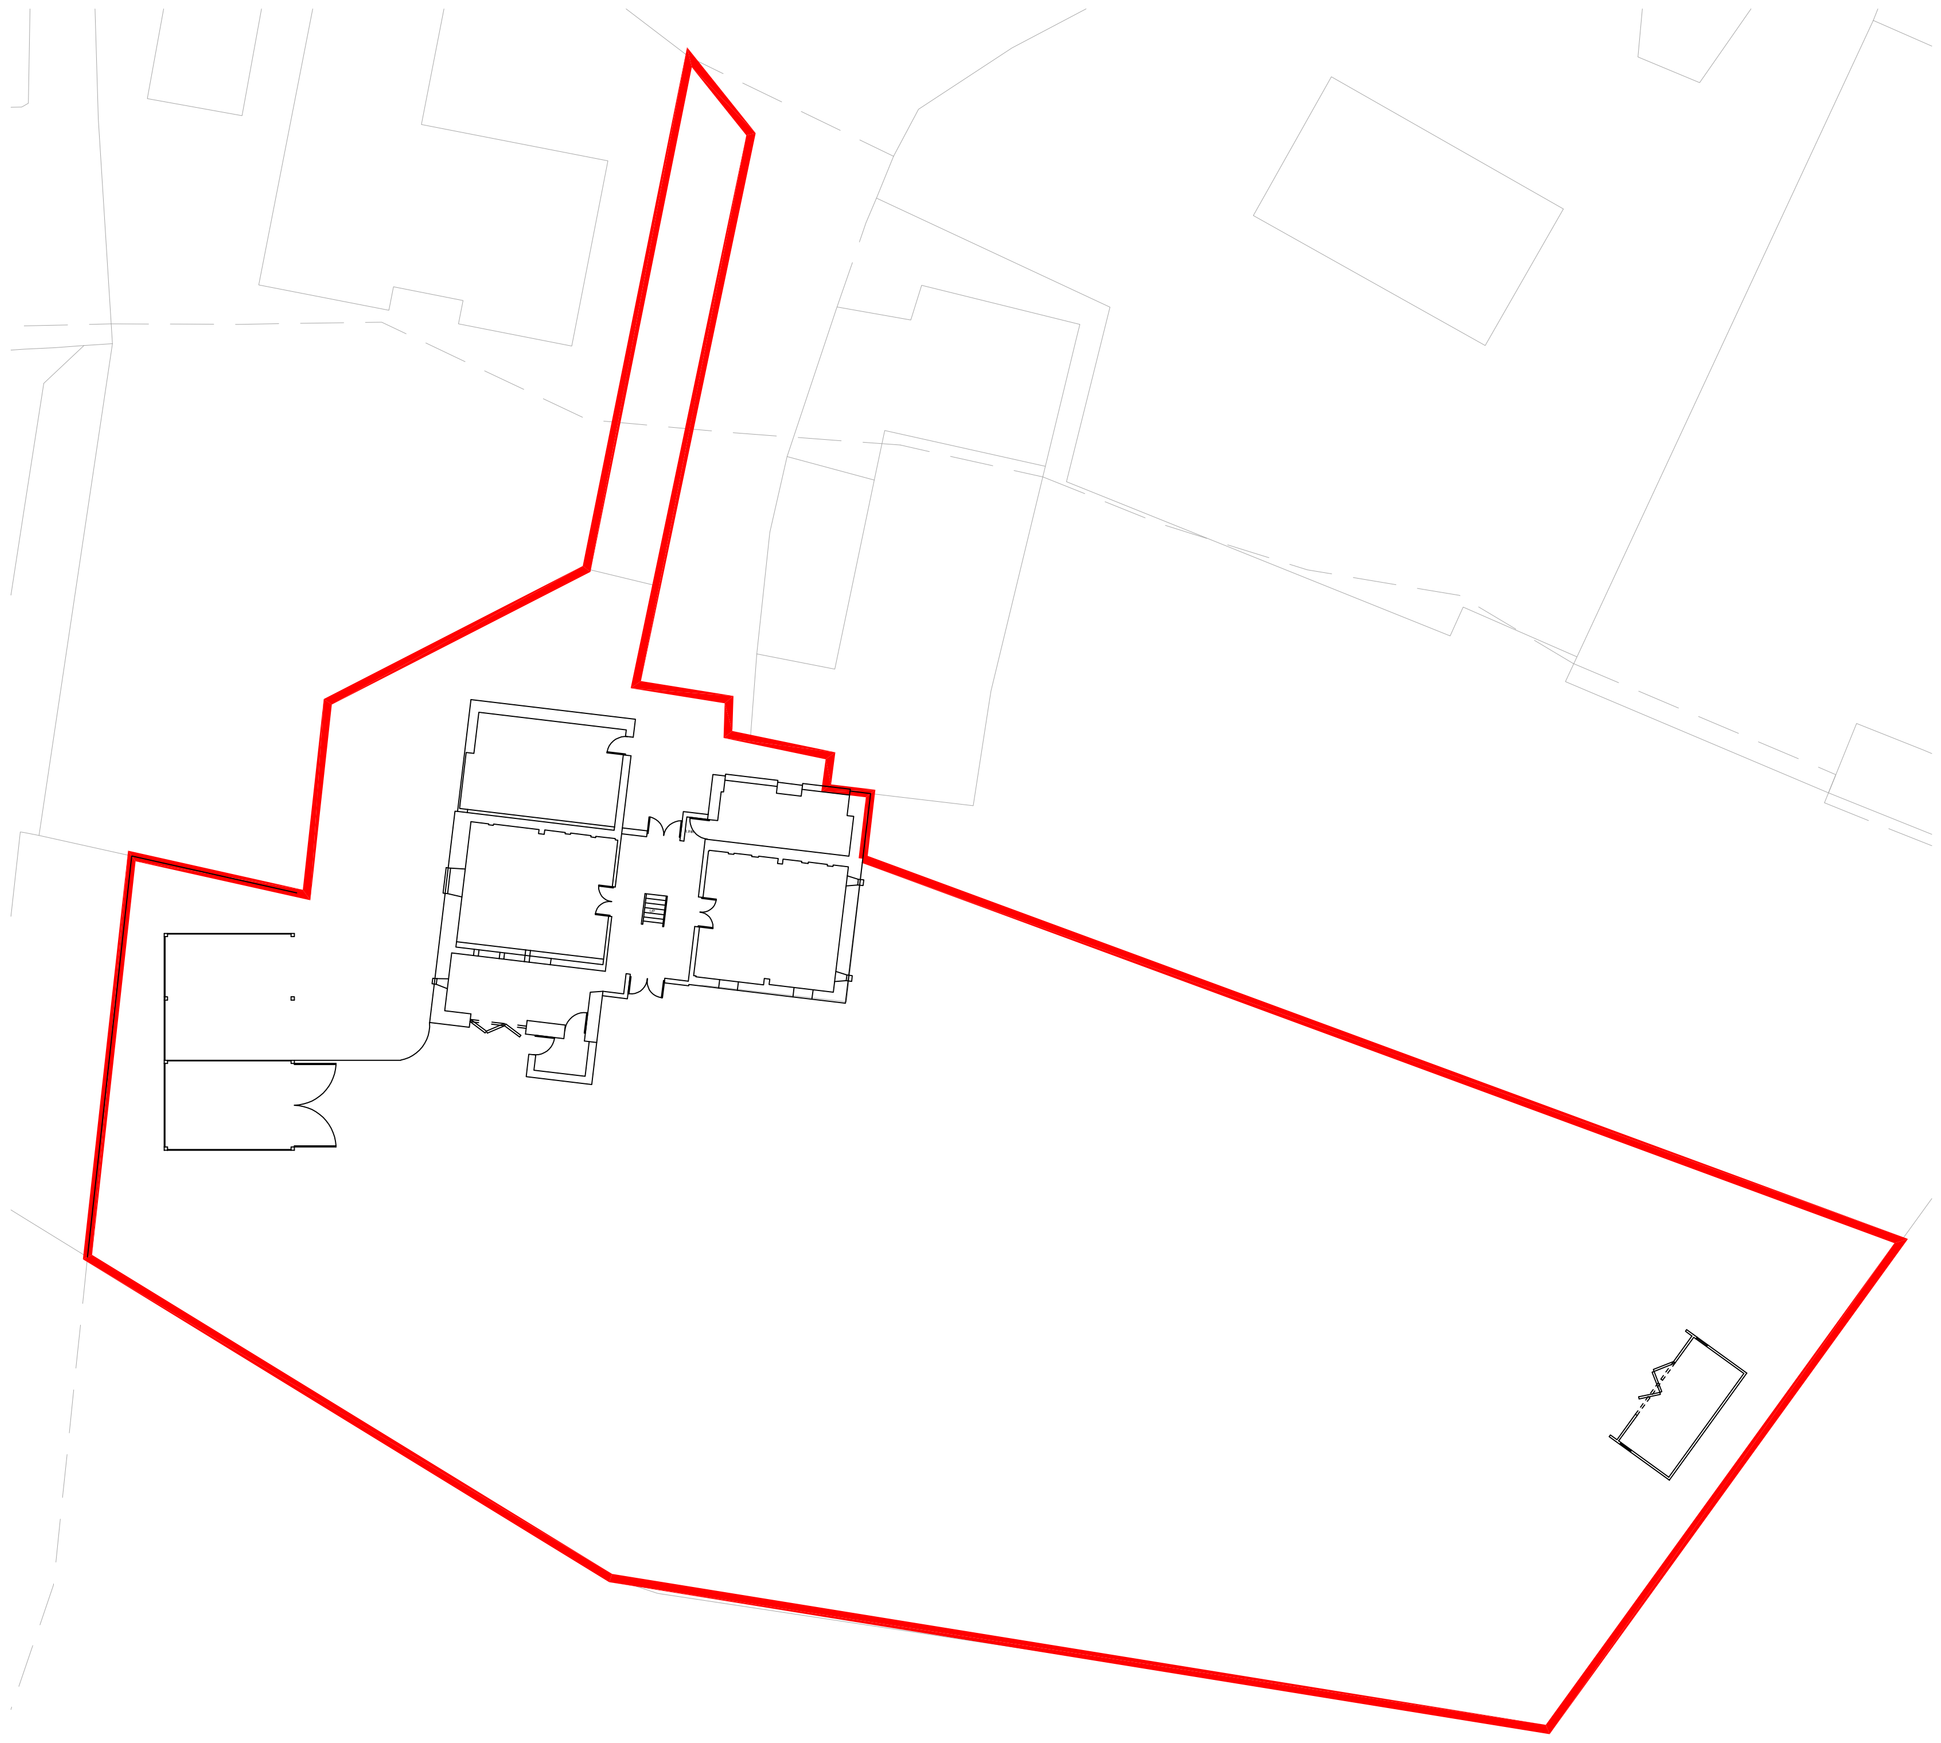

PROPOSED BLOCK PLAN
SCALE 1:200

Stanfords VectorMap

20 0 20 40 60 80 100
Metres

N

© Crown copyright and database rights 2018 OS 100035409
Reproduction in whole or in part is prohibited
without the permission of Ordnance Survey.

LOCATION PLAN
SCALE 1:1250

0 2 4 6 8 10 12 14 16 18 20m
SCALE 1:200

0 25 50 75 100 125m
SCALE 1:1250

All rights prescribed in Chapter IV of the Copyright, Design & Patents Act 1988 have been generally asserted. The copyright remains with MJB Technical Services Ltd at all times unless specifically agreed otherwise.
© copyright
MJB Technical Services Ltd registered in England and Wales. Registration No.7355562

NOTES

Revision Details	By / Check	Date	Suffix

Drawing Status
Planning Permission

Job Title
Proposed Alterations To The Barn, Lower Lane, Five Acres, Coleford GL16 7QN

Drawing Title
Proposed Block Plan and Location Plan

Scale at A1
As Shown

Drawn		Approved	
JMS		MAS	
Stage 1 check	Stage 2 check	Originated	Date
MAS			19/03/2021

The Hub @ Gladstone
Broadleys
Clay Cross
Chesterfield S45 9JN
Telephone: (01246) 498031
Email: admin@mjbtech.co.uk
Web: www.mjbtech.co.uk

Drawing Number: BRN-ZZ-DR-AR-0003
Rev:

DB1V-CH Plot Date :
AutoCAD File Name :