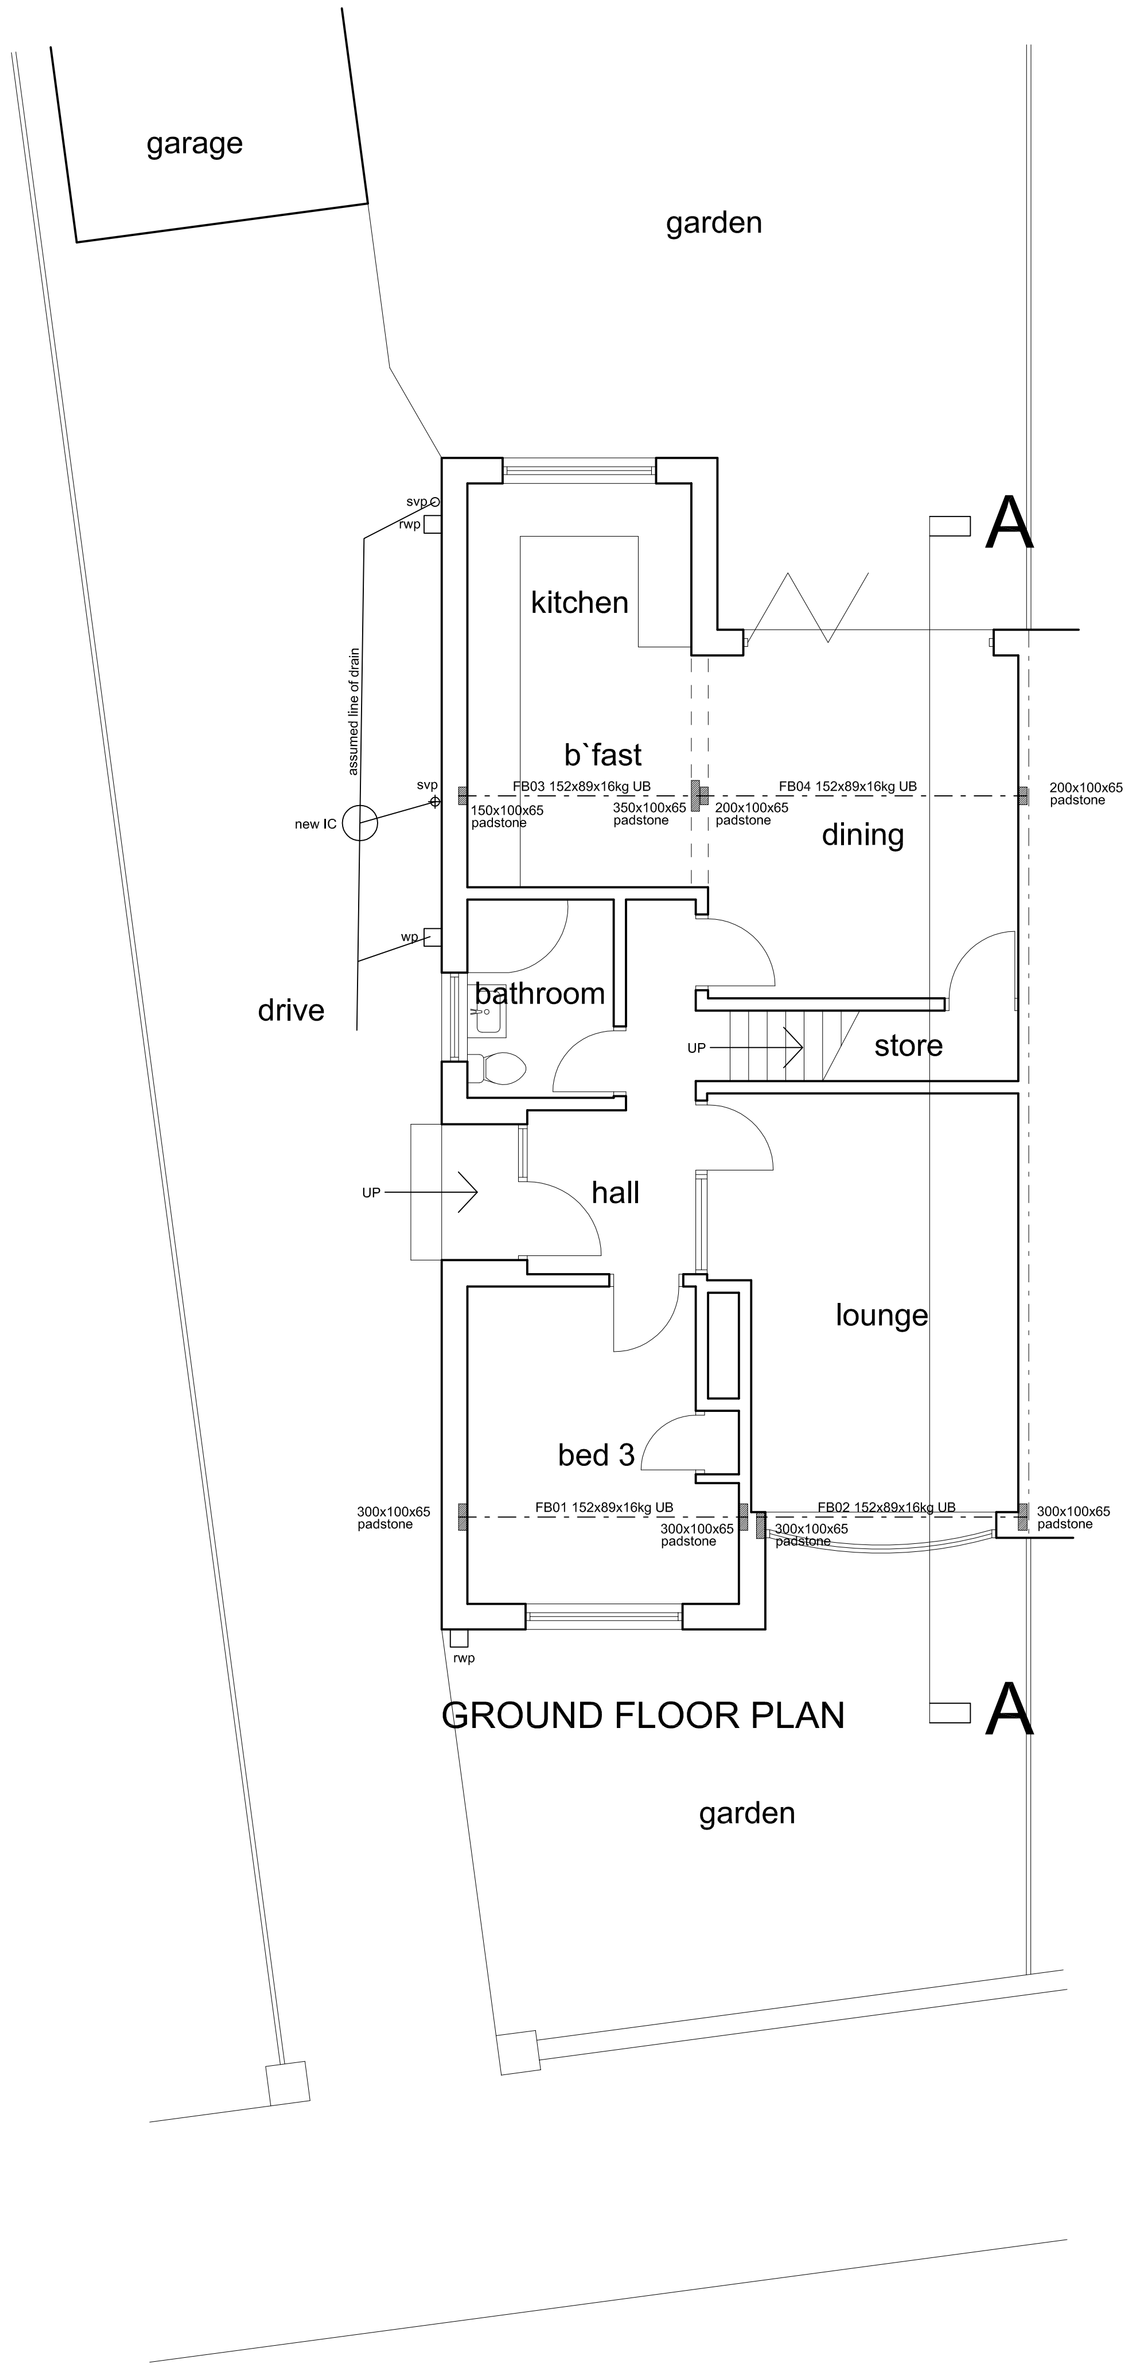

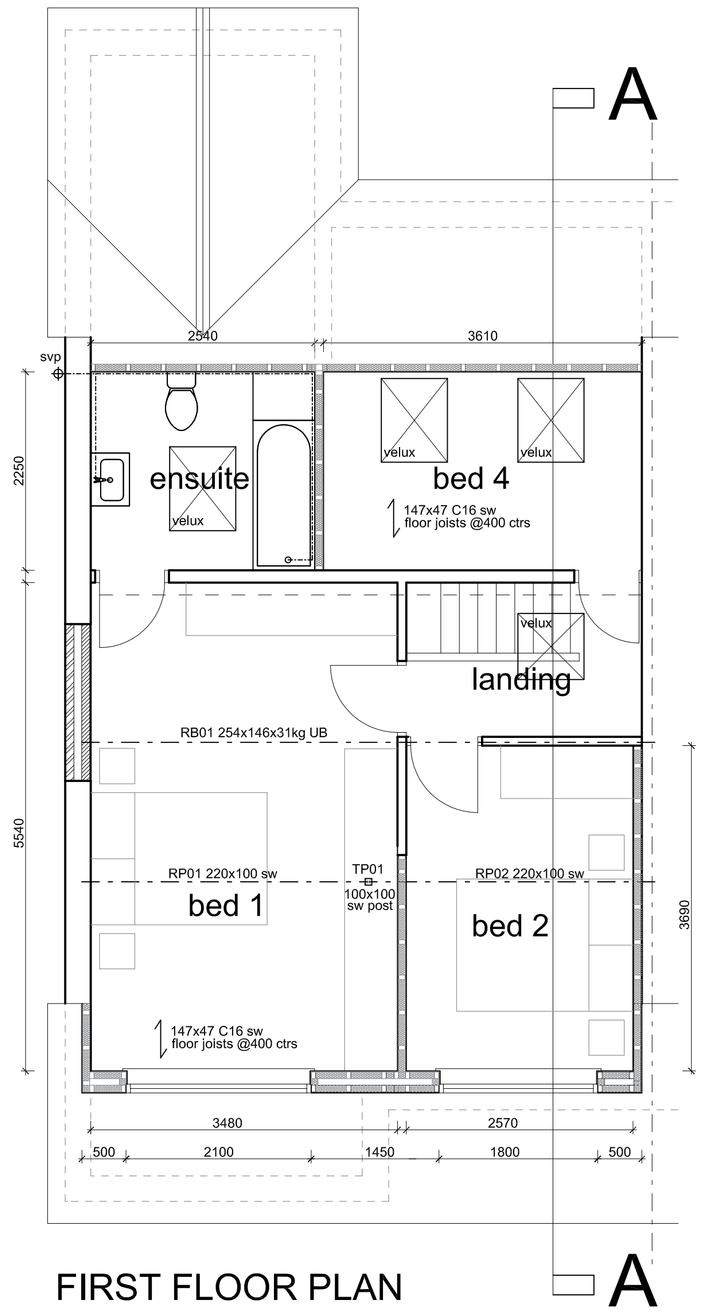

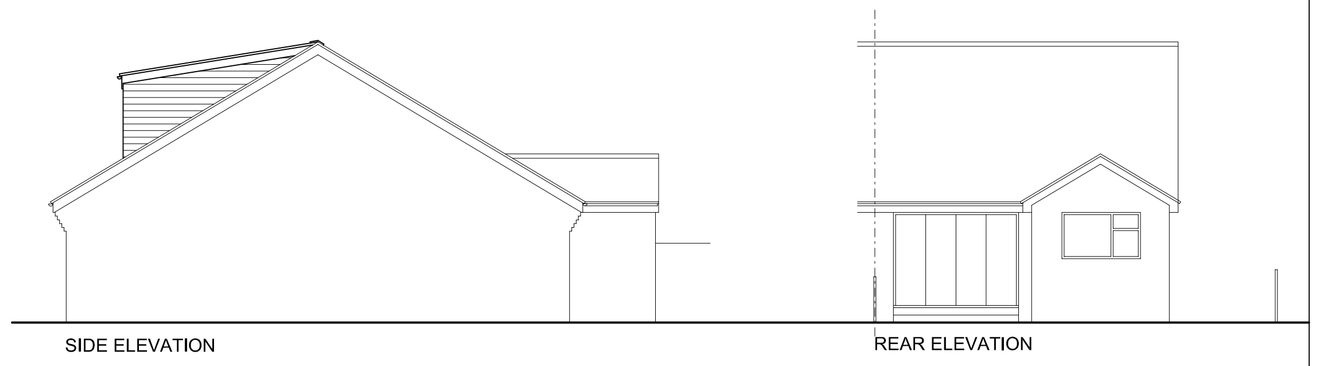

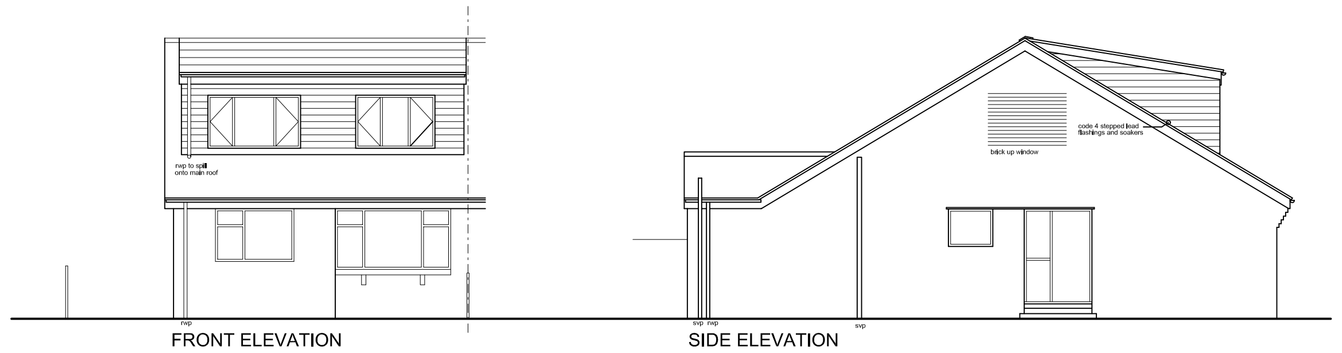

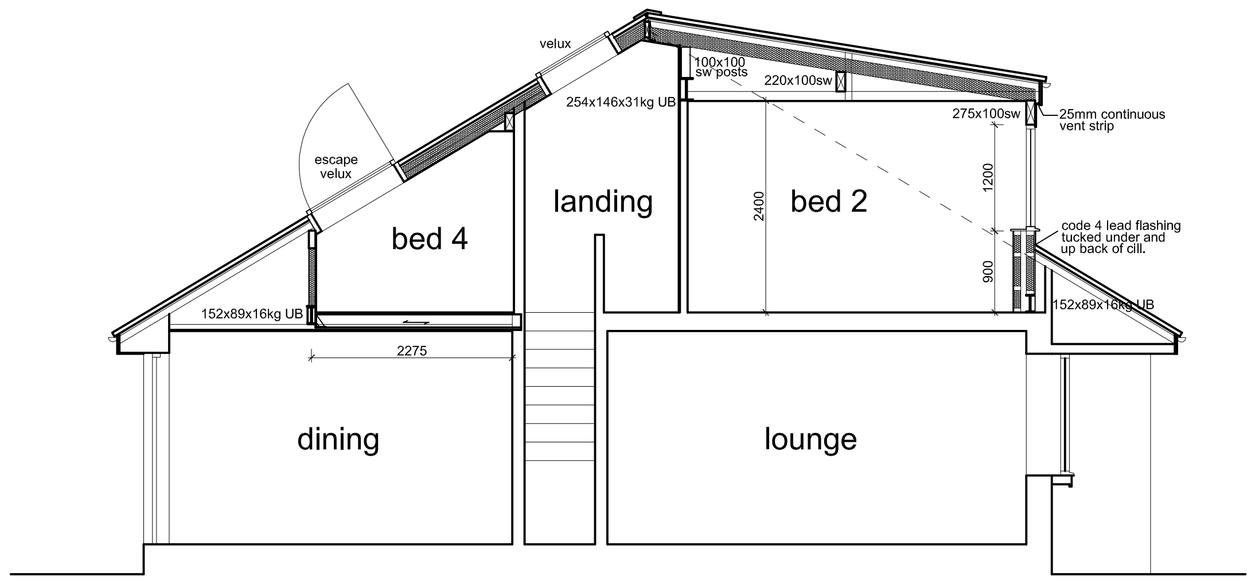

revisions

A. 21.4.21 - Updated.

title

47, PARKSTONE AVE
THORNTON-CLEVELEYS

PROPOSED PLANS
and ELEVATIONS

Scale	1 : 50 & 1:100 @ A1
Date	MARCH 2021
Drawn	GA
Drawing No.	A 21. 03 / 2 rev A

GEOFF ATTWATER
ARCHITECTURAL DESIGN SERVICE

40, Stanah Gardens,
Thornton - Cleveleys,
Lancs, FY5 5JH.

Tel:01253 828848 / Mob:07539264785
Email:geoffattwater@talktalk.net