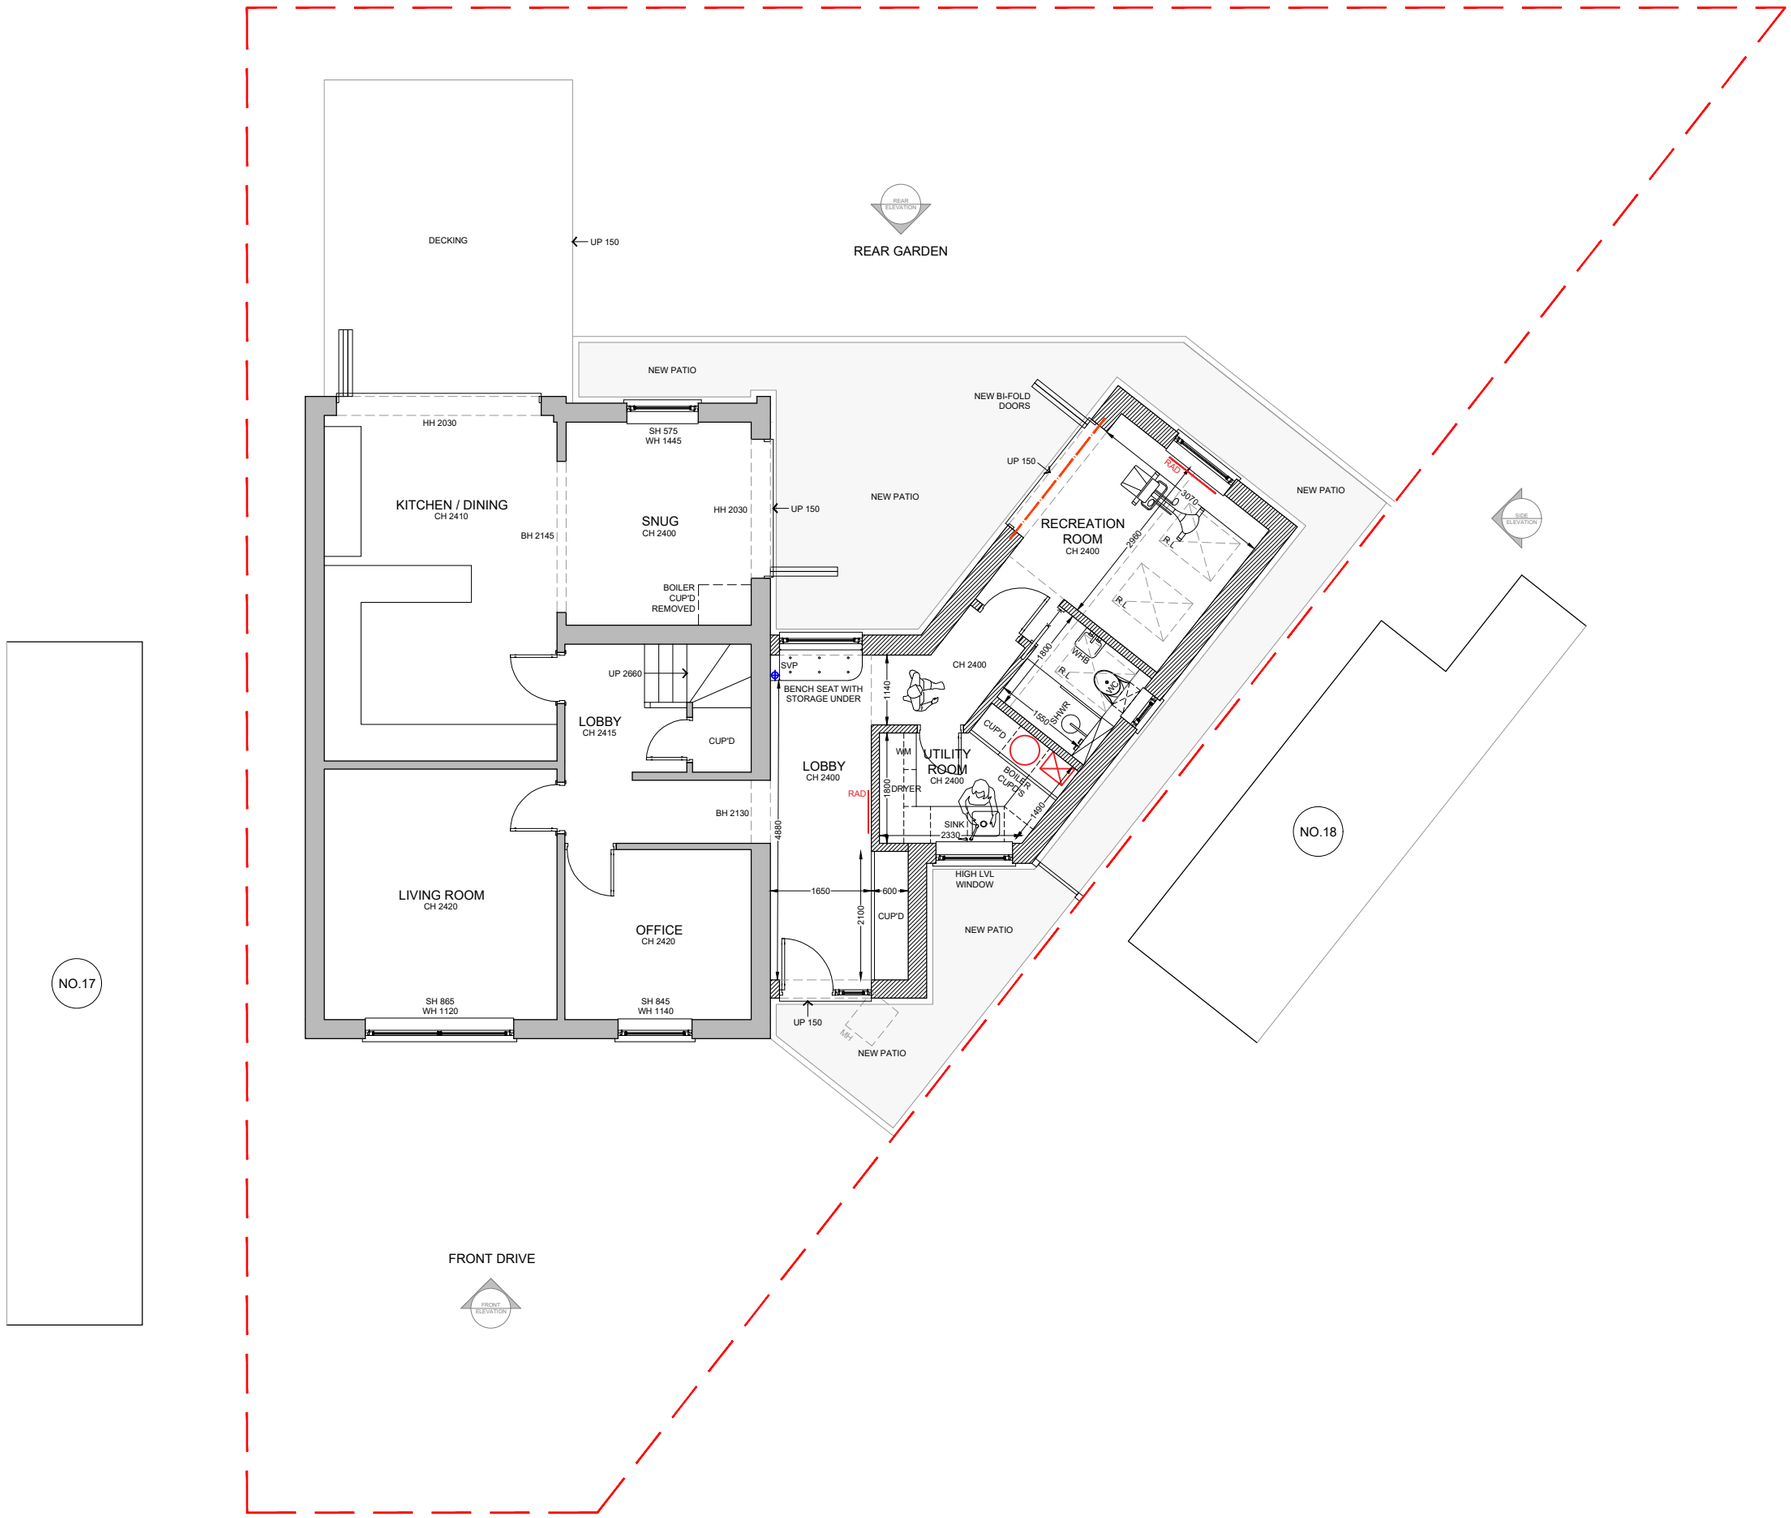

PROPOSED GROUND FLOOR PLAN

happybuilding
Build well. Live better.

020 8118 0035
office@happybuilding.co.uk

12 Station Way
Cheam
Surrey
SM3 8SW

www.happybuilding.co.uk
Happy Building London Ltd Reg No: 8073225

KEY

SH	-	Sill Height
WH	-	Window Height
BH	-	Beam Height
CH	-	Ceiling Height
R	-	Stair Rise
G	-	Stair Going
R.W.P	-	Rain Water Pipe
S.V.P	-	Soil Vent Pipe
MH	-	Manhole Cover
AR	-	Area
PE	-	Perimeter

Rev	Date	Description	By
--	--	--	--

Project no.: HB201021

Project:

Client: ALEX PALMER
ANJALI PALMER

Address: 17A LANGTON AVENUE
EPSOM
KT17 1LD

Title: PROPOSED GROUND FLOOR PLAN

Drawn by: AB

Date: JAN 2021 **Scale:** 1:100

Drawing No: 2110

All dimensions must be checked on site prior to construction.
Any discrepancies must be reported to the architect immediately.
This drawing remains the copyright of Happy Building Ltd. and no portion should be reproduced without the permission.

0 1 2 3 4
1:100

STAGE: PLANNING SUBMISSION

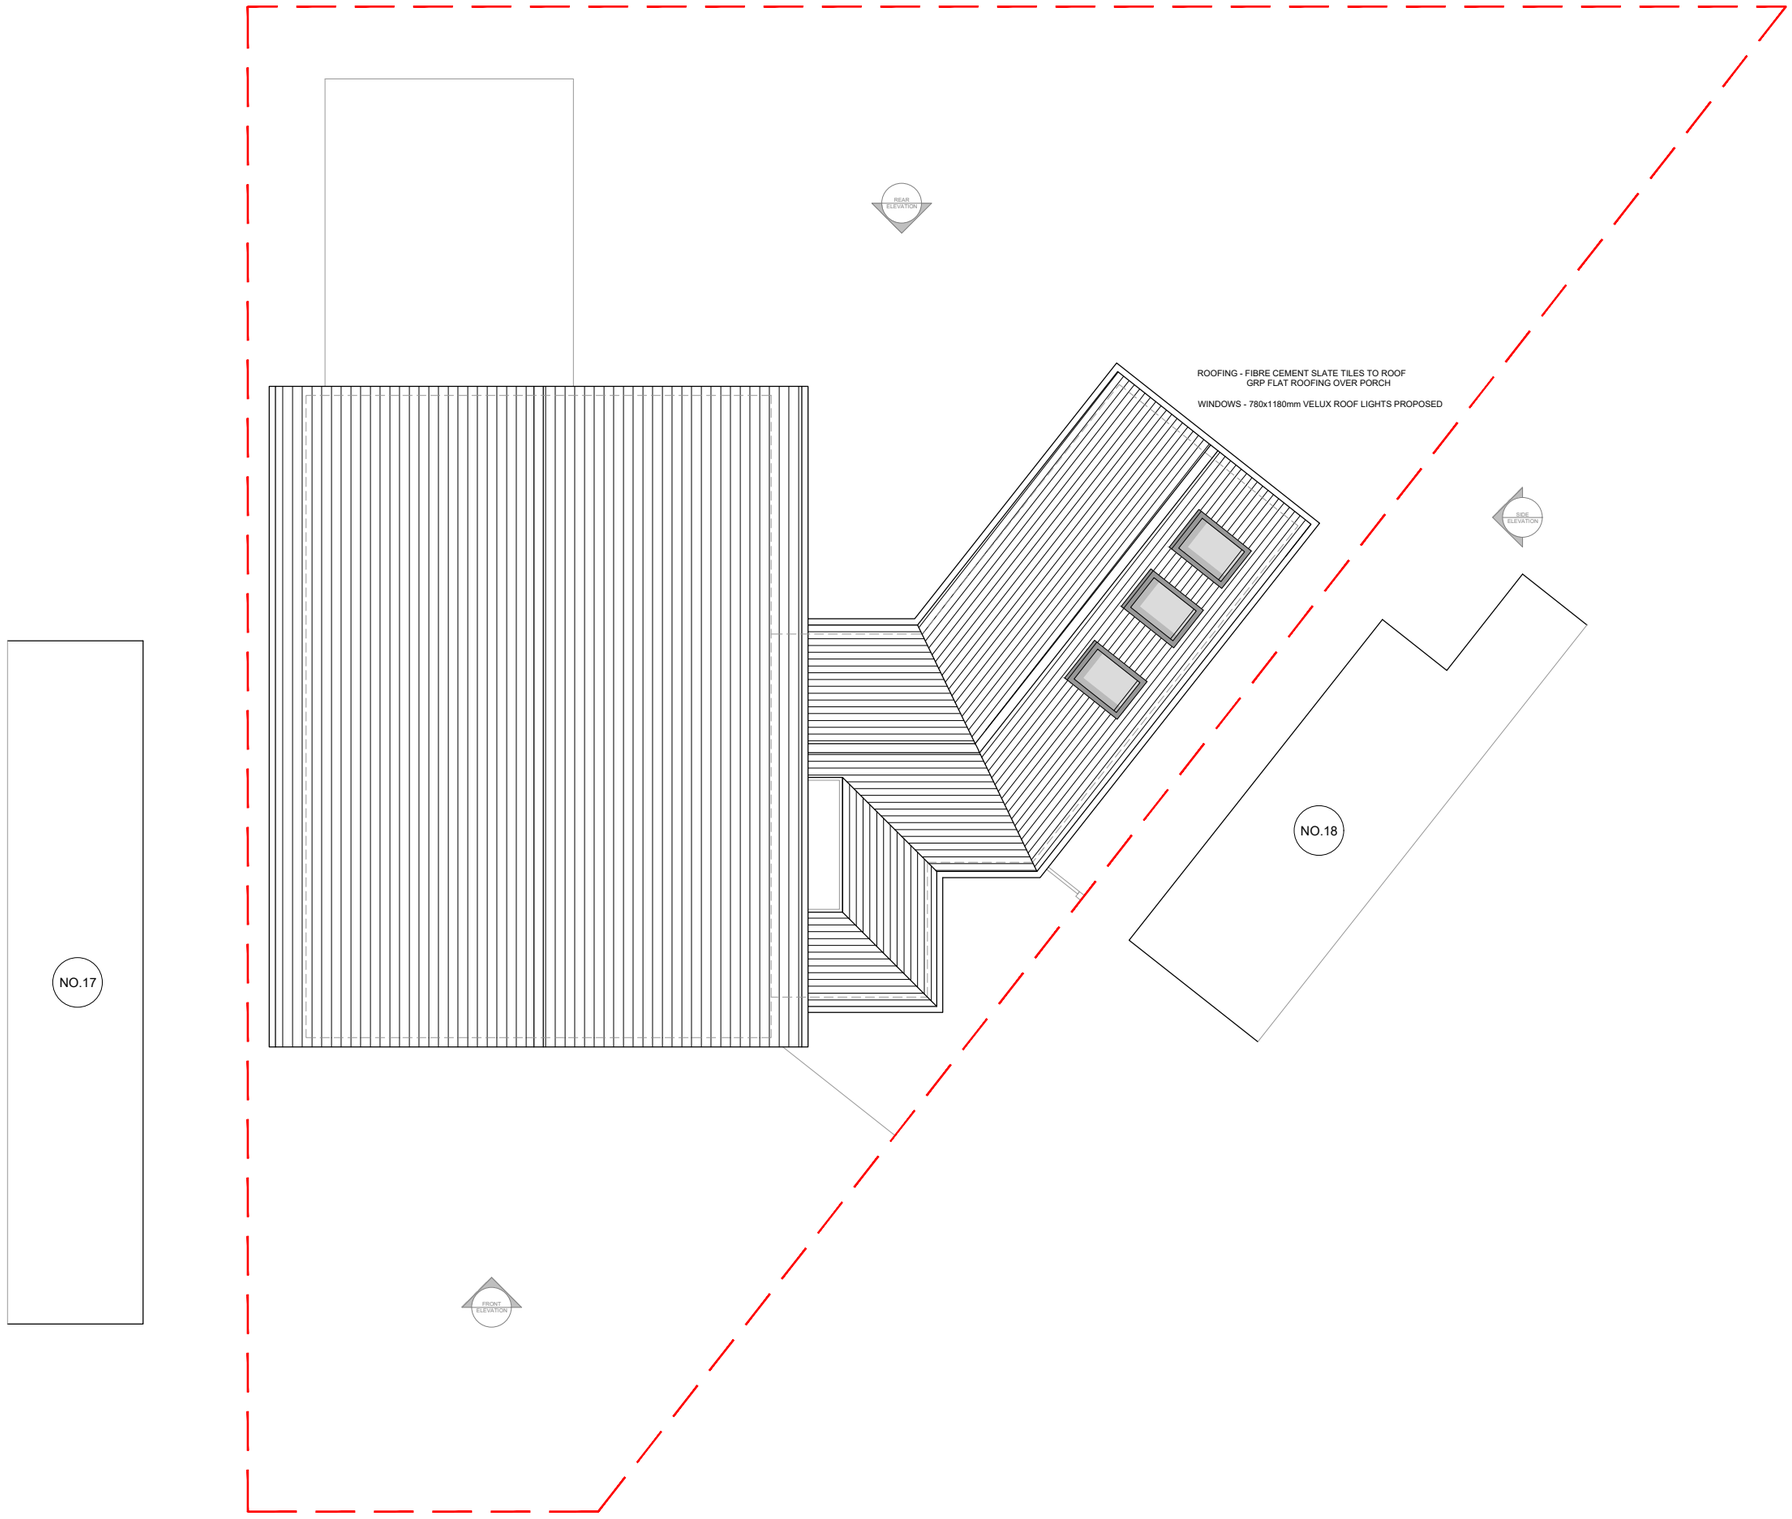

PROPOSED ROOF FLOOR PLAN

happybuilding
Build well. Live better.

020 8118 0035
office@happybuilding.co.uk

12 Station Way
Cheam
Surrey
SM3 8SW

www.happybuilding.co.uk
Happy Building London Ltd Reg No: 8073225

KEY

SH	-	Sill Height
WH	-	Window Height
BH	-	Beam Height
CH	-	Ceiling Height
R	-	Stair Rise
G	-	Stair Going
R.W.P	-	Rain Water Pipe
S.V.P	-	Soil Vent Pipe
MH	-	Manhole Cover
AR	-	Area
PE	-	Perimeter

Rev	Date	Description	By
--	--	--	--

Project no.: HB201021

Project:

Client: ALEX PALMER
ANJALI PALMER

Address: 17A LANGTON AVENUE
EPSOM
KT17 1LD

Title: PROPOSED ROOF FLOOR PLAN

Drawn by: AB

Date: JAN 2021 **Scale:** 1:100

Drawing No: 2111

All dimensions must be checked on site prior to construction.
Any discrepancies must be reported to the architect immediately.
This drawing remains the copyright of Happy Building Ltd. and no portion should be reproduced without the permission.

0 1 2 3 4
1:100

STAGE: PLANNING SUBMISSION

PROPOSED FRONT ELEVATION

PROPOSED REAR ELEVATION

happybuilding
Build well. Live better.

020 8118 0035
office@happybuilding.co.uk

12 Station Way
Cheam
Surrey
SM3 8SW

www.happybuilding.co.uk
Happy Building London Ltd Reg No: 8073225

KEY

SH	-	Sill Height
WH	-	Window Height
BH	-	Beam Height
CH	-	Ceiling Height
R	-	Stair Rise
G	-	Stair Going
R.W.P	-	Rain Water Pipe
S.V.P	-	Soil Vent Pipe
MH	-	Manhole Cover
AR	-	Area
PE	-	Perimeter

Rev	Date	Description	By
--	--	--	--

Project no.: PLANNING SUBMISSION

Project:

Client: ALEX PALMER
ANJALI PALMER

Address: 17A LANGTON AVENUE
EPSOM
KT17 1LD

Title: PROPOSED ELEVATIONS 01

Drawn by: AB

Date: JAN 2021 **Scale:** 1:100

Drawing No: 2120

All dimensions must be checked on site prior to construction.
Any discrepancies must be reported to the architect immediately.
This drawing remains the copyright of Happy Building Ltd. and no portion should be reproduced without the permission.

0 1 2 3 4
1:100

STAGE: PLANNING SUBMISSION

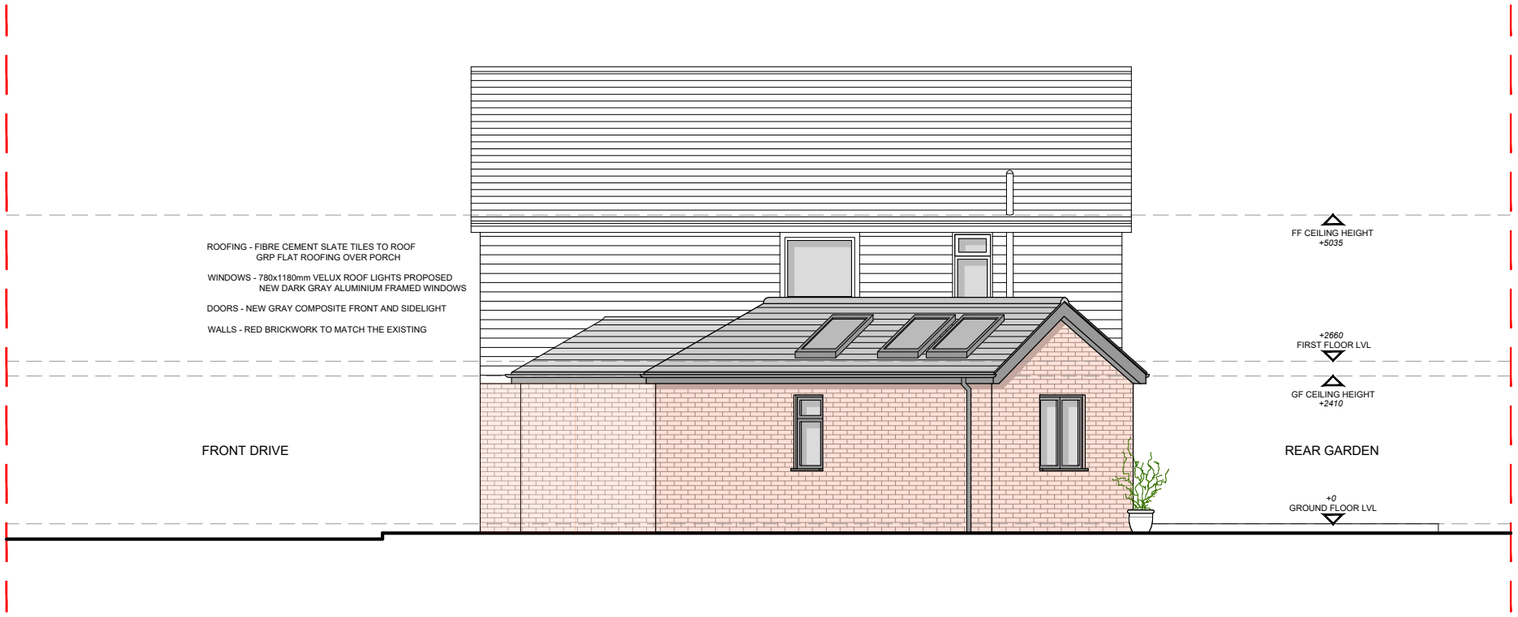

PROPOSED SIDE ELEVATION

happybuilding
Build well. Live better.

020 8118 0035
office@happybuilding.co.uk

12 Station Way
Cheam
Surrey
SM3 8SW

www.happybuilding.co.uk
Happy Building London Ltd Reg No: 8073225

KEY

SH	-	Sill Height
WH	-	Window Height
BH	-	Beam Height
CH	-	Ceiling Height
R	-	Stair Rise
G	-	Stair Going
R.W.P	-	Rain Water Pipe
S.V.P	-	Soil Vent Pipe
MH	-	Manhole Cover
AR	-	Area
PE	-	Perimeter

Rev	Date	Description	By
--	--	--	--

Project no.: HB201021

Project:

Client: ALEX PALMER
ANJALI PALMER

Address: 17A LANGTON AVENUE
EPSOM
KT17 1LD

Title: PROPOSED ELEVATIONS 02

Drawn by: AB

Date: JAN 2021 **Scale:** 1:100

Drawing No: 2121

All dimensions must be checked on site prior to construction.
Any discrepancies must be reported to the architect immediately.
This drawing remains the copyright of Happy Building Ltd. and no portion should be reproduced without the permission.

0 1 2 3 4
1:100

STAGE: PLANNING SUBMISSION