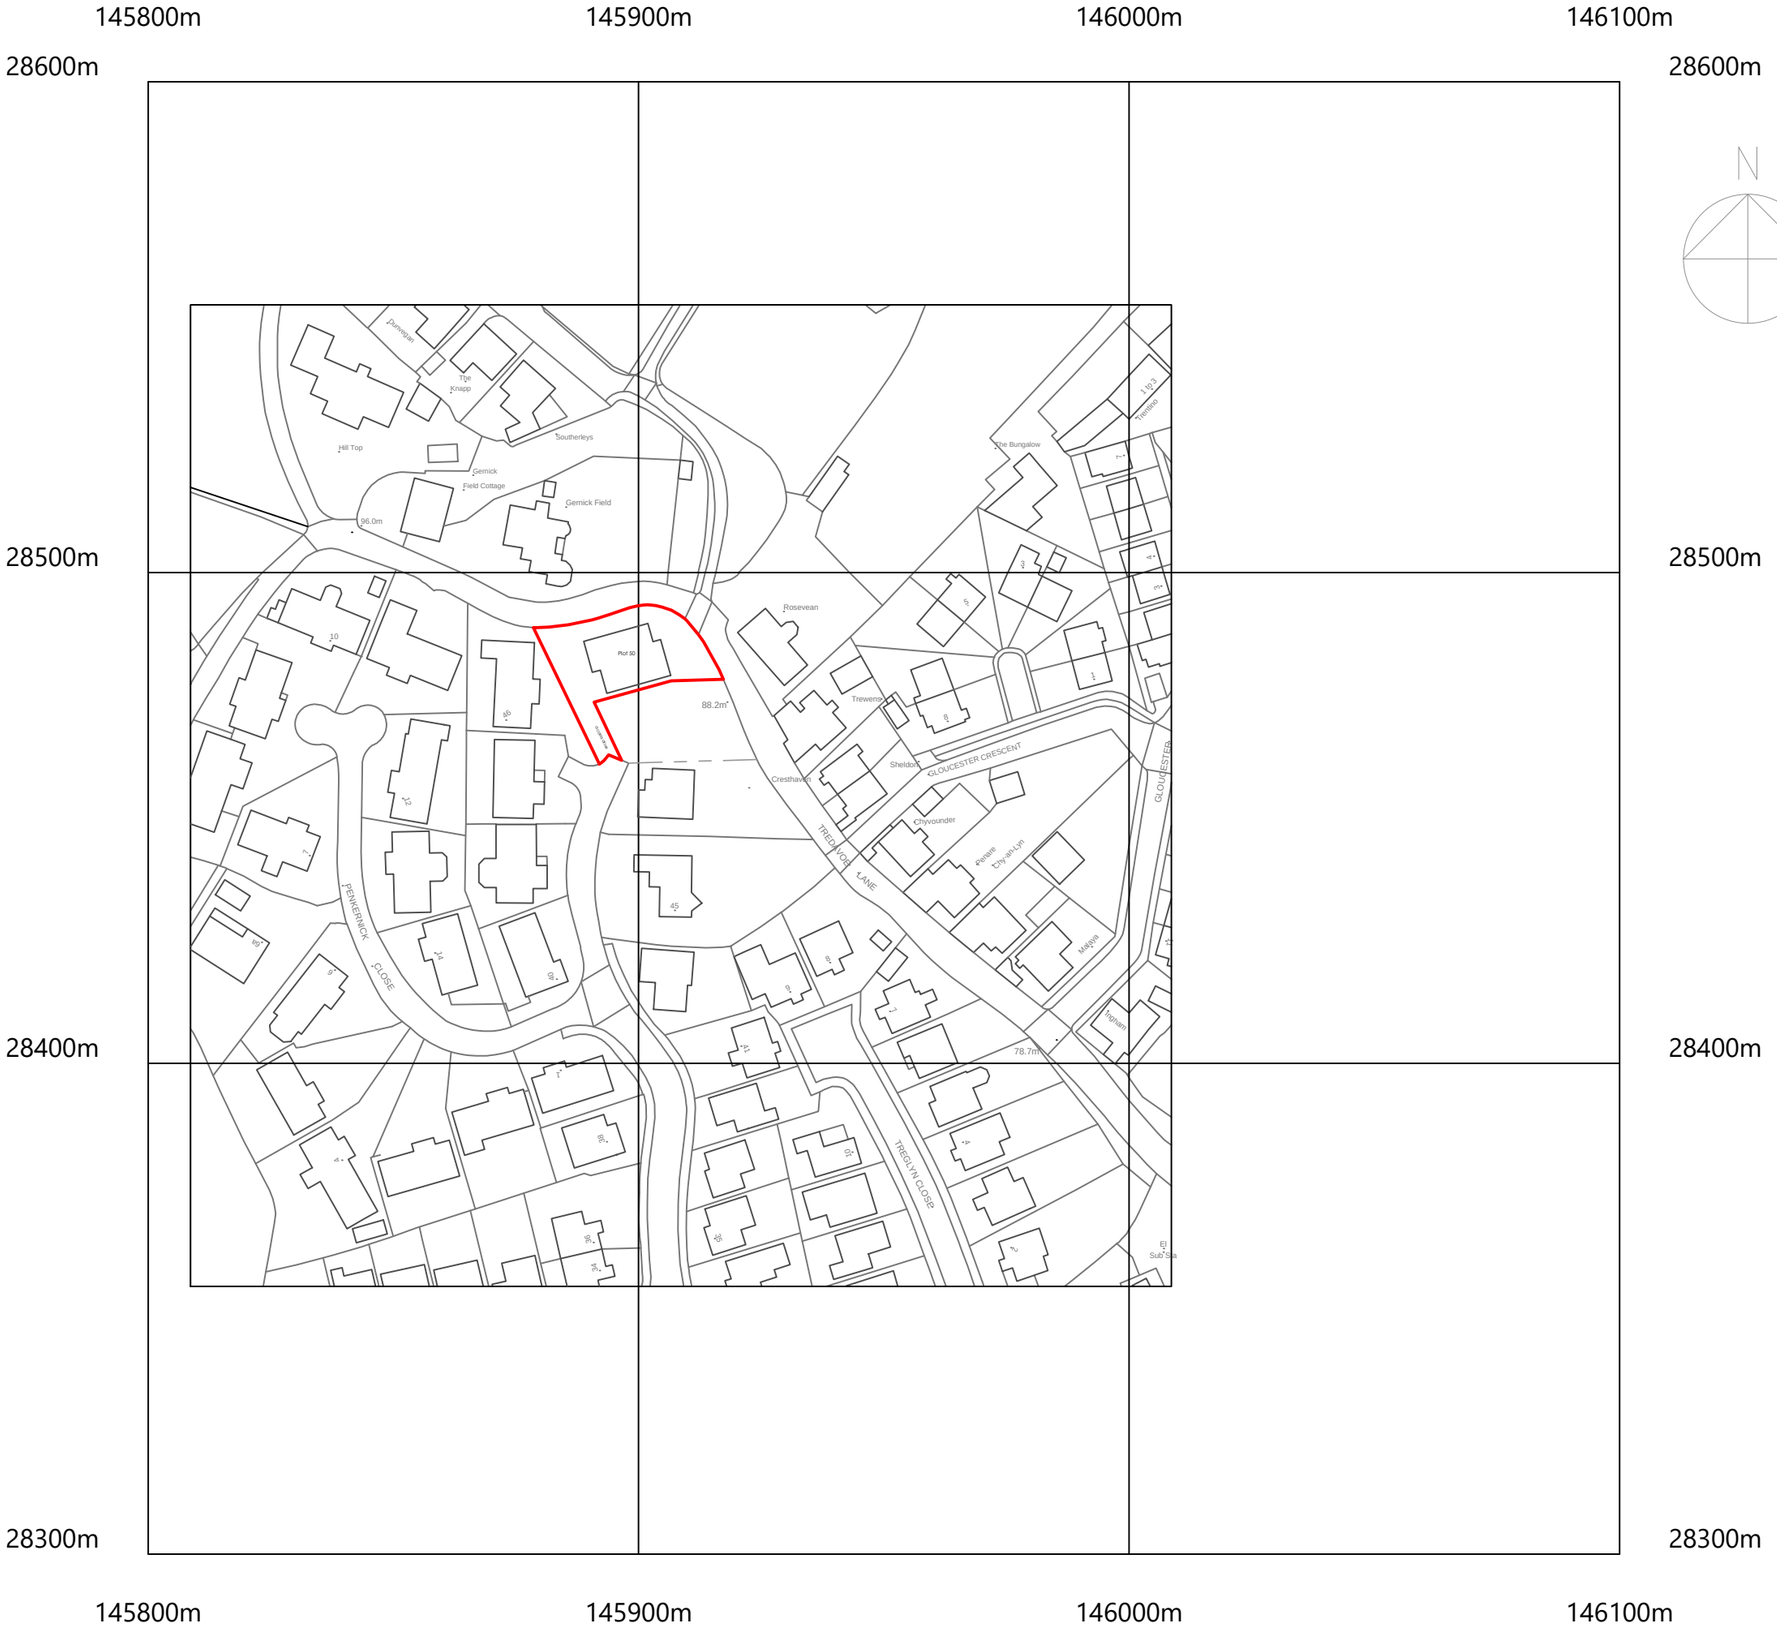

©Crown Copyright and database rights 2017 OS 100019980

print scale 1:1 = mm

0 10 20 30 40 50

planning ref:	building regs ref:

Notes

Please print to A3, drawing prepared for Planning and Building Regulations purposes only.

© This drawing is the copyright of The Design Team and may not be reproduced without licence.

revisions

client

Mr C Burt

project

proposed new dwelling
plot 50, Gurnick Road, Newlyn.
Type F

drawing

location plan

scale

1 : 1250

date

July 2019

job/drg no. 420-01F

rev.

designteam
architectural and construction consultants
Unit 7A . Rospeath Lane . Crowlas . Penzance . Cornwall . TR20 8DU
tel: 01736 740244
fax: 08718 132540
email: info@designteamuk.com
website: www.designteamuk.com