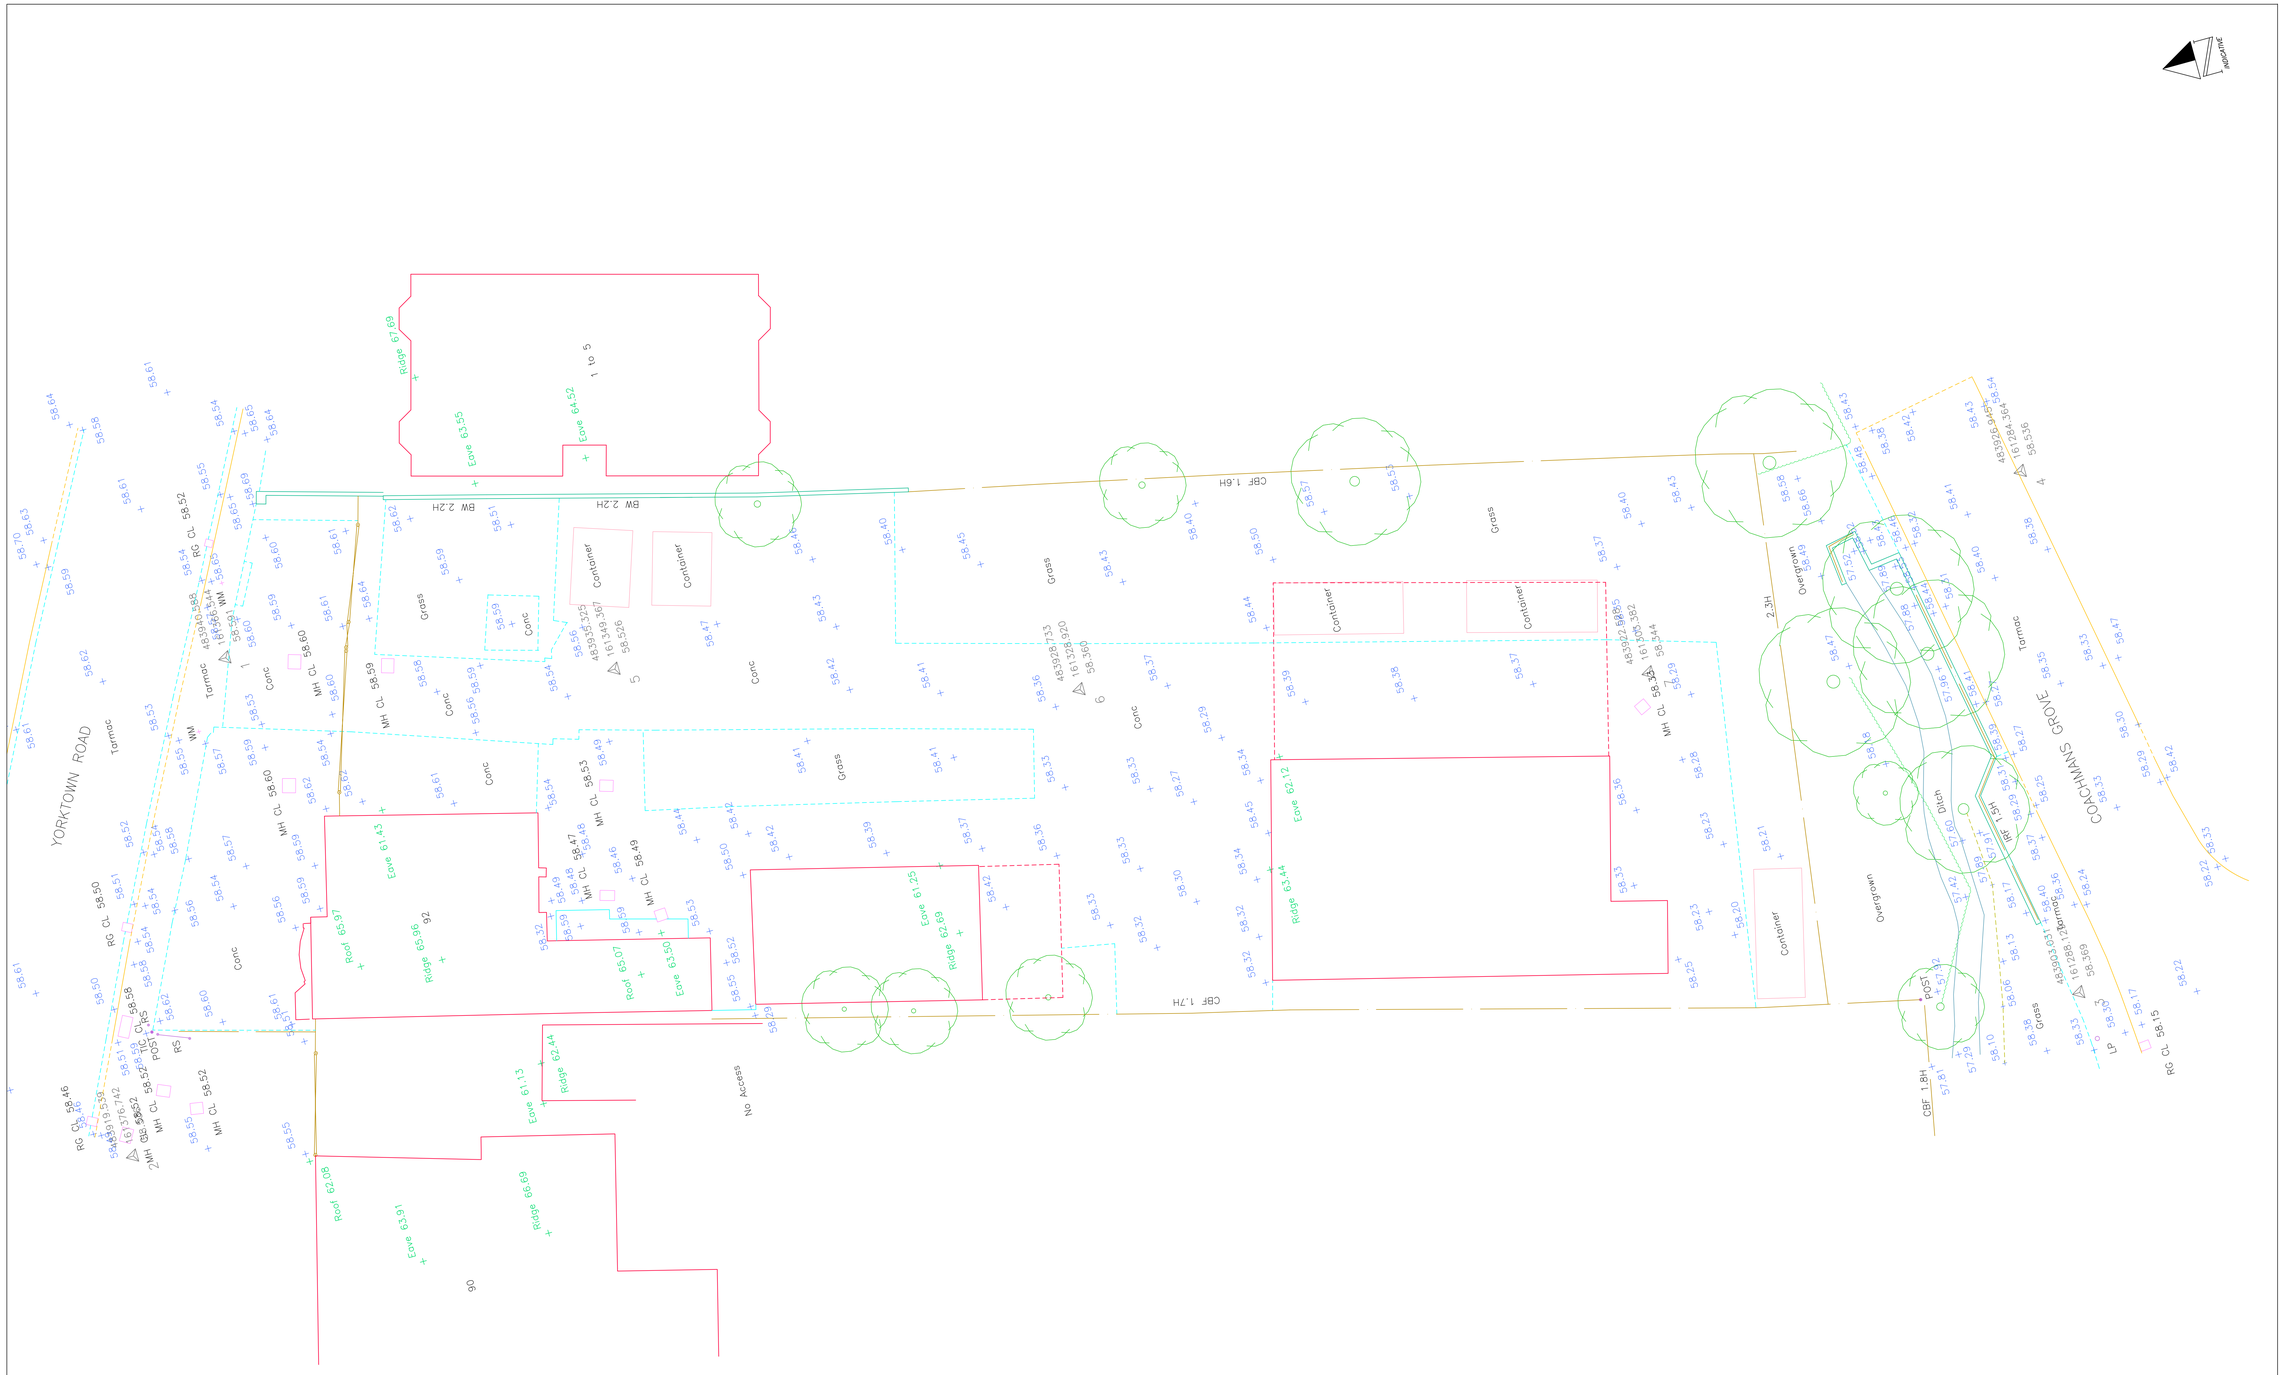

SURVEYED BY

ABM surveys

BASEPOINT BUSINESS CENTRE
377-379 LONDON ROAD
CAMBERLEY
SURREY
GU15 3HL

T: 01483 542840
01276 683883
E: info@abmsurveys.co.uk
www.abmsurveys.co.uk

OUR REF 3751

REVISION

No.	DATE	REVISION

LEVEL DATUM

DATUM USED : OS ACTIVE GPS NETWORK
BENCH MARK : STATION 1
VALUE : 58.591m

ABBREVIATIONS (Where Applicable)

AC	AIR CONDITIONING UNIT	IC	INSPECTION COVER
ACP	ACCESS PANEL	IL	INVERT LEVEL
ASS	ASSUMED CONNECTION	LP	LAMP POST
AV	AIR VALVE	MH	MANHOLE
BH	BORE HOLE	NB	NEW BUILD
BGP	BREAK GLASS POINT	NBP	NOTICE BOARD
BOL	BOLLARD	NFI	NO FURTHER INFORMATION
BW	BRICK WALL	NPL	OWNER'S NAME PLATE
CH	CHIMNEY	OH	OVERHEAD
CDS	CABLE DUCT	P	POST
CE	CLEANING EYE	PL	PAVEMENT LIGHT
CL	COVER LEVEL	RAD	RADIATOR
CM	CONTROL METER	RG	ROAD GULLY
CONC	CONCRETE	RS	ROAD SIGN
CPS	CONC. PAVING SLABS	RSJ	ROLLED STEEL JOIST
CPT	CABLE PHONE/TELEPHONE	RWP	RAIN WATER PIPE
CTV	CABLE TELEVISION	RWP	RAIN WATER PIPE
D	DOOR HEIGHT	SC	STOP COCK
DP	DOWN PIPE	SH	SHOWER HEIGHT
ECP	ELEC. CABLE PIT	SKL	SKY LIGHT
EIC	ELECTRICITY IC	SL	SUMP LEVEL
EMB	ELECTRICITY MAIN BOX	SP	SOIL VENT PIPE
EP	ELECTRICITY POLE	SVP	SOIL VENT PIPE
ER	EARTHING ROD	TCB	TELEPHONE CALL BOX
F	FAN	TIC	THREADED LEVEL IC
FH	FIRE HYDRANT	TL	THREADED LEVEL
FIG	FEEDS INTO GROUND	TP	TELEPHONE POLE
FL	FLOOR LEVEL	TS	TRAFFIC SIGNAL
FP	FEEDER PILLAR	TSCU	TS CONTROL UNIT
G	GULLY	UB	UNDER BUILT
GV	GAS VALVE	VP	VENT PIPE
H	HEIGHT	WH	WINDOW HEAD HEIGHT
HB	HOSE BASIN	WL	WINDOW LEVEL
HD	HEATING DUCT	WS	WINDOW SILL HEIGHT
HYD	HYDRANT	WV	WATER VALVE

FENCE TYPES AND DETAILS

BWF	BARBED WIRE	PRF	POST & RAIL
CBF	CLOSED BOARDED	PWF	POST & WIRE
CLF	CHAIN LINK	RAIL	RAILINGS
CPF	CRESTED PALING	RF	RAILINGS
IRF	IRON RAILINGS	(SEC)	SECURITY
OBF	OPEN BOARDED		

LEGEND

	SURVEY STATION	W	FRESH WATER
	BANK	E	O/H ELECTRICITY
		E	U/G ELECTRICITY
5.96	CEILING HEIGHT	T	O/H TELEPHONE
	FLOOR BOARD DIRECTION	T	U/G TELEPHONE
		G	GAS
+ 12.34	LEVEL POSITION	CTV	CABLE TELEVISION
	REGISTRATION MARK		FOUL DRAINAGE
			STORM DRAINAGE
	SAPLING		HEDGE
			FENCE

NICHOLAS BUCK DESIGN

JOB TITLE

92 -94 YORKTOWN ROAD
SANDHURST
GU47 9BH

DRAWING TITLE

SITE SURVEY

SCALE		Drawing No:
1/100		3751_Site_R0
DATE	SHEET SIZE	
DEC 19	A0	