DWArchitecture
THE DESIGNS AND LAYOUTS IN THIS DRAWING ARE COPYRIGHT OF DANIEL WALLIS T/A DWArchitecture AND MAY NOT BE USED, ADAPTED OR ADOPTED FOR ANY PURPOSE WITHOUT THE EXPRESS WRITTEN PERMISSION OF DANIEL WALLIS T/A DWArchitecture.
THE DRAWING IS TO BE USED SOLELY FOR THE INTENDED PURPOSE AND DANIEL WALLIS T/A DWArchitecture ACCEPTS NO RESPONSIBILITY FOR ANY ERRORS OR OMISSIONS ARISING THROUGH UNAUTHORISED USE.
CONTRACTORS MUST CHECK ALL DIMENSIONS ON SITE AND ONLY FIGURED DIMENSIONS ARE TO BE WORKED FROM. TAKE SITE DIMENSIONS FOR ALL FABRICATION WORK. REFER ALL DISCREPENCIES AND REQUIREMENTS FOR ADDITIONAL INFORMATION TO DANIEL WALLIS T/A DWArchitecture FOR CLARIFICATION OR INSTRUCTION BEFORE COMMENCING WORK.
www.dw-architecture.co.uk

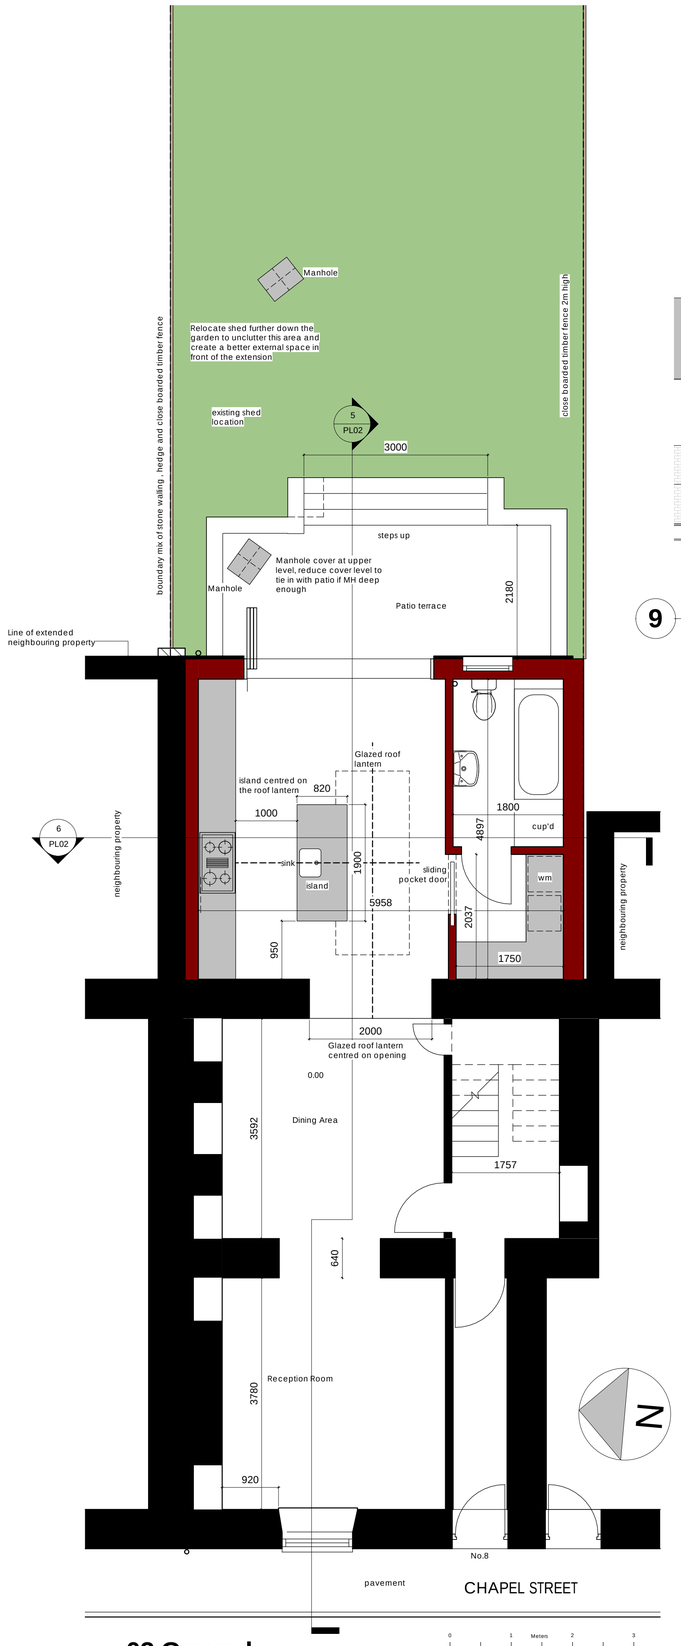

1 **02 Ground**
1 : 50

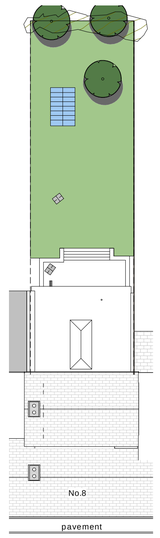

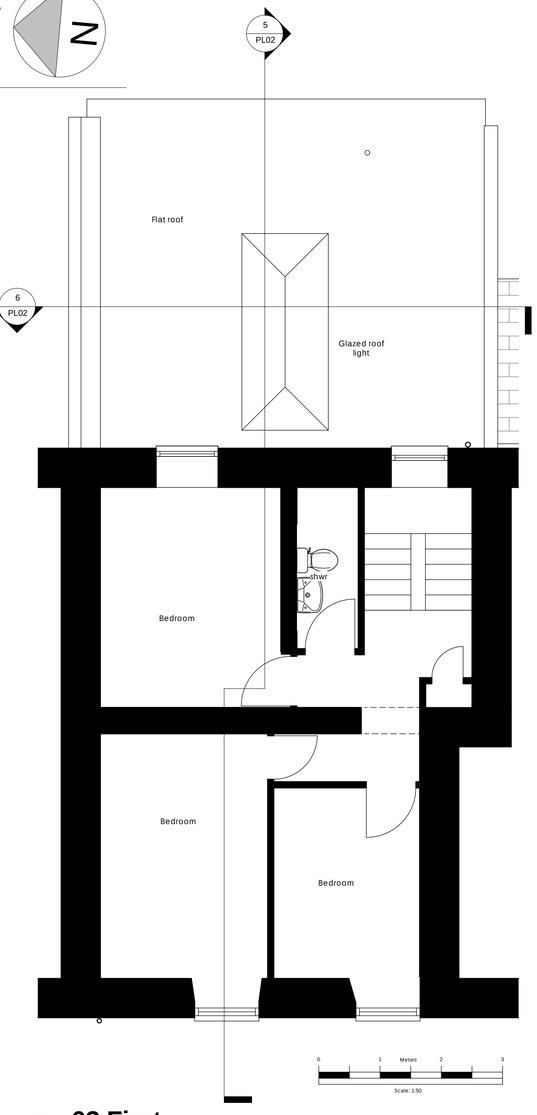

2 **03 First**
1 : 50

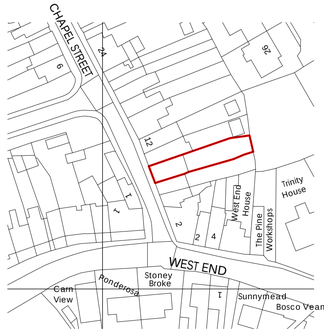

Crown Copyright and database rights 2021.
OS 100031961 National Map Centre.
Purchased 09/02/2021 1 year licence.

8 **Plan - Location**
1 : 1000

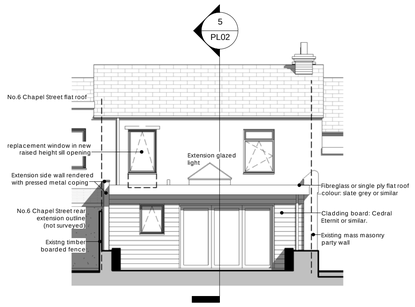

4 **East Elevation**
1 : 100

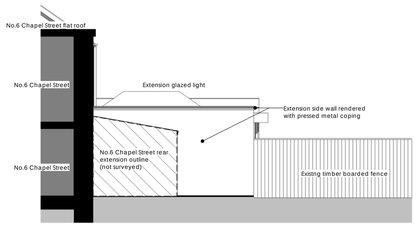

3 **South Elevation**
1 : 100

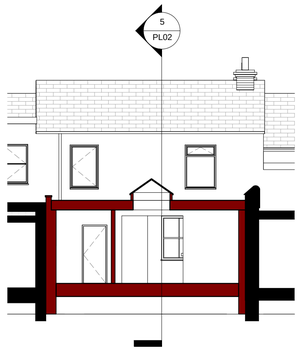

6 **Section 2**
1 : 100

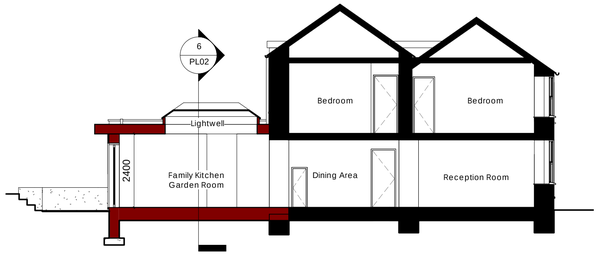

5 **Section 1**
1 : 100

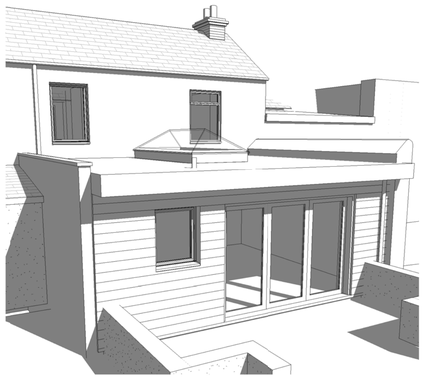

7 **3D View 2**

A 13.04.21 Elevation label revised to East Elevation

REVISIONS

DWArchitecture
Sea Drifter, Liskey Hill Crescent,
Perranporth, Cornwall TR6 0HP
Tel: 01872 859651 email danny@dw-architecture.co.uk
www.dw-architecture.co.uk

PROJECT
Residential Extension
8 Chapel Street, St Day
Cornwall TR16 5NE

CLIENT
Rowenna Collins

DRAWING
Proposed Plans & Elevations

Date	24.02.21
Drawn by	DW
Status	Planning
Project No. 240	Dwg No. PL02
Scale As indicated	Rev A

Planning