View 1 - Core Road D

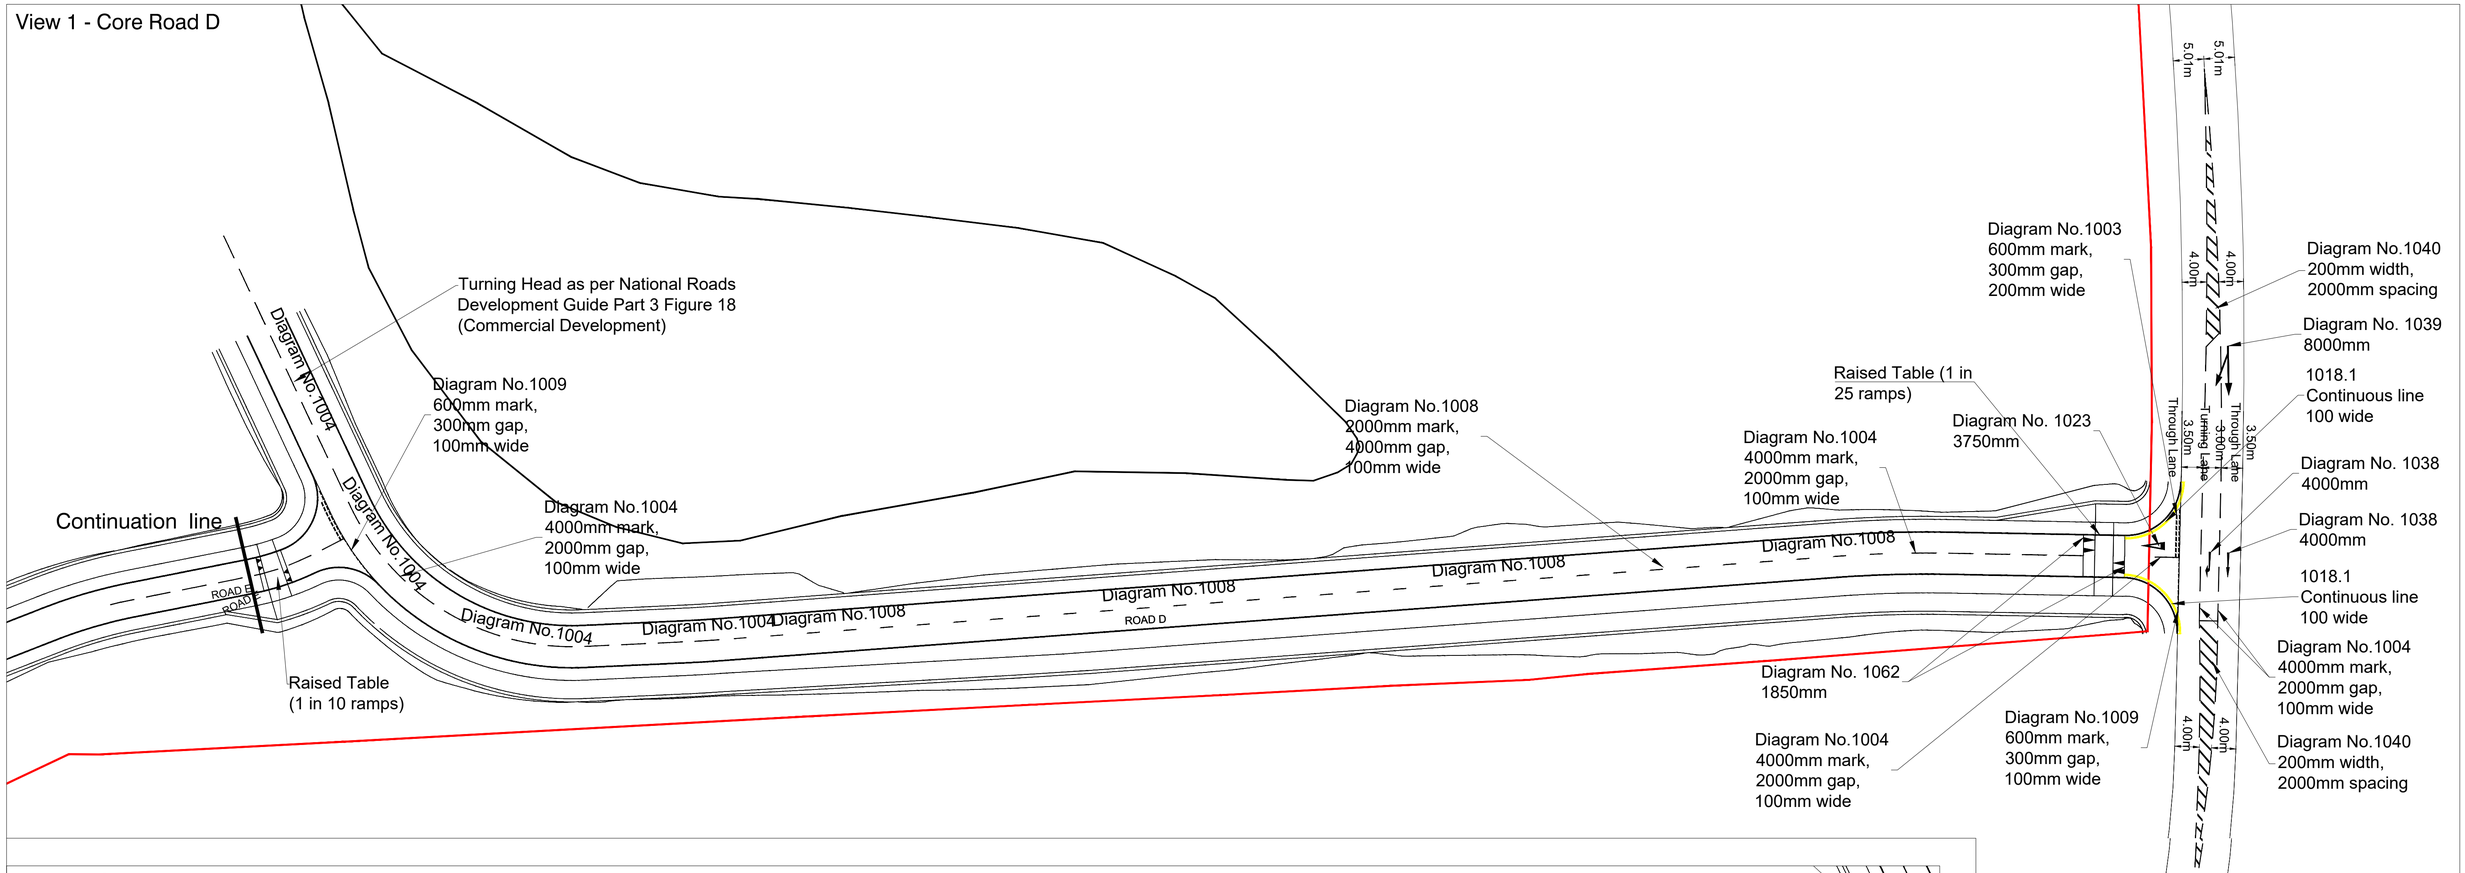

View 2 - Core Road E

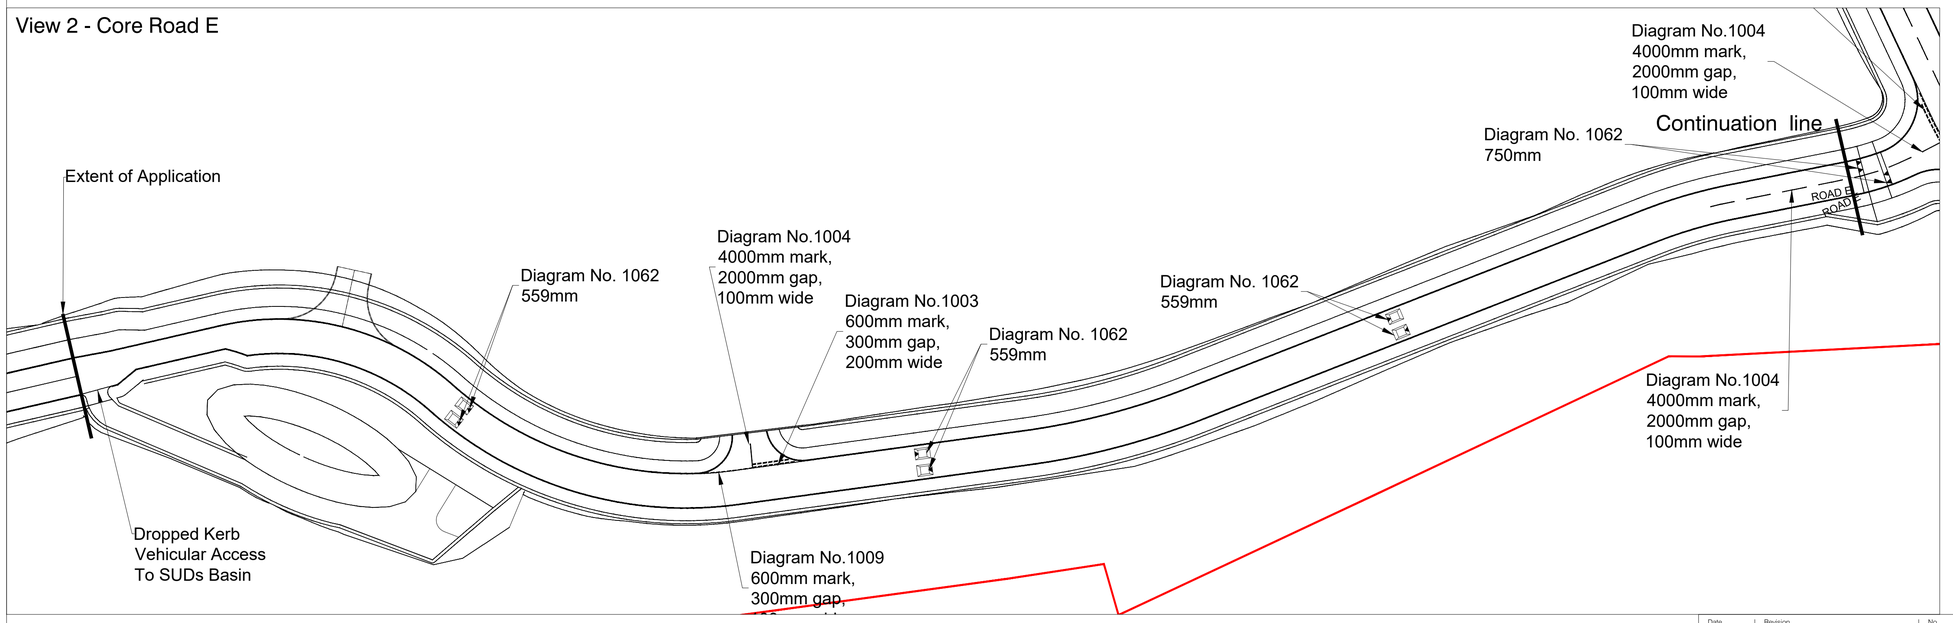

Note.

- All road markings must comply with Traffic Signs Regulations and General Directions (TSRGD) 2016 and markings shall be reflectorised with glass beads in accordance to Traffic Signs Manual Chapter 5 2019 Table 12-1.

Date	Revision	No.	Initials
15.01.21	Road Tie In with Halbeath Phase 2	A	JL
09.03.21	Updated to reflect RCC Comments	B	BA
14.04.21	Updated to match changes to General Arrangement.	C	BA

North Point

Drawn: BA
Checked by: KZ
Date: 07.12.20
Scale: 1:500
Original Size: A1

Project: Halbeath
Client: Shepherd Offshore (Scotland) Ltd
Title: Core Roads D & E Lining Layout

Copyright Acknowledgement
Ordnance Survey © Crown Copyright 2012. All rights reserved. Licence No. AL100017966.

Quality Assurance
UKAS 005 Quality Assurance ISO 9001:2008 SGS Certificate GB02/54539

IronsideFarrar
EnvironmentalConsultants
EnvironmentalPlanners
CivilEngineers
LandscapeArchitects
GraphicsDesign
111 McDonald Road EDINBURGH EH7 4NW
Tel. 0131 550 6500 Fax. 0131 557 6723
mail@ironsidefarrar.com
offices also in BELLSHILL & MANCHESTER

Drawing No. 8891/515
Revision C

Drawing Name and Location