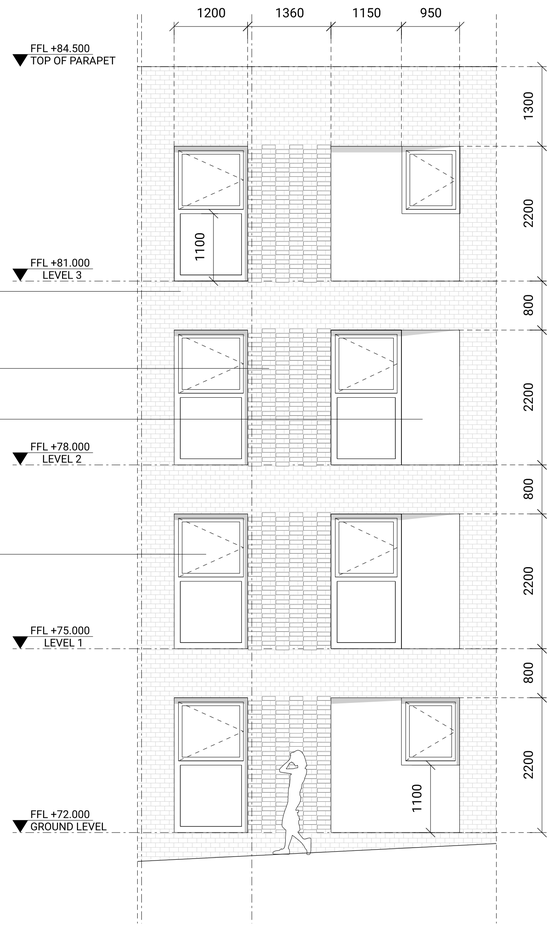

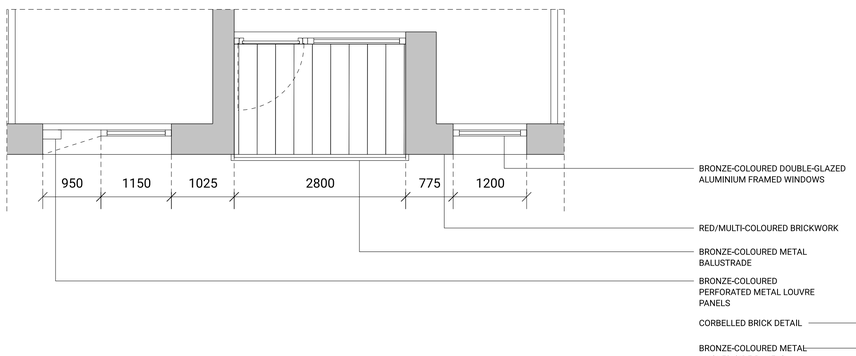

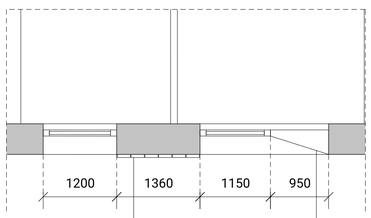

01 / 3100 NORTH & SOUTH BLOCKS BAY STUDY 01 ELEVATION & PLAN

SCALE 1:50 (A1)

02 / 3100 NORTH & SOUTH BLOCKS BAY STUDY 01 ELEVATION & PLAN

SCALE 1:50 (A1)

ISSUE	REVISION NOTE	DATE
/	Issue for Information	24.09.2020
A	Issue for Information	10.02.2021
P01	Planning Submission	19.03.2021

GENERAL NOTES

1. DO NOT SCALE DRAWINGS
2. ALL DIMENSIONS ARE IN MILLIMETERS UNLESS OTHERWISE STATED
3. ALL DIMENSIONS SHALL BE VERIFIED ON SITE BEFORE PROCEEDING WITH THE WORK
4. REPORT ANY DISCREPANCIES WITH CONTRACT DOCUMENTATION AND / OR CONSULTANTS' DRAWINGS

0 0.5 1 2 3M

SGN Place

MAX architects
Chester House, Unit 1.09
Kennington Park, 1-3 Brixton Road
London SW9 6DE

SEVENOAKS
GASHOLDER STATION

NORTH & SOUTH BLOCKS
BAY STUDIES 01 & 02

DIRECTOR	MT	CHECKED	AG
DRAWN	JT	APPROVED	MT
PROJECT NO.	0330	FIRST ISSUE	24.09.2020
SCALE	1:100 @ A3 1:50 @ A1	REVISION	P01
DRAWING NO.			0330_3100