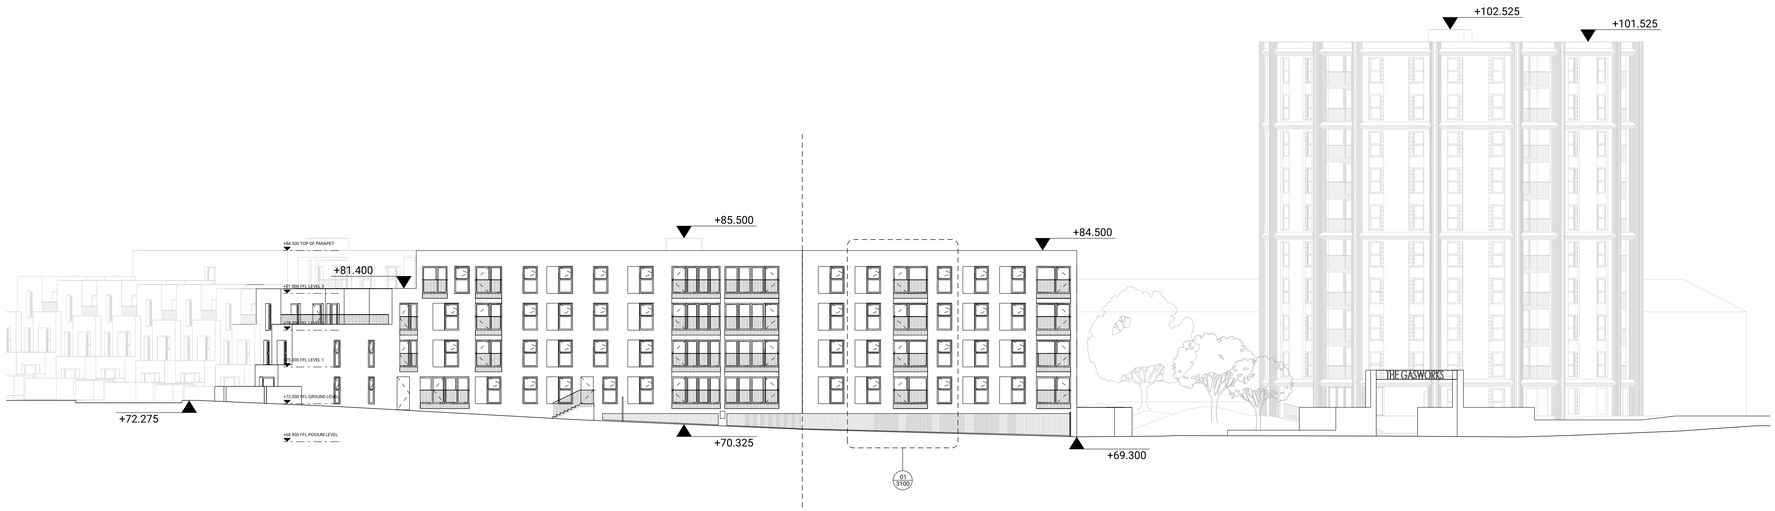

ISSUE	REVISION NOTE	DATE
/	Issued for Information	25.08.2020
A	Stage 2 Report	02.09.2020
B	Issued for Information	24.09.2020
C	Issued for Information	15.12.2020
P01	Planning Submission	19.03.2021

GENERAL NOTES

1. DO NOT SCALE DRAWINGS
2. ALL DIMENSIONS ARE IN MILLIMETERS UNLESS OTHERWISE STATED
3. ALL DIMENSIONS SHALL BE VERIFIED ON SITE BEFORE PROCEEDING WITH THE WORK
4. REPORT ANY DISCREPANCIES WITH CONTRACT DOCUMENTATION AND / OR CONSULTANTS' DRAWINGS

KEY PLAN

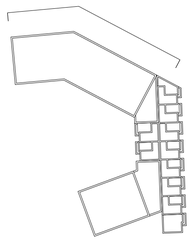

0 2 5 10 15M

SGN Place

MAX architects
Chester House, Unit 1.09
Kennington Park, 1-3 Brixton Road
London SW9 6DE

SEVENOAKS GASHOLDER STATION

NORTH ELEVATION (UNFOLDED)

DIRECTOR	MT	CHECKED	AG
DRAWN	JT	APPROVED	MT
PROJECT NO.	0330	FIRST ISSUE	25/08/2020
SCALE	1:500 @ A3 1:250 @ A1	REVISION	P01
DRAWING NO.	0330_3000		