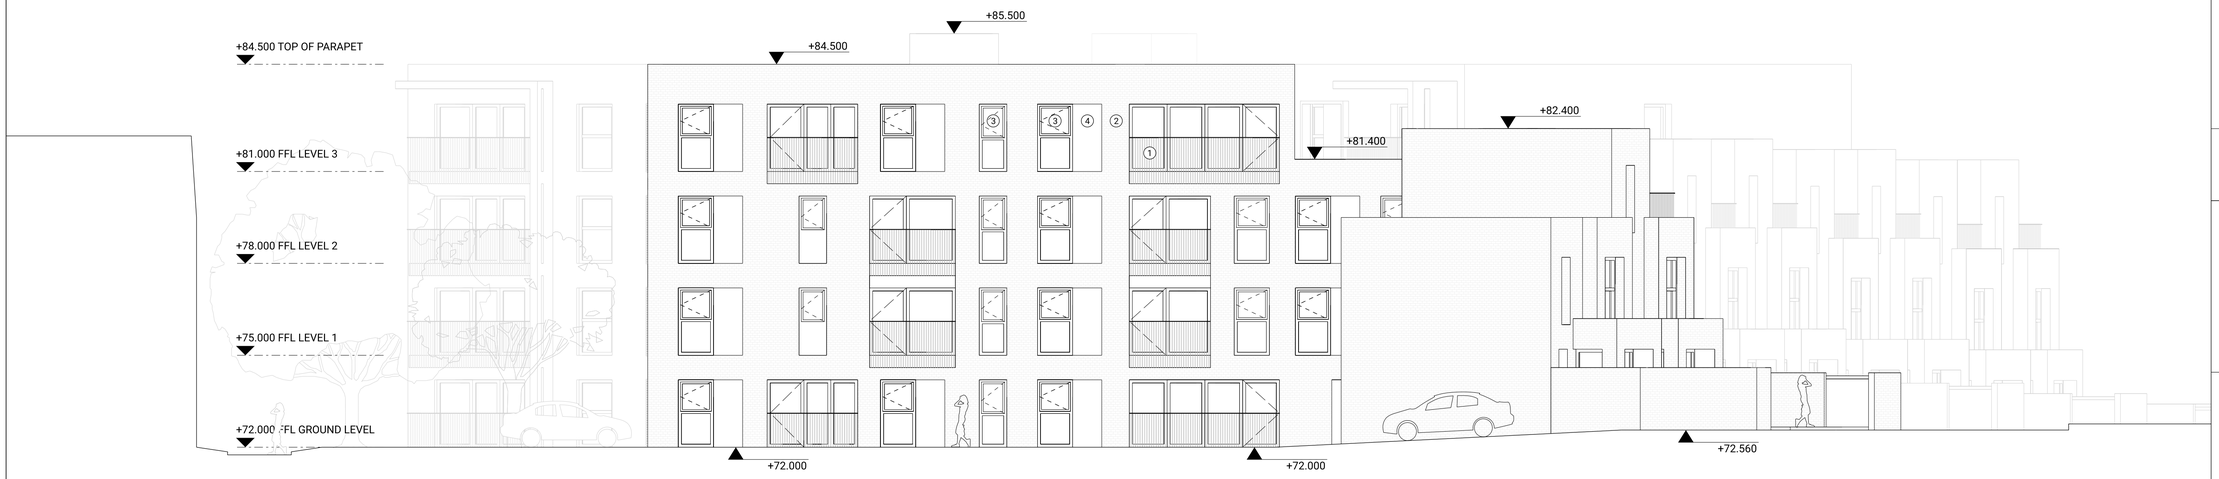

ISSUE	REVISION NOTE	DATE
P01	Planning Submission	19.03.2021

GENERAL NOTES

1. DO NOT SCALE DRAWINGS
2. ALL DIMENSIONS ARE IN MILLIMETERS UNLESS OTHERWISE STATED
3. ALL DIMENSIONS SHALL BE VERIFIED ON SITE BEFORE PROCEEDING WITH THE WORK
4. REPORT ANY DISCREPANCIES WITH CONTRACT DOCUMENTATION AND / OR CONSULTANTS' DRAWINGS

LEGEND

1. BRONZE-COLOURED METAL BALUSTRADE
2. RED/MULTI-COLOURED BRICKWORK
3. BRONZE-COLOURED DOUBLE-GLAZED INWARD OPENING ALUMINIUM FRAMED WINDOWS
4. BRONZE-COLOURED ANGLED METAL SIDE PANELS

KEY ELEVATION

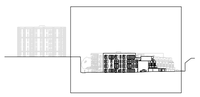

0 1 2 3 4 5M

SGN Place

MAX architects
Chester House, Unit 1.09
Kennington Park, 1-3 Brixton Road
London SW9 6DE

SEVENOAKS GASHOLDER STATION

BLOCK SOUTH ELEVATION

DIRECTOR	MT	CHECKED	AG
DRAWN	JT	APPROVED	MT
PROJECT NO.	0330	FIRST ISSUE	19.03.2021
SCALE	1:200 @ A3 1:100 @ A1	REVISION	P01
DRAWING NO.			0330_3011