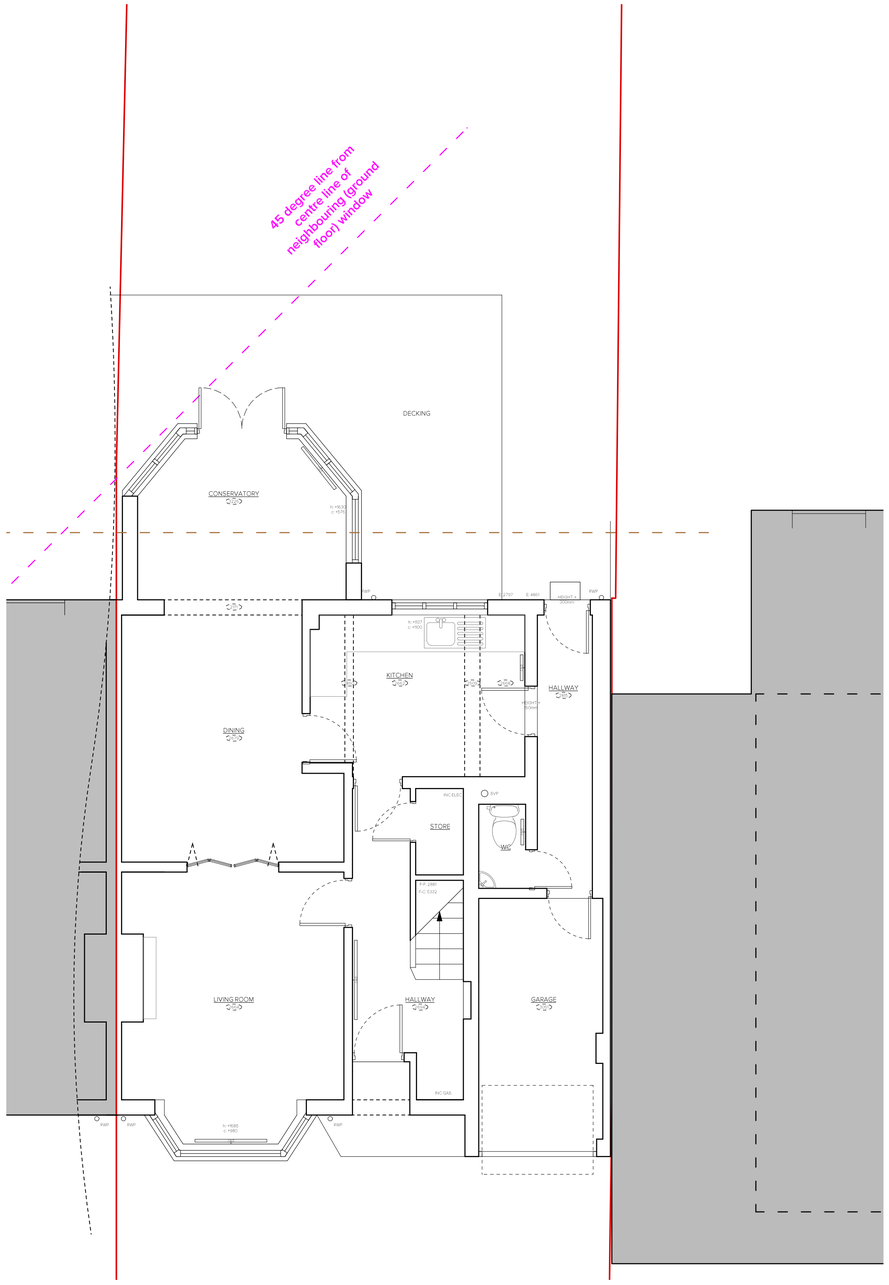

1 PL-2 Existing Ground Floor Plan
SCALE: 1:50

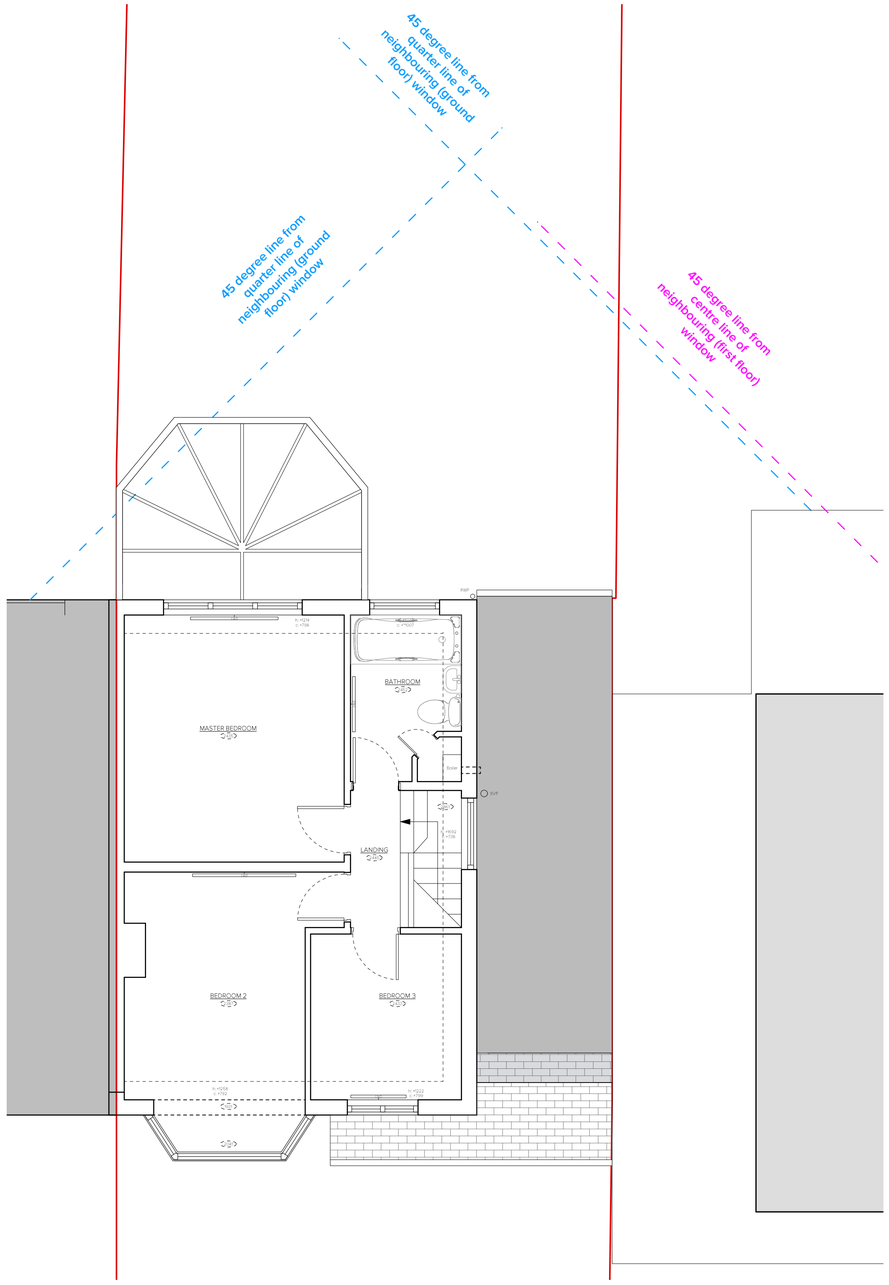

2 PL-2 Existing First Floor Plan
SCALE: 1:50

0 1 2 3 4 5 M

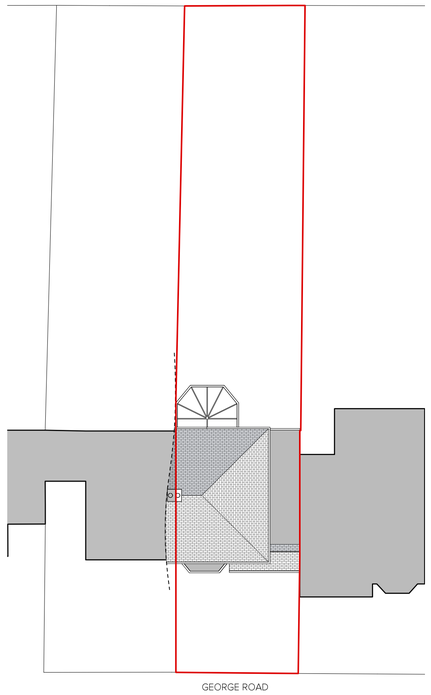

6 PL-2 Existing Block (Roof) Plan
SCALE: 1:200

0 5 10 15 M

Rev	Date	Revision Notes

DARCY ARCHITECTS

Darcy Architects Ltd
87 Warwick Street
Royal Leamington Spa
CV32 4RJ

m: 07966 732608
t: 01789 601555
jdarcy@darcyarchitects.co.uk
www.darcyarchitects.co.uk

Client	Mr & Mrs Gorman		
Project	14 George Road, Warwick		
Title	Existing Plans		
Drawn	JD	**Checked**	VB
Scale	1:50/200@A1	**Date**	04.01.21
Dwg No.	2008-06 PL-2	**Rev**	

For Planning

This drawing is protected by copyright. The design of any article recorded in this drawing is protected by design right and the information contained in this drawing is confidential. It may not be copied, reproduced or transmitted either in part or in whole by any means without permission. Contractor is responsible for checking all dimensions onsite and notify any discrepancies or errors to Darcy Architects Limited immediately.