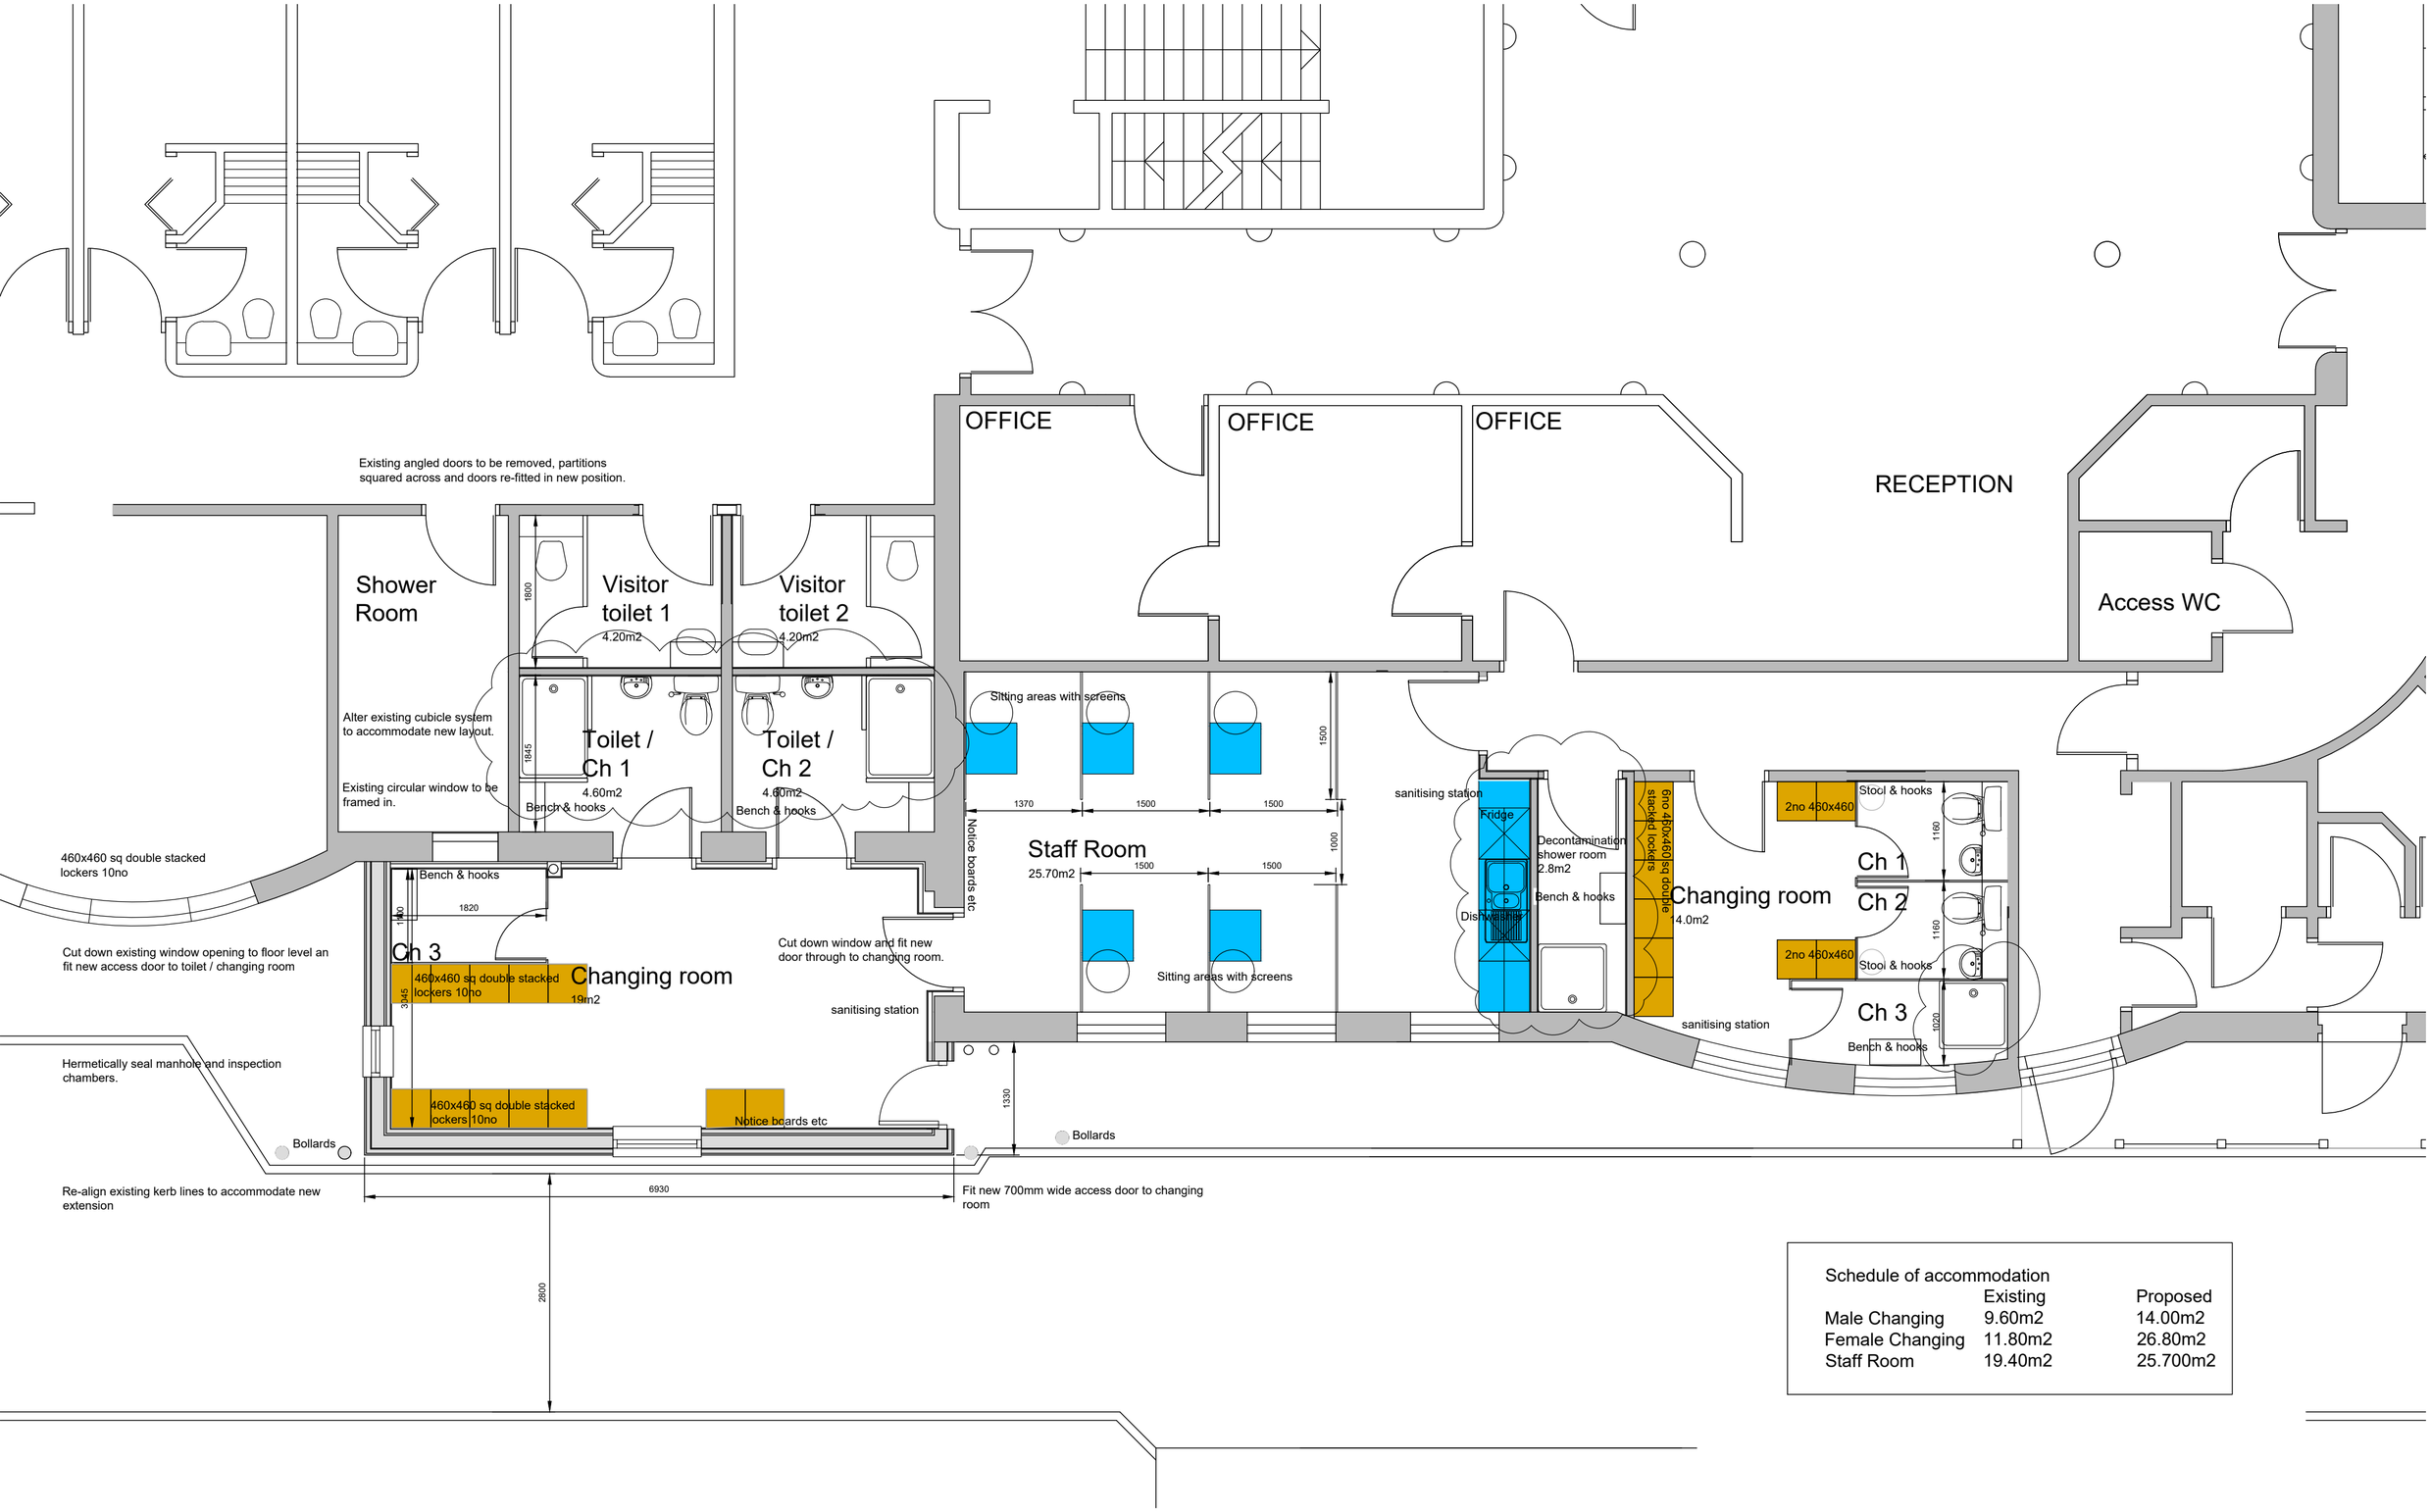

Schedule of accommodation	Existing	Proposed
Male Changing	9.60m2	14.00m2
Female Changing	11.80m2	26.80m2
Staff Room	19.40m2	25.700m2

5m 10m 15m
Scale 1:50

albion house
6 castlehill
aberdeen
ab11 5gj
tel 01224 355600
info@cummingandco.com
www.cummingandco.com
cumming and co

CLIENT	Skene Enterprises (Aberdeen) Ltd
PROJECT	COVID 19 Alterations, Inchmarlo House, Inchmarlo
CONTENT	Proposed layout drawing
SCALE	1:50 @A2
DATE	Jan 2021
JOB REFERENCE	P21-001
DRAWING	PL-01
REV	D