FLOORING SPECIFICATIONS KEY

INTERNAL GARDEN ZONE CARPET:

WILTON CARPETS
'VIGNETTE' RANGE
REF: 30921-58 FIGURINE

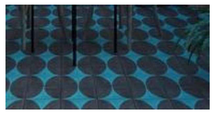

LOUNGE & SPORTS ZONES:

NEW CARPET

REF: WILTON CARPETS
TEAL & BLACK SPOT CARPET

LOWER AREA SPORTS ZONE CARPET:

NEW CARPET

REF: EGE, FUNKY GRAPHICS, RF5275145
NECK TIE

QUALITY: HIGHLINE 630 (CLASS 33 HEAVEY CONTRACT USE)
CONTACT: NOELLE LAWN ~ 07739 707726

GENERAL TRADE AREA:

RETAIN EXISTING TIMBER FLOOR STRIP BACK & STAIN TO A MEDIUM OAK FINISH, IDEALLY WITH ADDED BLACK CHARACTER WERE POSSIBLE. DESIGNER TO APPROVE SAMPLE

SEAL WITH CONTRACT GRADE SUFFICIENT CLEAR LACQUER.

GENERAL TRADE AREA:

ALLOW FOR NEW TIMBER EFFECT VINYL FLOOR. SCREED SUB FLOOR BELOW IF NECESSARY TO ENSURE SMOOTH FLAT FINISH

KARNDEAN, ART SELECT
RL04 WINTER OAK
R10/R11 SLIP RATING

BARRIER MATTING:

NEW JAYMART ZIGAZAG NIGHTSHADOW BARRIER MATTING

EXTERNAL ASTRO TURF:

NEW 'RICHMOND' GRADE QUALITY ASTRO TURF SUPPLIED & FITTED BY BRANCHING-OUT AS A CLIENT DIRECT
MAIN CONTRACTOR TO CONFIRM SCHEDULE & SUITABLE DATES

FLOORING FINISHES NOTES:
- REPLACE ALL STAIR NOSINGS IF IN BAD STATE - TO BE GRADUS RN711 WITH WHITE INFILL.
- ALL FLOOR FINISHES TO BE LAID & FITTED TO MANUFACTURERS SPECIFICATION INCLUDING SUITABLE SUB FLOOR PREPARATION WHERE REQUIRED.
- ALLOW FOR NEW STAINED HARD WOOD TRANSITION STRIP BETWEEN TILE & WOOD FLOOR FINISHES IF REQUIRED
- USE MAX. 40mm WIDE METAL TRANSITION STRIPS WHERE NECESSARY BETWEEN FLOOR FINISHES

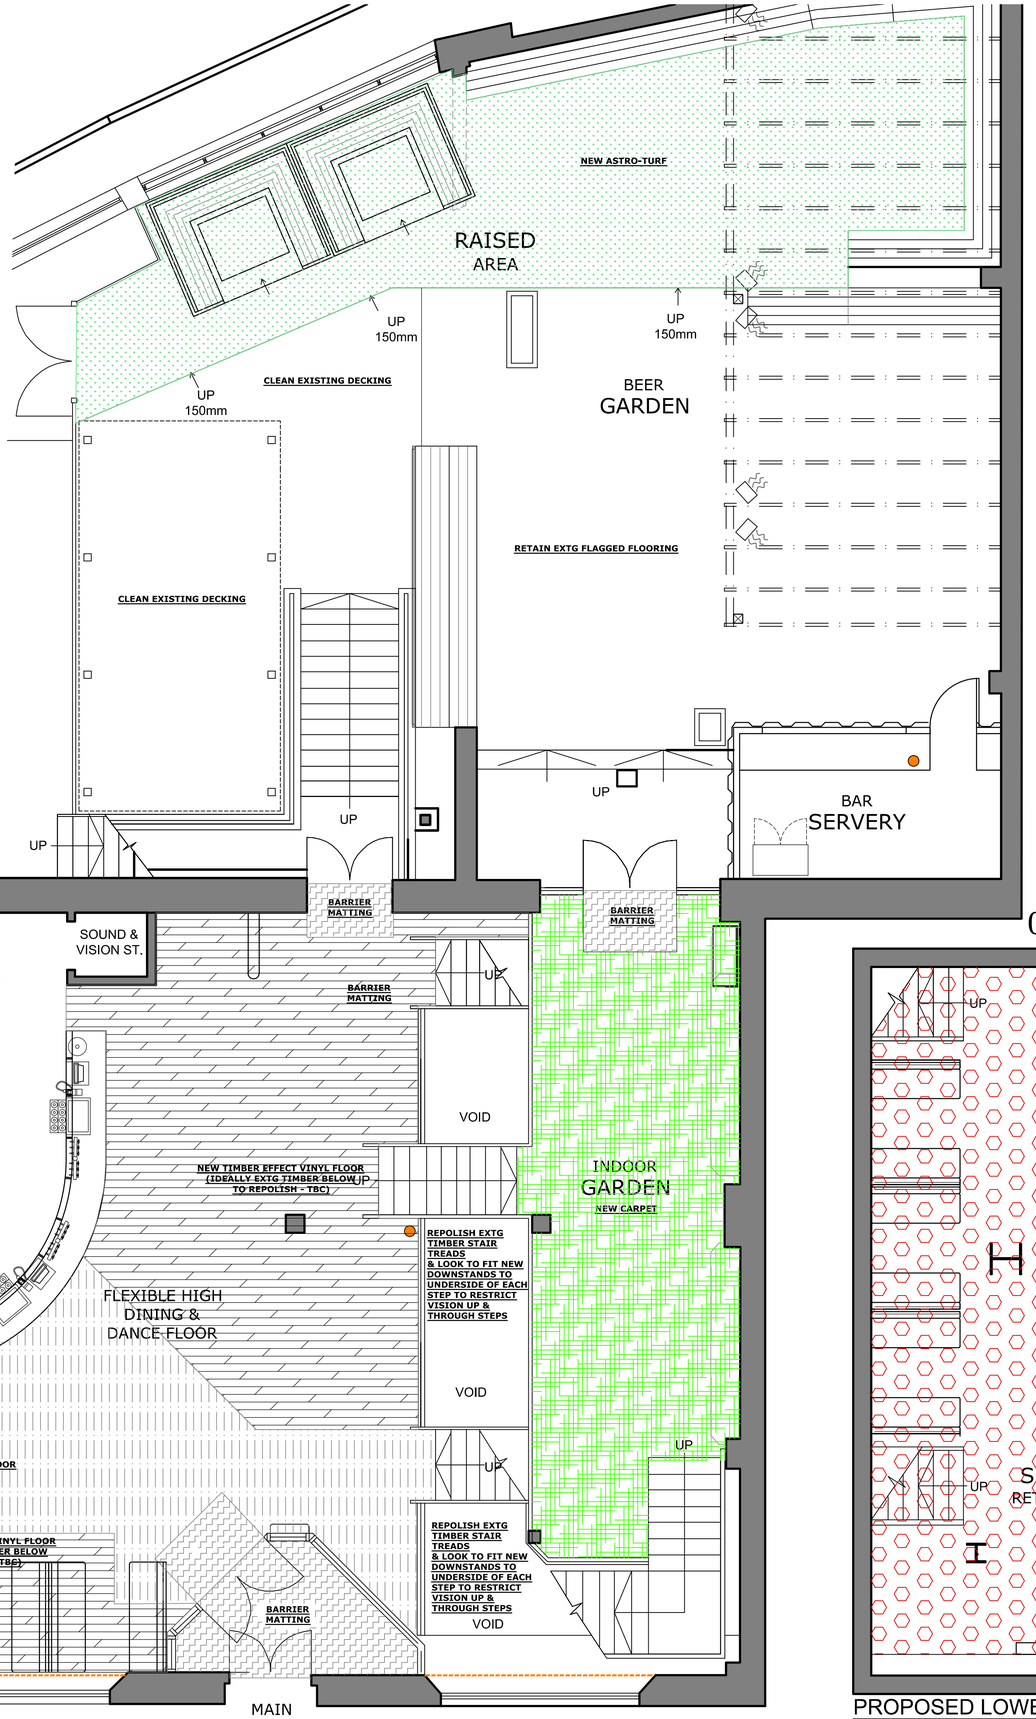

PROPOSED GROUND FLOOR LAYOUT

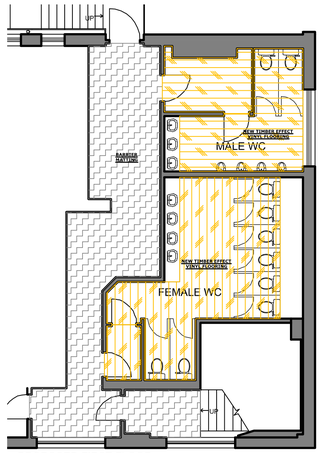

PROPOSED FIRST FLOOR
SCALE 1:100 @ A1

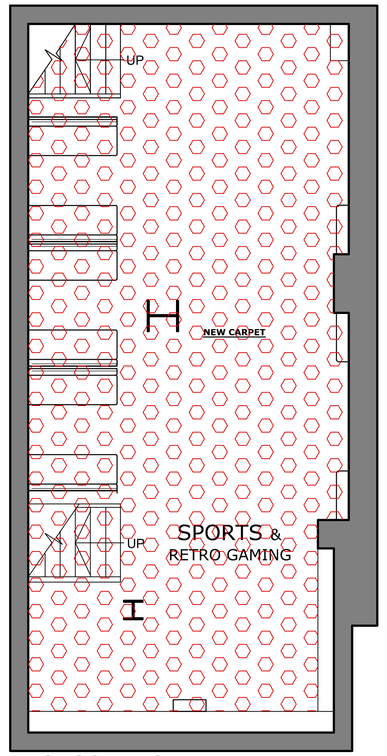

PROPOSED LOWER GROUND FLOOR LAYOT

0m 1m 2m 3m 4m 5m 6m 7m 8m

SPATIALIZED

Revision

SPATIALIZED
Tel: 01924 364700
Email: studio@spatialized.com
Web: www.spatialized.com
1 Navigation Court
Calder Park
Wakefield
WF2 7BJ

Stonegate Pub Company
Porter Tun House
500 Capability Green
Luton
Bedfordshire
LU1 3LS

stonegate PUB COMPANY

Title	PROPOSED FLOOR FINISHES SPECIFICATION
Address	THE MAILBOX 20 GUILDHALL STREET LINCOLN LN1 1TR
Date	March'21
Revision	-
Drawn	DC
Job No	01-20-1052
Scale	1:50 @ A1
Dwg No	07

Copyright - This drawing & design and all the information contained therein is the sole copyright of Spatialized Ltd - and reproduction in any form is forbidden unless permission is obtained in writing.

CONTRACTORS PLEASE NOTE:

1. Warning; no dimensions are to be scaled from this drawing. All Contractors must visit site and be responsible for taking & checking all dimensions relative to this work. The designer must be advised of any discrepancies in writing.
2. Any discrepancies between drawings & specification should be reported to the Designer prior to any work commencing.