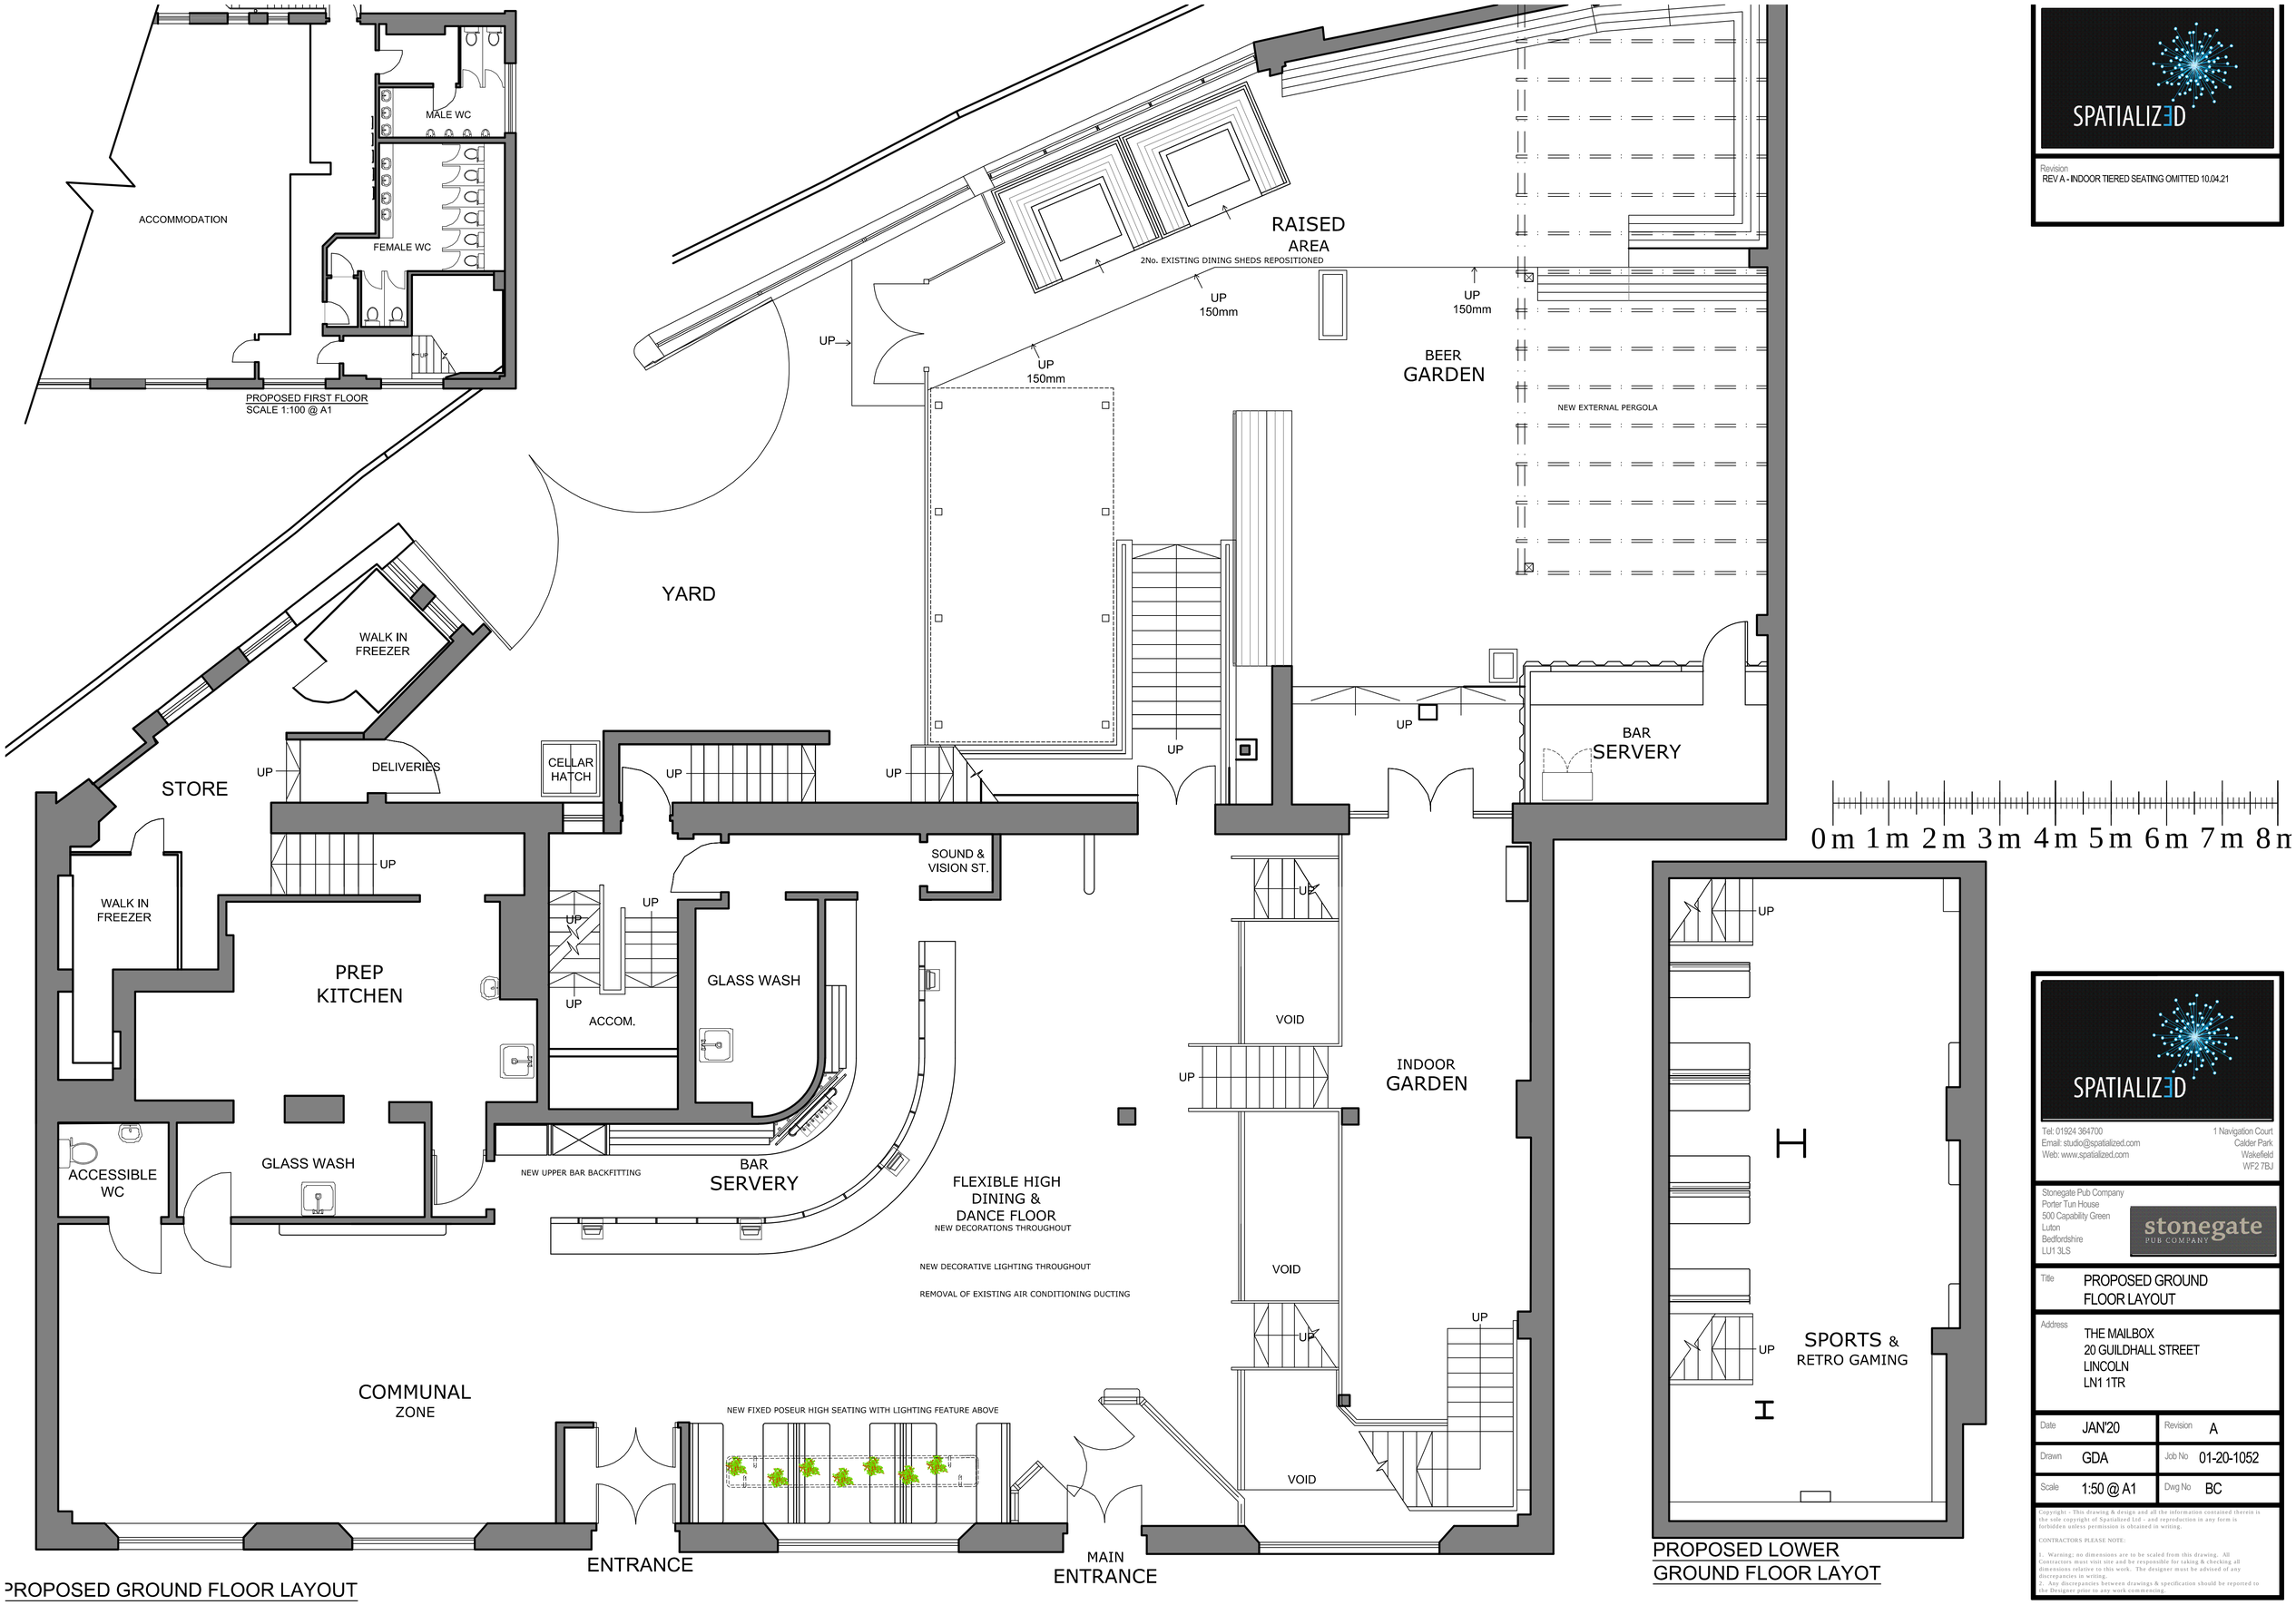

PROPOSED GROUND FLOOR LAYOUT

PROPOSED LOWER
GROUND FLOOR LAYOT

SPATIALIZED

Revision
REV A - INDOOR TIERED SEATING OMITTED 10.04.21

SPATIALIZED
Tel: 01924 364700
Email: studio@spatialized.com
Web: www.spatialized.com
1 Navigation Court
Calder Park
Wakefield
WF2 7BJ

Stonegate Pub Company
Porter Tun House
500 Capability Green
Luton
Bedfordshire
LU1 3LS

stonegate PUB COMPANY

Title	PROPOSED GROUND FLOOR LAYOUT
Address	THE MAILBOX 20 GUILDHALL STREET LINCOLN LN1 1TR
Date	JAN'20
Revision	A
Drawn	GDA
Job No	01-20-1052
Scale	1:50 @ A1
Dwg No	BC

Copyright - This drawing & design and all the information contained therein is the sole copyright of Spatialized Ltd - and reproduction in any form is forbidden unless permission is obtained in writing.

CONTRACTORS PLEASE NOTE:

1. Warning; no dimensions are to be scaled from this drawing. All Contractors must visit site and be responsible for taking & checking all dimensions relative to this work. The designer must be advised of any discrepancies in writing.
2. Any discrepancies between drawings & specification should be reported to the Designer prior to any work commencing.