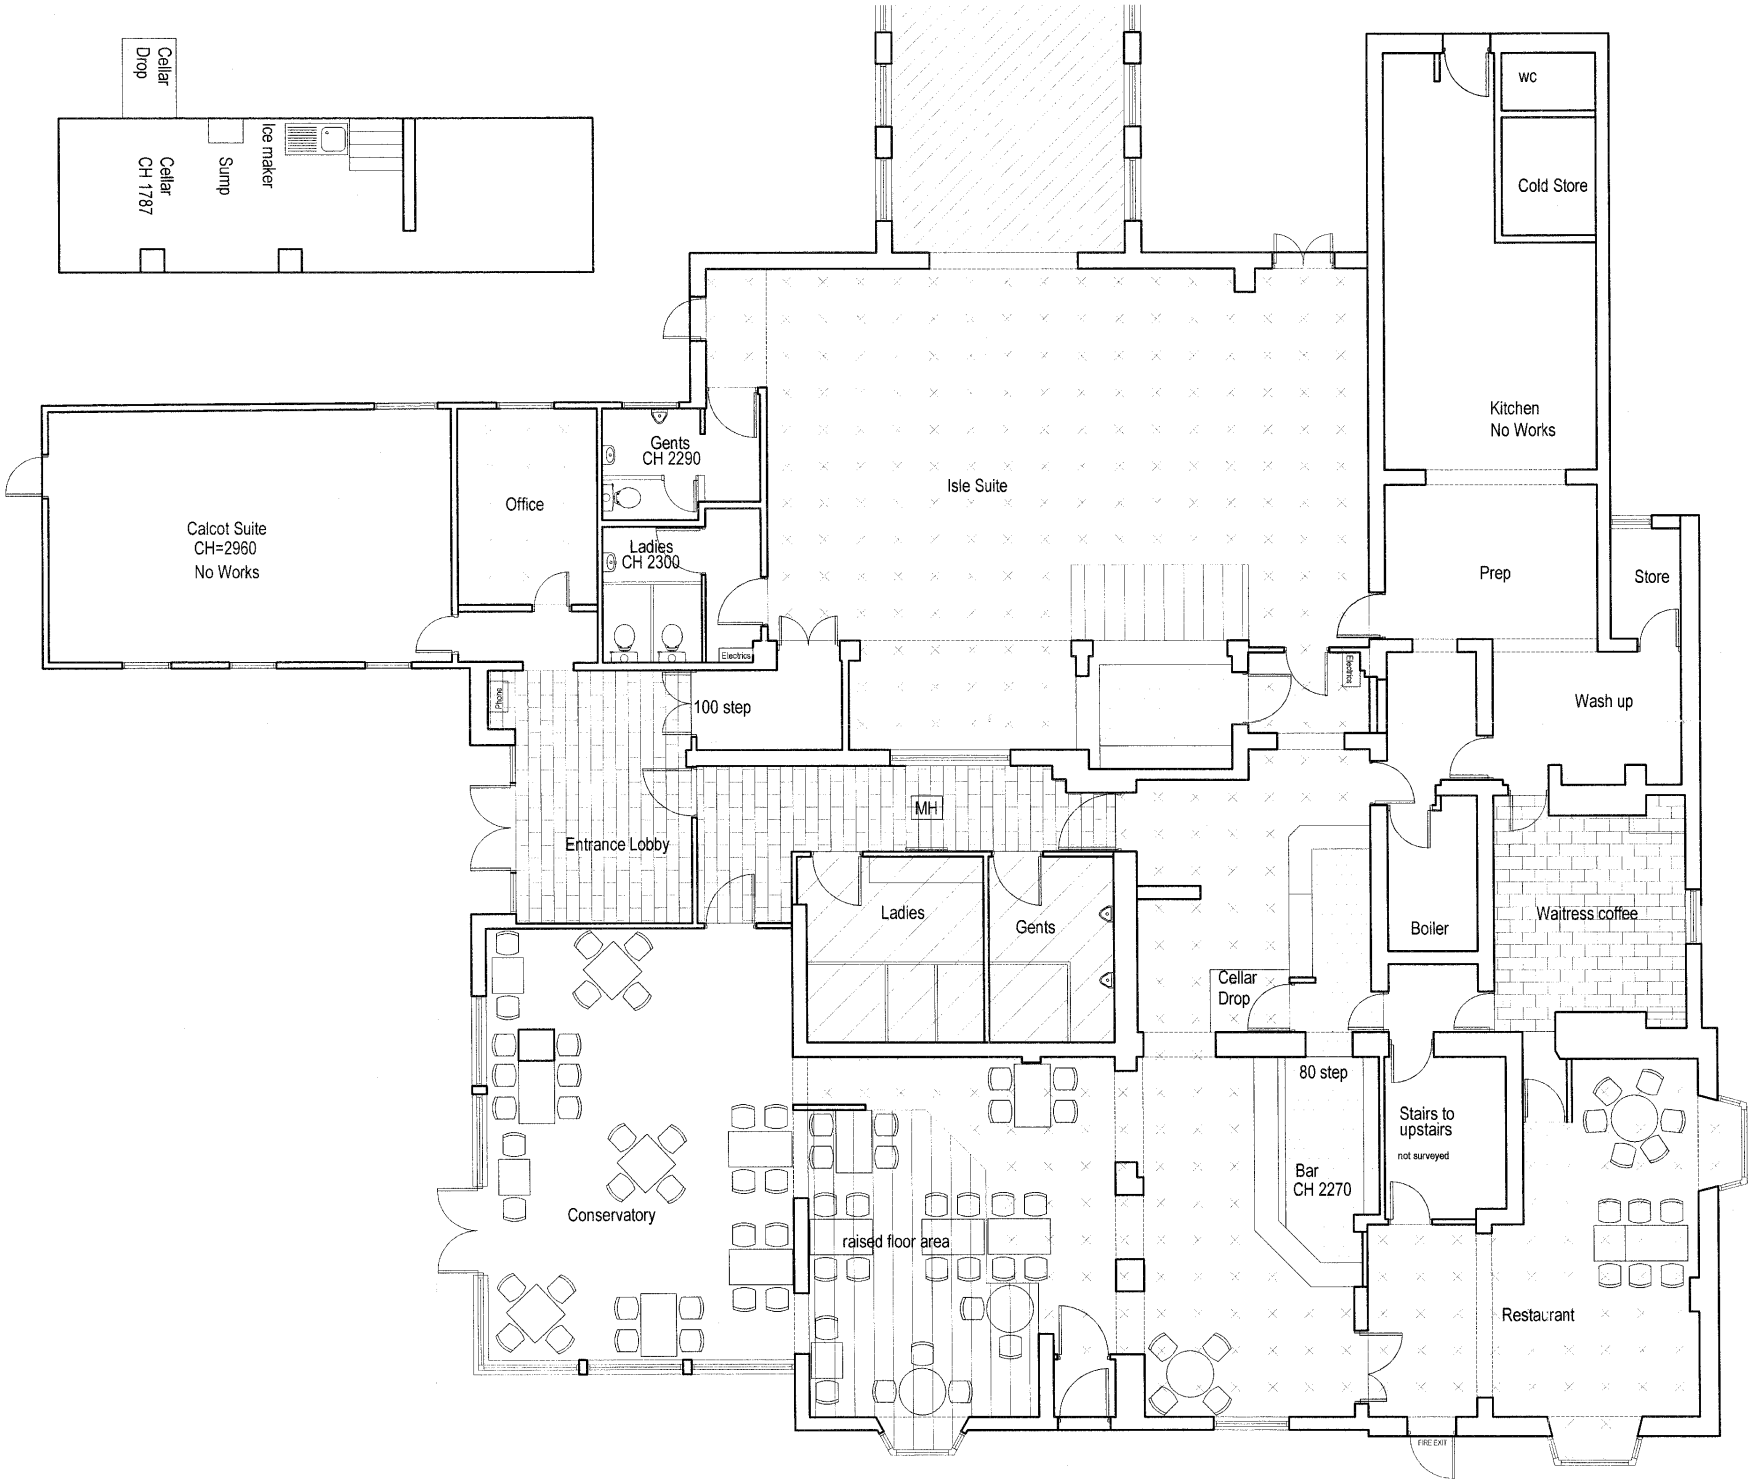


The copyright of this drawing is vested in the Architect and it must not be copied or reproduced without his written consent. Figured dimensions only to be taken from this drawing. All contractors must visit the site and be responsible for taking and checking all dimensions relative to the works shown on the drawing.

All drawings and specifications from Specialists ( nominated or domestic ) to be submitted in duplicate to the Architect by the Main Contractor for comments, prior to any fabrication works. The Architect will assist in checking this information but any failure to detect inconsistencies or errors will not relieve the Contractor of his responsibility and the Architects comments will be restricted accordingly.

AMENDMENTS

| Rev | Date | Amendments |
|---|---|---|

SCHEDULE OF FLOOR FINISHES

| | |
|---|---|
| | NATURAL EFFECT TILES |
| | CARPET |
| | MARMOLEUM FLOOR |
| | TIMBER BOARDING |
| | ENTRANCE TILING |
| | ENTRANCE MATTING |
| | ALTRO |
| | TILING |
| | CARPET TILE |

TAYLOR&CO.
ARCHITECTS • INTERIOR DESIGNERS
P.O. BOX 57 OMBERSLEY
WORCESTERSHIRE WR9 0YG
(t) 01905 621600 (f) 01905 621414
(e) design@taylorandcoarchitects.co.uk
(w) www.taylorarchitects.co.uk

RIBA

Client: DOG HOUSE INNS LIMITED

Job: FOUR CROSSES, BICTON

Description: EXISTING PLAN

| Scale | Date | Drawn by: |
|---|---|---|
| 1:100 | JUNE 2005 | MLB |

Drawing number: -02