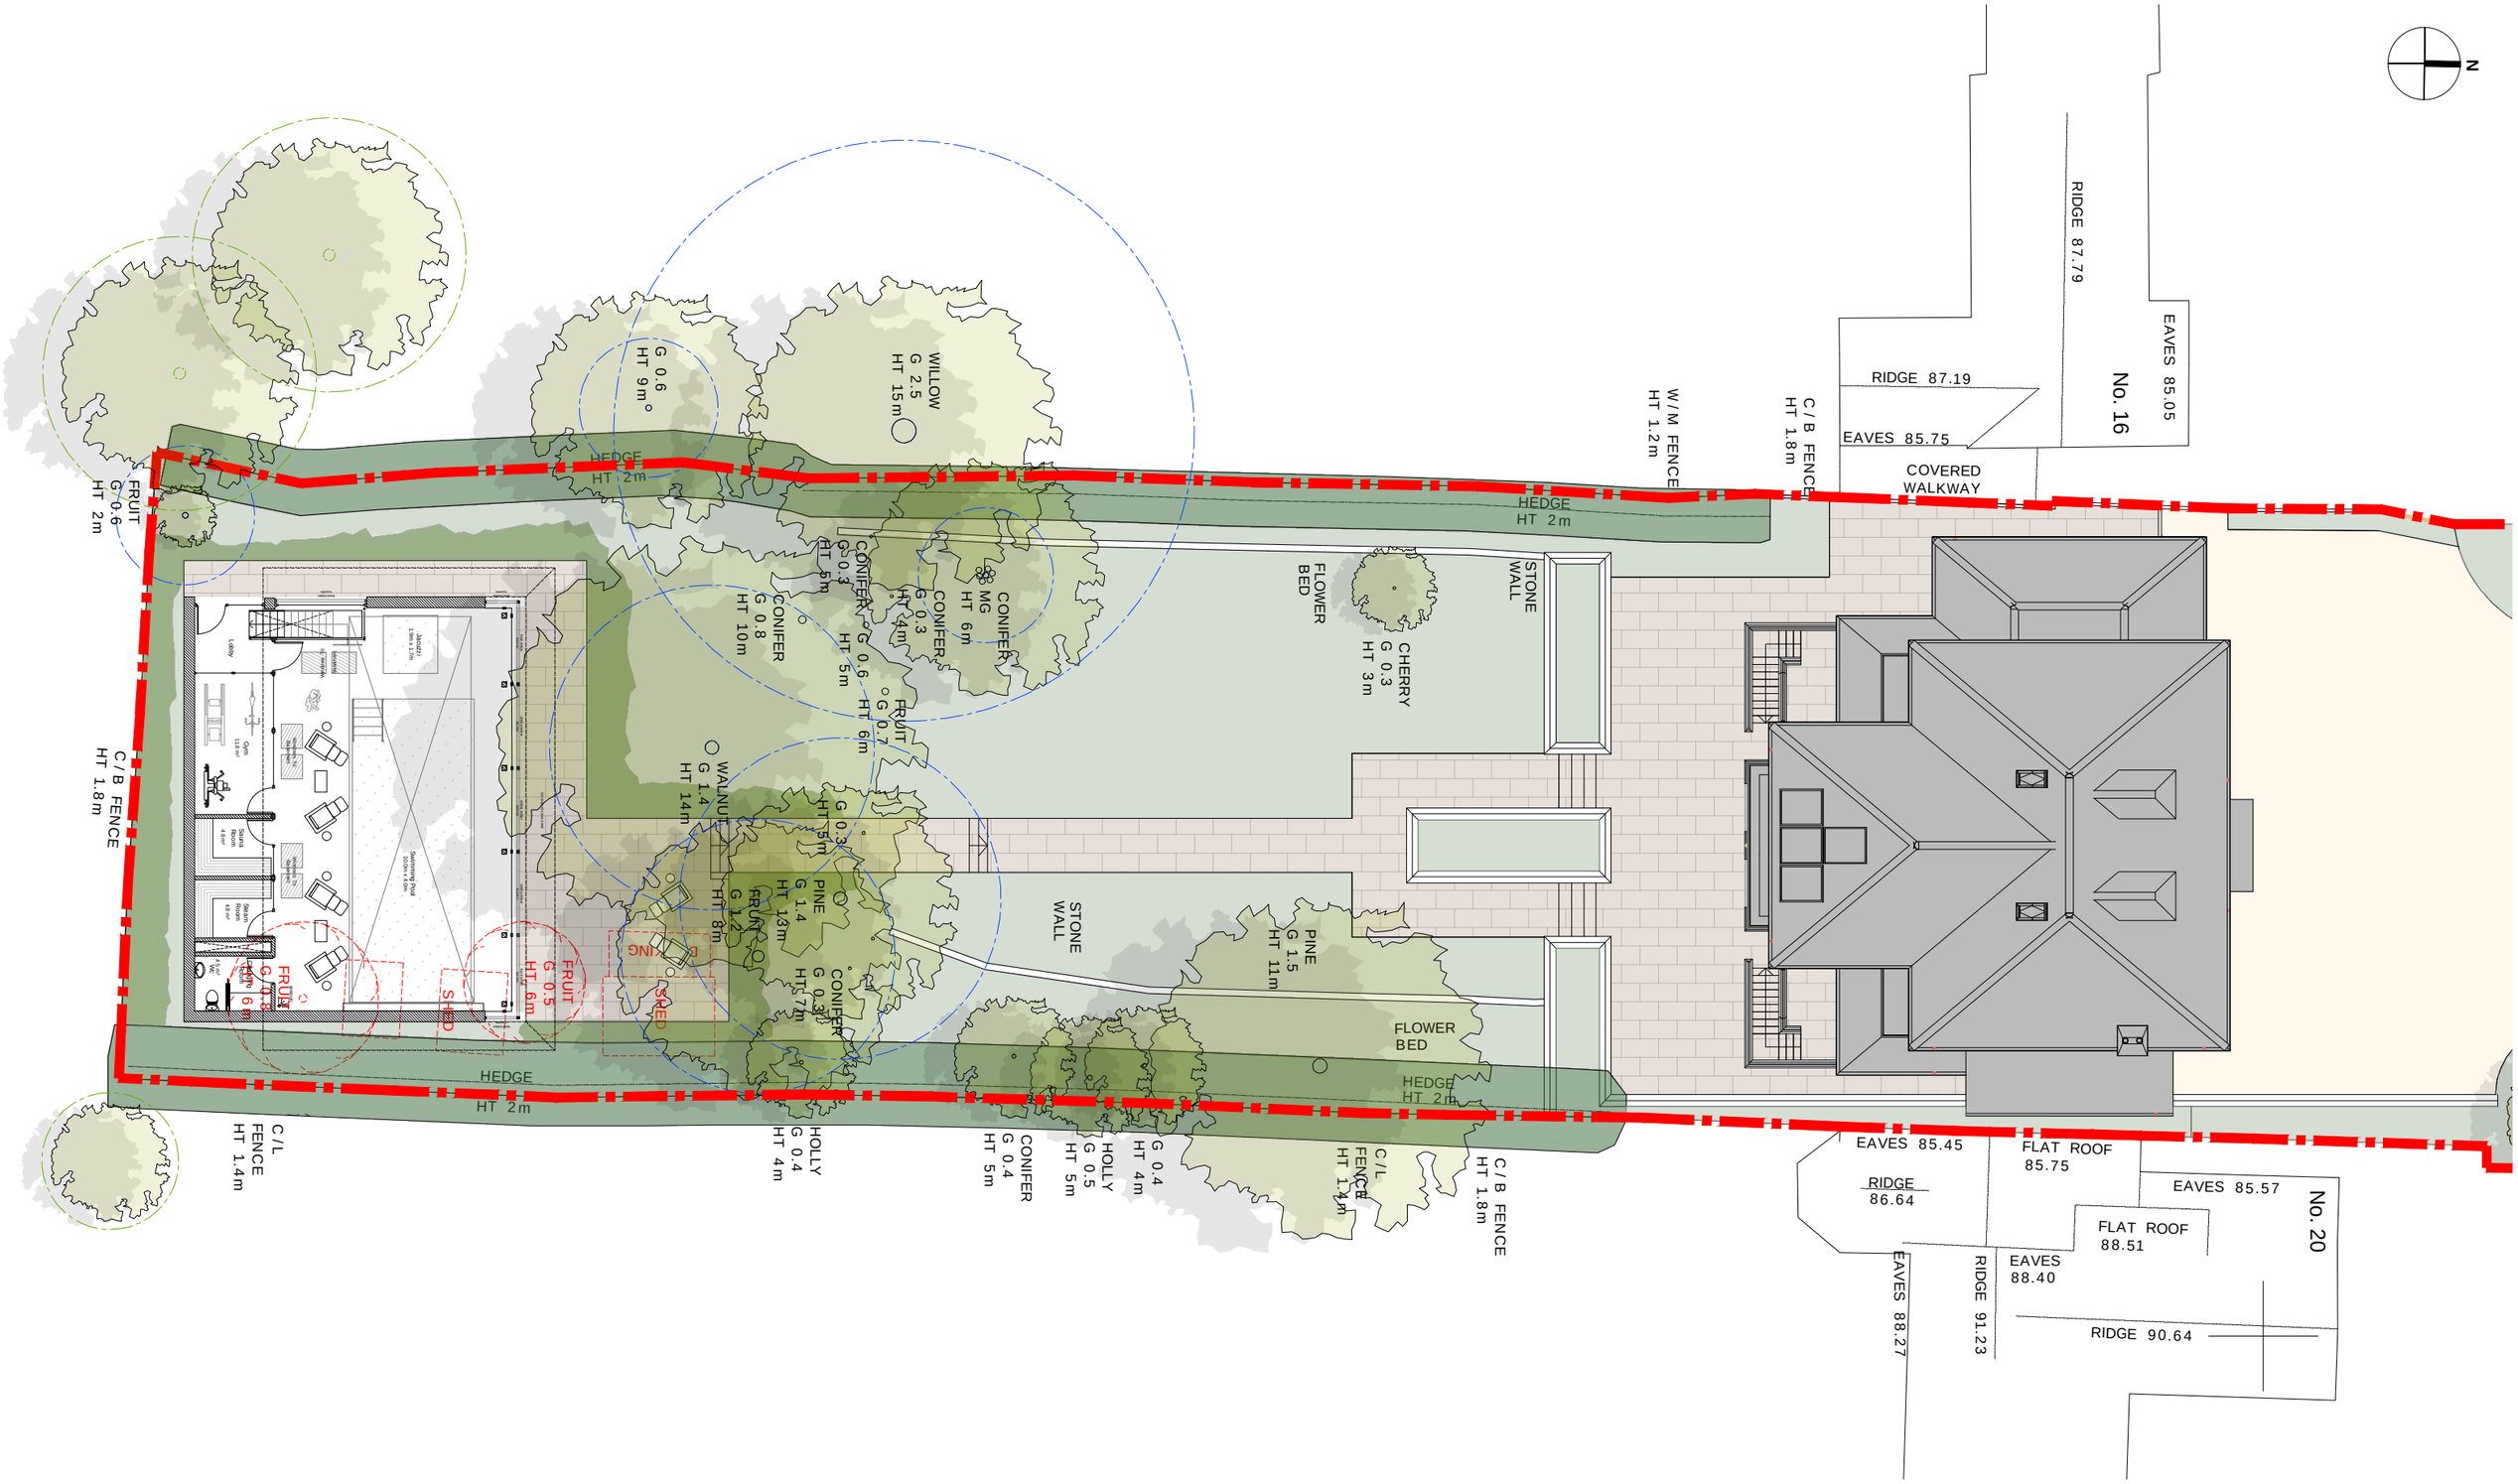

nca-**architecture**

tel: 01869 226610

email: enquiries@nca-architecture.co.uk
www.nca-architecture.co.uk

7 Court Farm Barns
Medcroft Road
Tackley, OXON
OX5 3AL

Site Curtilage

0 2 4 6 8 10m

RPAs (estimated - based on 12 times diameter @1.5m)

Adjacent Trees (with estimated RPA's)

Demolition

18 Jack Straw Lane	Date:	**01/04/21**
Oxford	Scale:	**1:200@A3**
	Status:	**PL**
Proposed Swimming Pool	Drawn:	**SH**
Site Plan		
190300 - A - Pr - 90	Revision:	**A**