DO NOT SCALE
All dimensions to be checked on site and Architect to be notified of any discrepancies prior to commencement

DESIGNERS RISK ASSESSMENT
under section 13 - Construction (Design and Management) Regulations 1994
RESIDUAL RISKS

REF.	DESCRIPTION	DATE

DEPOT ROAD

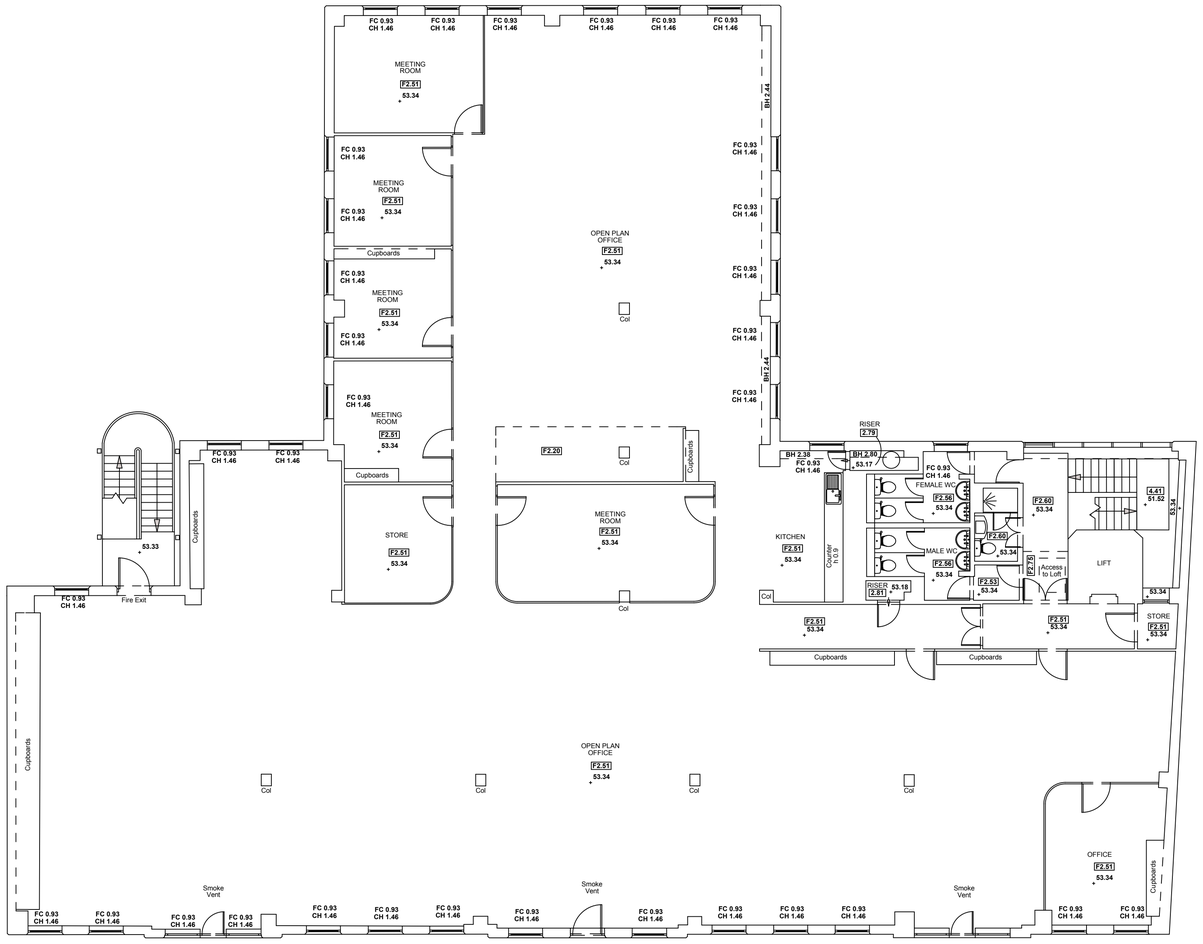

CHURCH STREET

SECOND FLOOR

Scale Bar (m)
0 1 2 3 4 5

REVISION	DATE	DESCRIPTION	CHECKED

idp PARTNERSHIP
IAN DARBY PARTNERSHIP
NORTHERN
ST. JUDES, BARKER STREET, SHIELDFIELD, NEWCASTLE UPON TYNE, NE2 1AS
TEL (0191) 261 4442 FAX (0191) 261 1090 e-mail - info@idpartnership-northern.com

JOB / CLIENT: Montpelier Estates
The Wells,Church Street,Epsom

DRAWING TITLE: Existing Second Floor Layout

PROJECT ARCHITECT	DRAWN BY: drm	CHECKED: Idp
SCALE: 1:100 @A1	PROJECT NO.: 81: 2981	DRAWING NO.: 104 / PL1
DATE: Nov 2020		

DRWG. STATUS	DRAFT		CONSULTATION		TENDER		CONSTRUCTION		RECORD	

COPYRIGHT - idpartnership