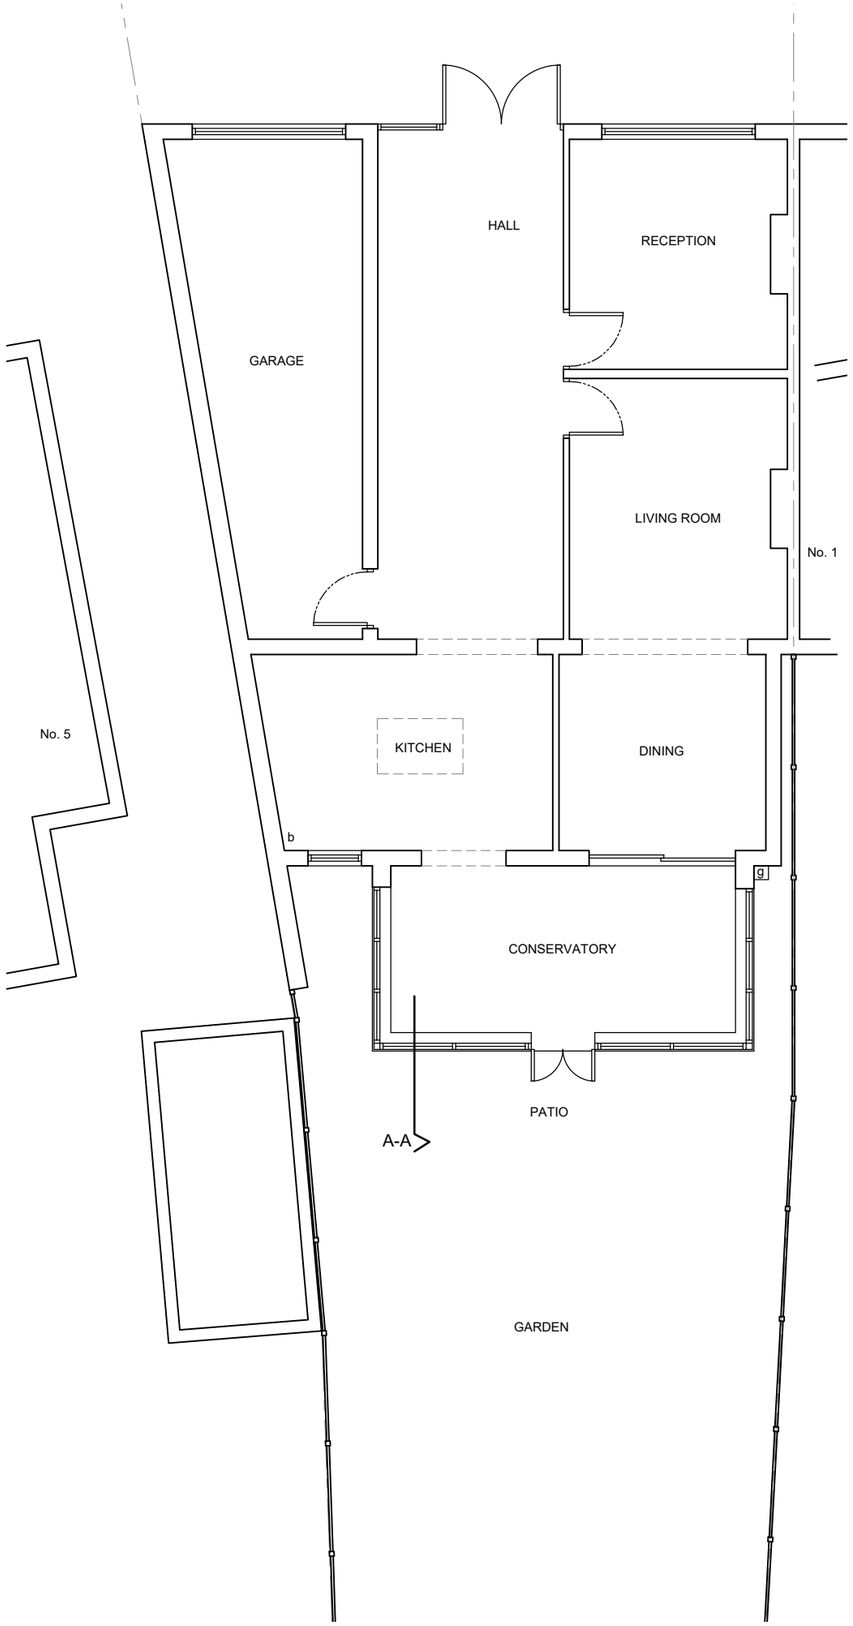

EXISTING GROUND FLOOR PLAN

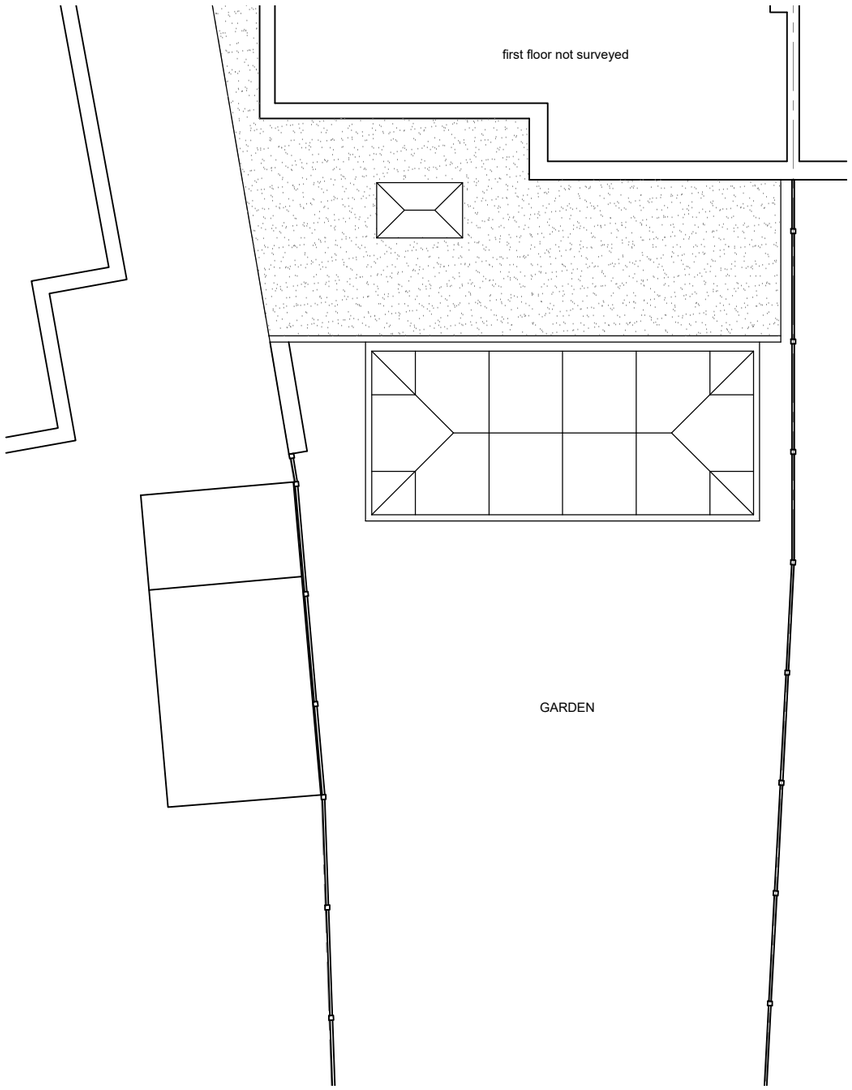

EXISTING FIRST FLOOR PLAN

IMPORTANT NOTE TO THE CONTRACTOR

ALL DIMENSIONS AND LEVELS SHOWN ON THIS DRAWING ARE TO BE CHECKED BY THE CONTRACTOR(S) AND ANY DISCREPANCIES MUST BE REPORTED TO GCA ARCHITECTURAL SERVICES LTD PRIOR TO THE COMMENCEMENT OF ANY WORK ON SITE.

ALL WORKS SHALL CONFORM TO THE CURRENT EDITION OF THE BUILDING REGULATIONS AND OTHER STATUTORY REQUIREMENTS.

THIS DRAWING IS NOT TO BE SCALED.

DIMENSIONS ARE INDICATED IN MILLIMETRES.

COPYRIGHT OF THIS DRAWING BELONGS SOLELY TO GCA ARCHITECTURAL SERVICES LTD

0m 1m 2m 3m 4m 5m

REVISIONS | DATE | REV

GCA
ARCHITECTURAL SERVICES
15 Gibraltar Crescent, Epsom & Ewell KT19 9BS
Phone: 07985201469
Email: getholdofgraeme@hotmail.com

ISSUE STATUS: PLANNING

CLIENT: Mr & Mrs Egan

PROJECT: 3 Newbury Gardens
Stoneleigh, KT19 0NS

TITLE: EXISTING FLOOR PLANS

DRAWN	CHECKED	SCALE	DATE
GA		1:100 @ A3	April 21

DRAWING No.	REV
PL-02	/