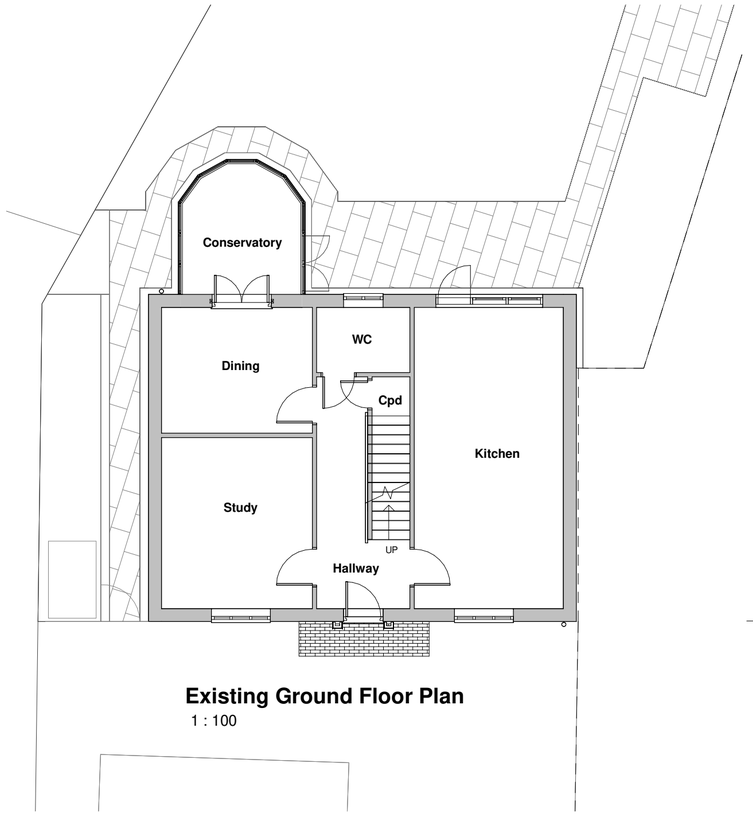

Existing Ground Floor Plan
1 : 100

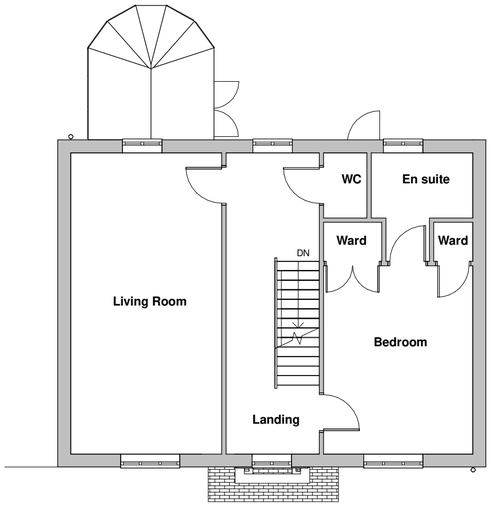

Existing First Floor Plan
1 : 100

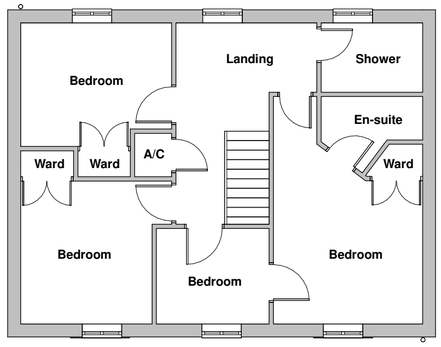

Existing Second Floor Plan
1 : 100

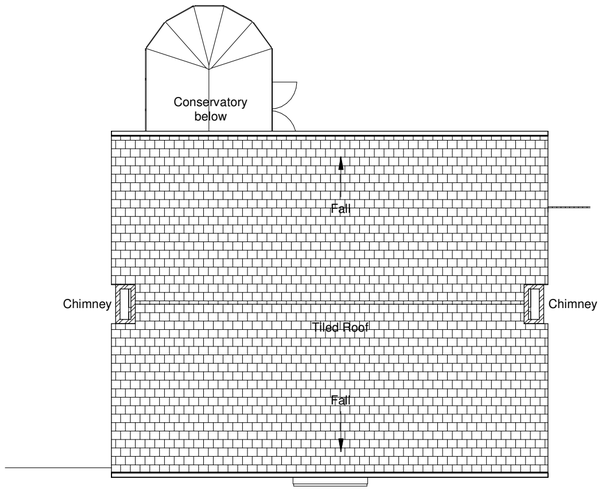

Existing Roof Plan
1 : 100

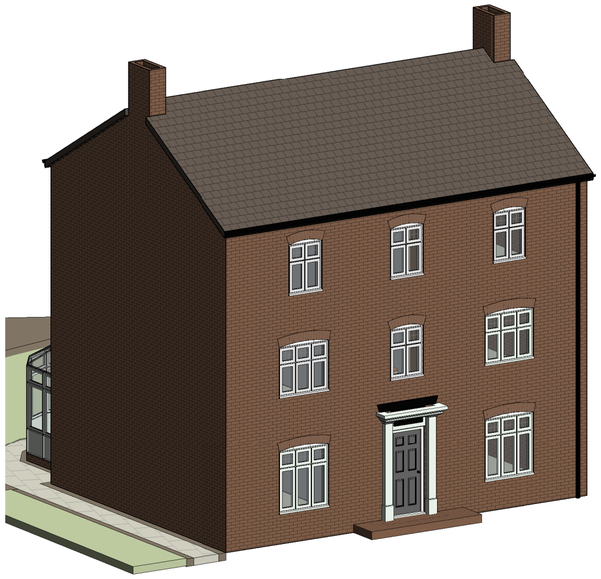

Existing 3D Axo - Front

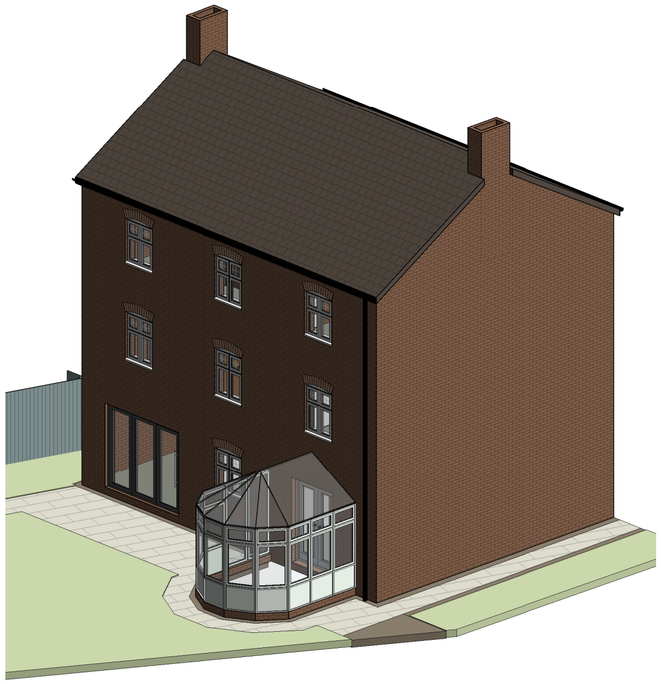

Existing 3D Axo - Rear

Safety Health and Environmental Information

A2

The following risks are identified as unusual or unfamiliar to a competent contractor

CONSTRUCTION

DEMOLITION RISKS (FUTURE)

It is assumed that all work will be carried out by a competent contractor working, where appropriate, to an approved method statement

REV	DETAILS	DATE	CHECKED
A	Client changes	03/04/21	ST

25 Alesmore Meadow Lichfield WS13 8FD

Existing Plans

Ms D Little

PLANNING

DRAWN	CHECKED
ST	

DRAWING NO. 03

REV A

DATE Mar '21

SCALE 1 : 100 @ A2