EXTERNAL ELEVATIONS AS PROPOSED

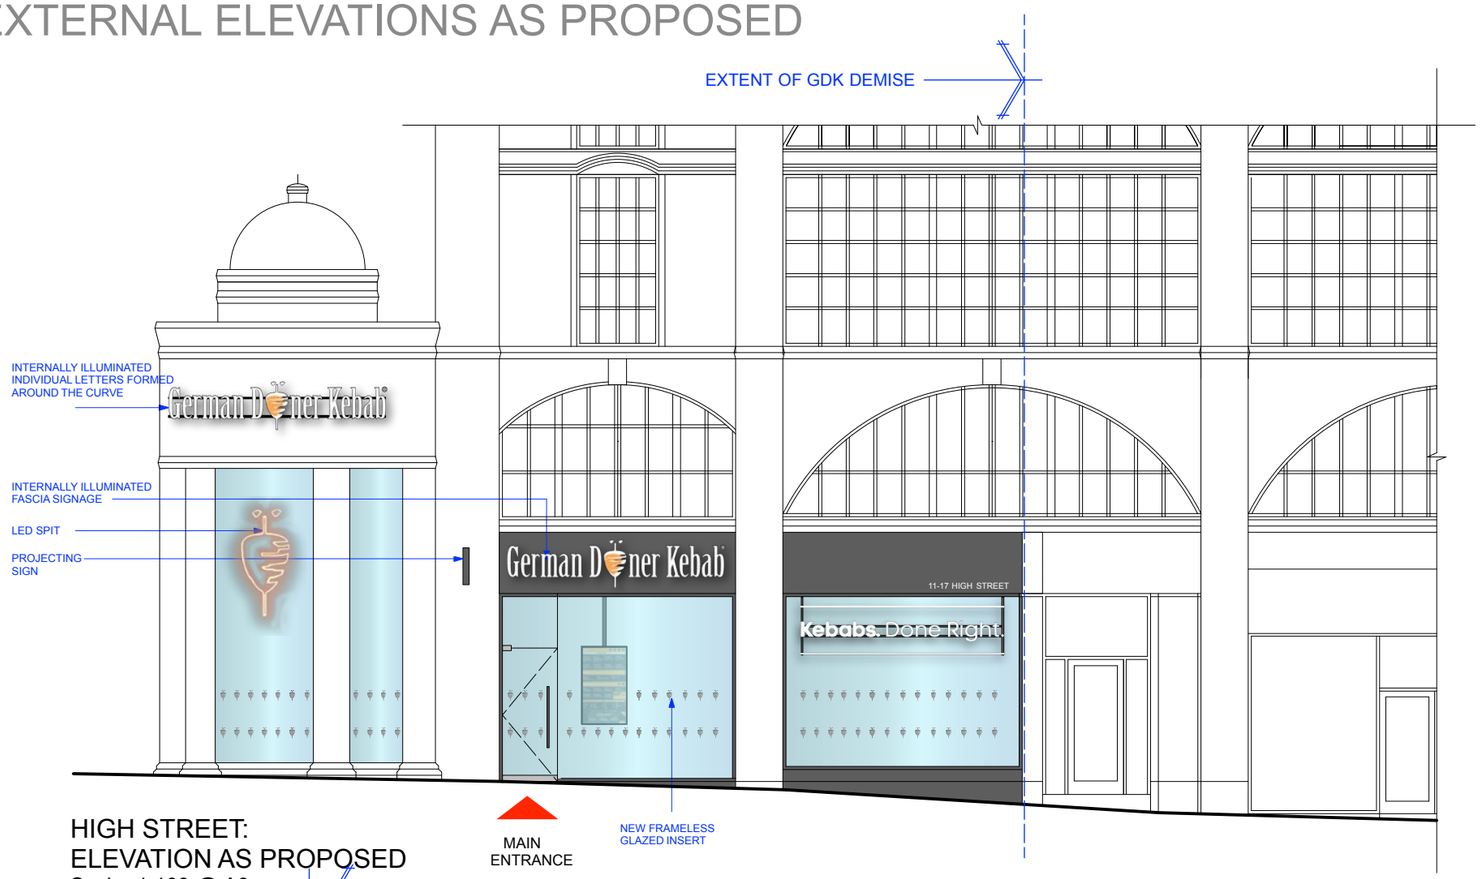

HIGH STREET:
ELEVATION AS PROPOSED
Scale 1:100 @ A3

YORK STREET:
ELEVATION AS PROPOSED
Scale 1:100 @ A3

SHEFFIELD

NOTES

DO NOT SCALE FROM THIS DRAWING. CONTRACTORS MUST VERIFY ALL DIMENSIONS ON SITE PRIOR TO COMMENCING WORKS.

ANY DISCREPENCIES NOT BROUGHT TO THE ATTENTION OF O1 CREATIVE BECOME THE RESPONSIBILITY OF THE CONTRACTOR / FABRICATOR INVOLVED.

THIS DRAWING IS TO BE READ IN CONJUNCTION WITH ALL THE SPECIFICATIONS AND ALL RELEVANT DESIGNER, ENGINEERS SERVICES AND SPECIALIST CONTRACTORS DRAWINGS.

THE WORKS DESCRIBED IN THIS DRAWING SHALL BE UNDERTAKEN IN ACCORDANCE WITH THE CURRENT HEALTH & SAFETY LEGISLATION AND THE HEALTH & SAFETY DOCUMENTATION PREPARED BY THE PLANNING SUPERVISOR FOR THE PROJECT.

REVISIONS

REV	DESCRIPTION	DATE
A	ADDITIONAL ACCESS DOOR SHOWN TO ADJACENT UNIT TO THE REAR	Mar 21

Copyright of this drawing is reserved by o1 creative and issued on condition that it is not copied, reproduced or disclosed either wholly or in part without the written permission of o1 creative

69 OLD ST
LONDON EC1V 9HX
TEL : 0207 100 1178

STATUS

PROJECT

GDK
TELEGRAPH HOUSE
11-17 HIGH STREET
SHEFFIELD

TITLE

EXTERNAL ELEVATIONS PROPOSED

SCALE

1:100 @ A3

DATE

OCT 20

DRAWING NO / REV

GDK-shef-600-E.02 -