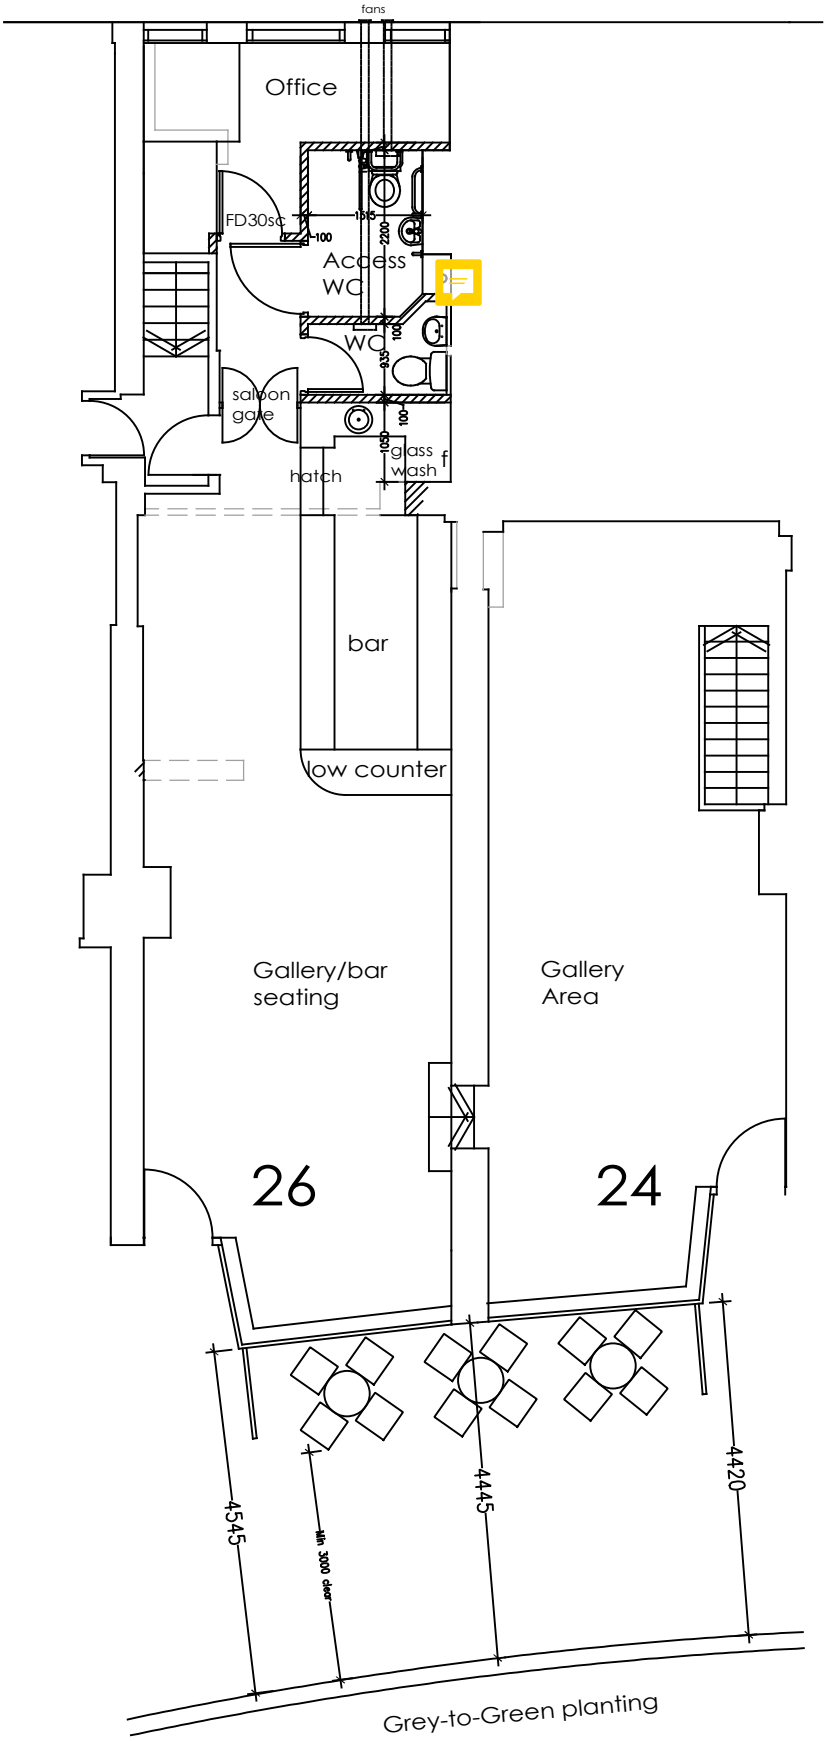

Ground Floor

0 1 2 3 4 5

Revisions

A Pavement seating added
AB 25/03/2021

B Extract fans added
AB 15/04/2021

Copyright. All rights reserved

burnell briercliffe architects
43 Rushby Street SHEFFIELD S4 8GN
mail@burnell-briercliffe.com
t: 0114 2560923 f: 0114 2560924
www.burnell-briercliffe.com

Job	24-26 Snig Hill
Client	Yes2Ventures
Title	Ground Floor Plan as Proposed

dwg no	P.03 B
amendment	
scale	1:100 @A4
job no	675
drawn	AB
checked	MB
date	24/3/21