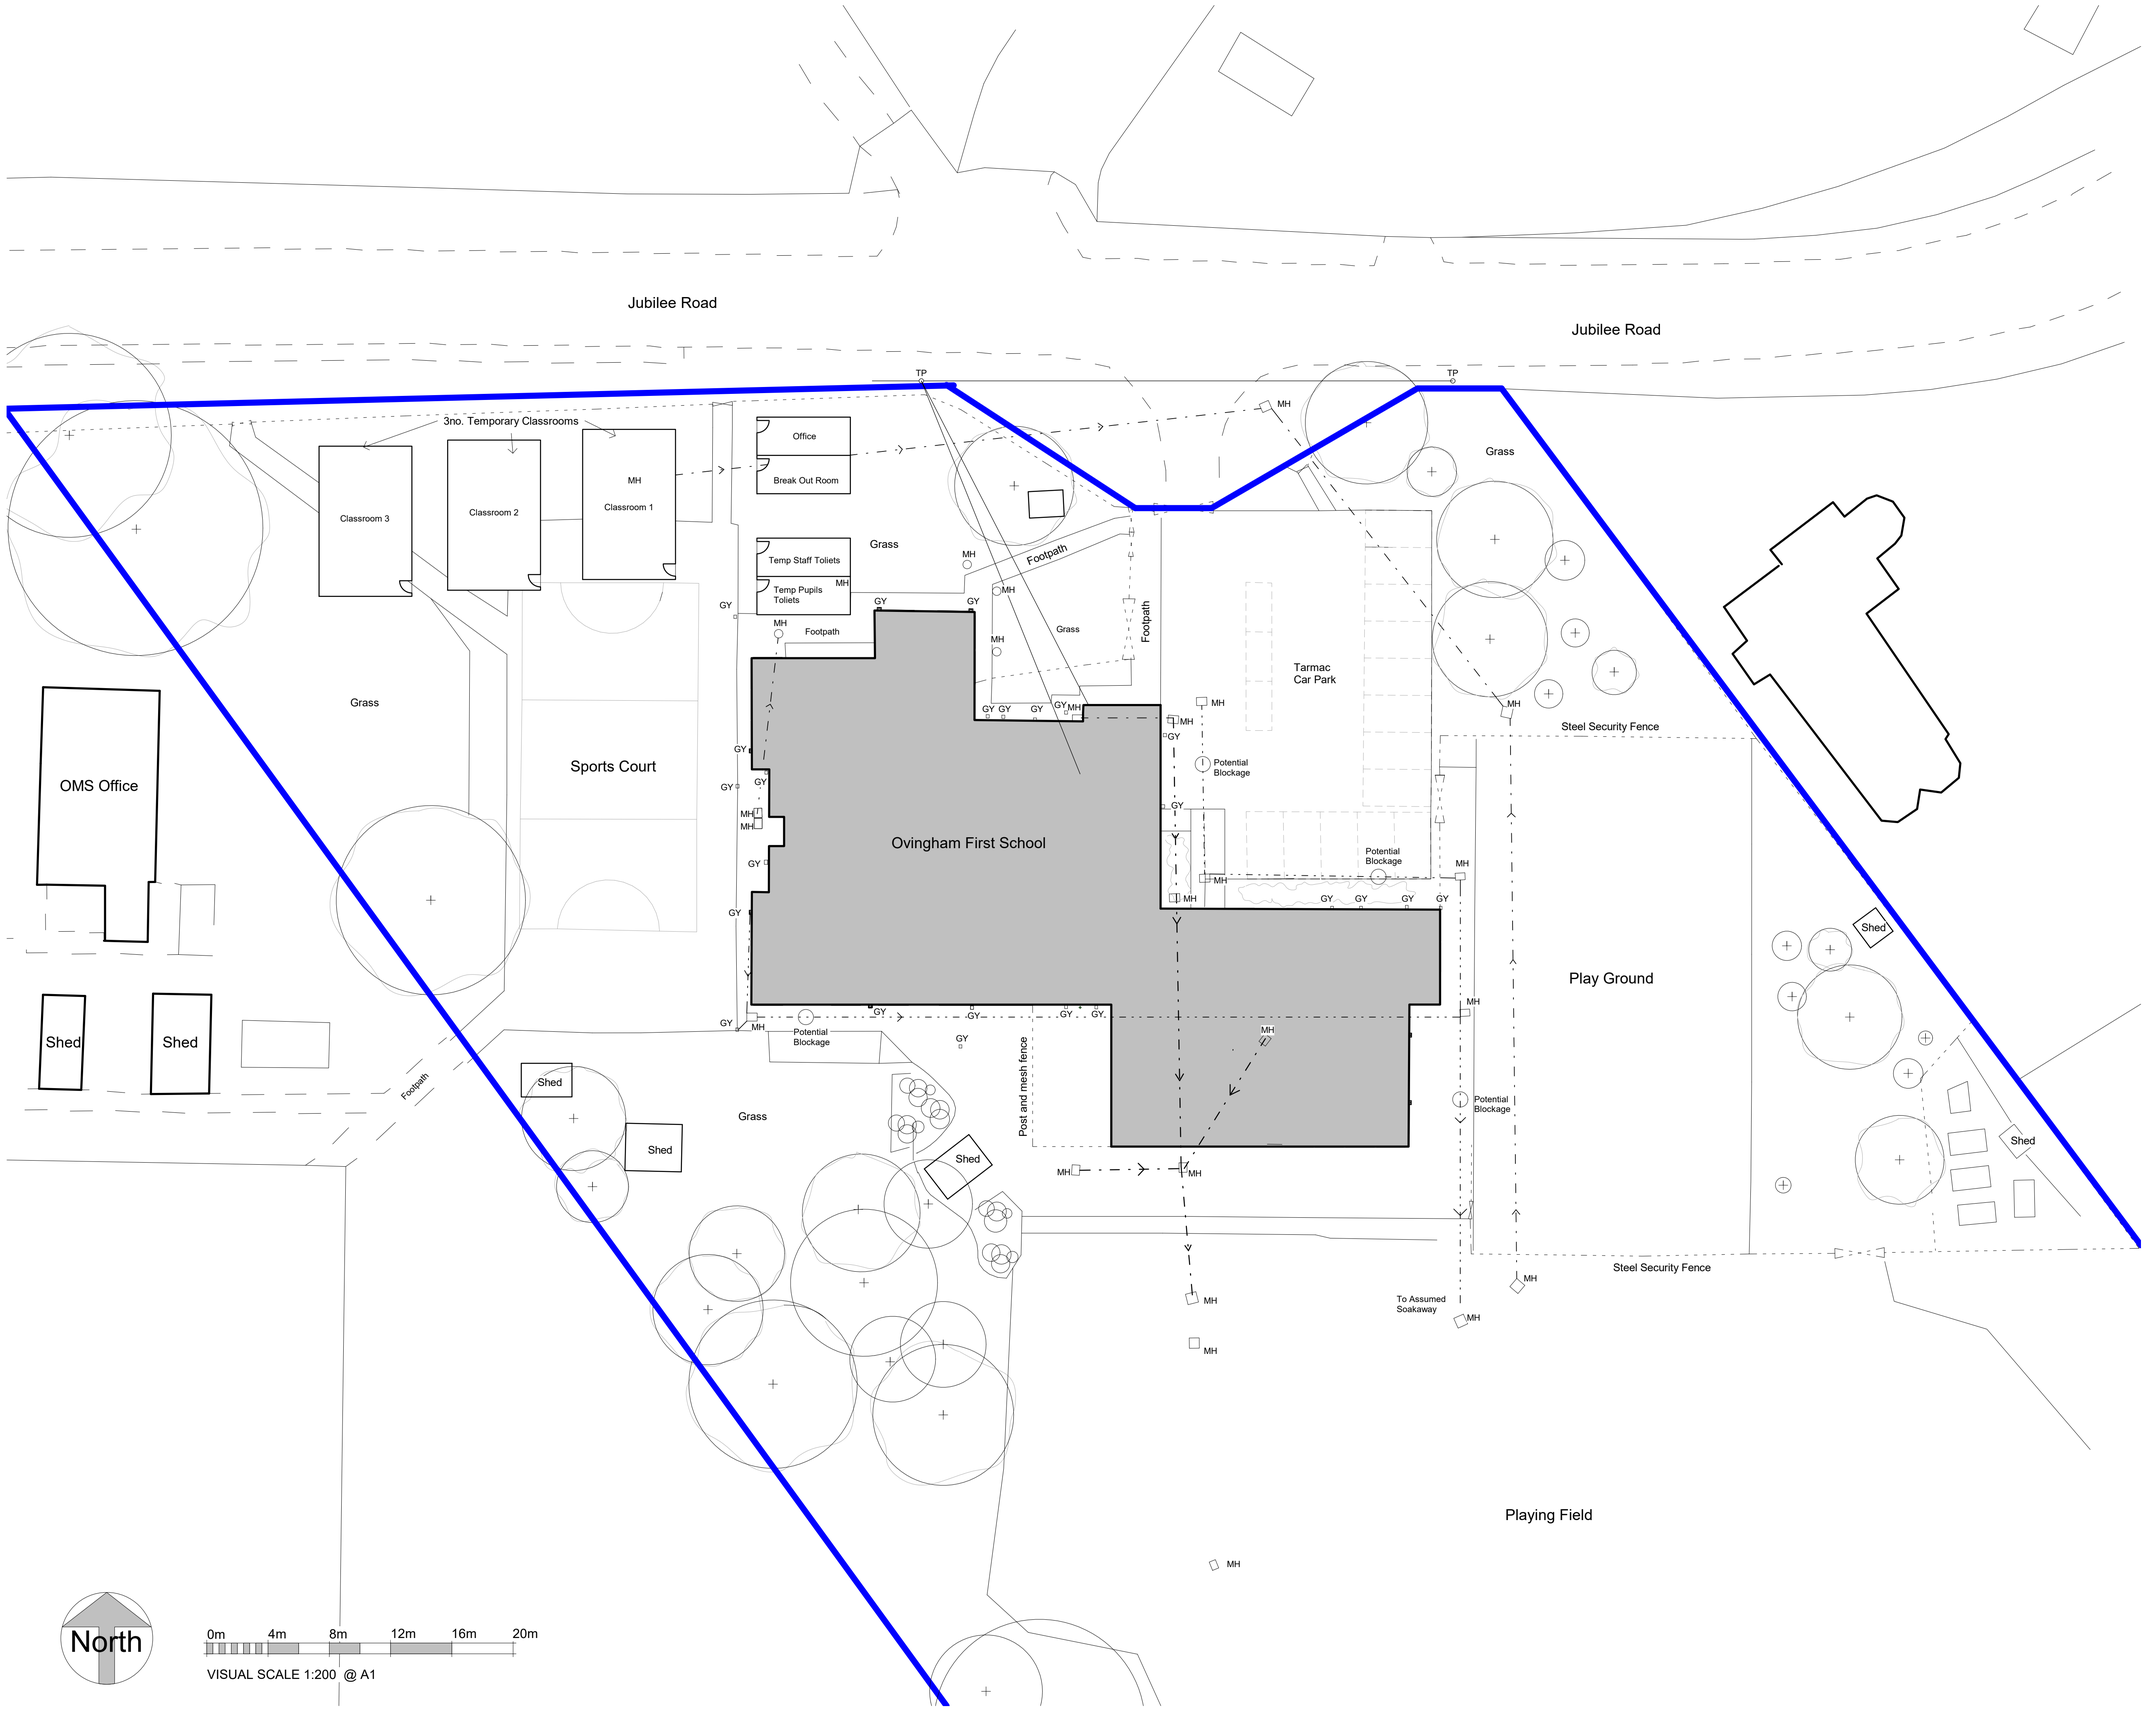

© D3 assosiates
■ THIS DRAWING IS THE SUBJECT OF COPYRIGHT WHICH VESTS IN D3 ASSOCIATES. IT IS AN INFRINGEMENT OF COPYRIGHT TO REPRODUCE THIS DRAWING, BY WHATEVER MEANS, INCLUDING ELECTRONIC, WITHOUT THE EXPRESS WRITTEN CONSENT OF D3 ASSOCIATES WHICH RESERVES ALL ITS RIGHTS.

D3 ASSOCIATES ASSERTS ITS RIGHTS TO BE IDENTIFIED AS THE AUTHOR OF THIS DESIGN. ALL DRAWINGS, IMAGES AND MODELS ARE SUBJECT TO THE COPYRIGHT, DESIGNS & PATENTS ACT 1988

■ DRAWING NOT TO BE SCALED.
■ REPORT ERRORS & OMISSIONS TO ARCHITECT.
■ CHECK ALL DIMENSIONS ON SITE.
■ DRAWING TO BE READ IN CONJUNCTION WITH HEALTH AND SAFETY PLAN AND ALL RELEVANT RISK ASSESSMENTS.

Location Boundary
Surface Water Sewer
Foul Sewer

Rev	Description	Date
A	Export as A1 Drawing	04/05/21

d3 associates
consultants and project managers
Mallan House,
Bridge End, Hexham,
Northumberland, NE46 4DQ
01434 610 434
info@d3-associates.co.uk
www.d3-associates.co.uk

PROJECT
OVINGHAM C OF E FIRST SCHOOL

TITLE
PROPOSED SITE PLAN

CLIENT
TYNE COMMUNITY LEARNING TRUST

DRAWN BY	CHECKED BY	DATE
EW	MD	03/10/21

SCALE (@ A1)	PROJECT NUMBER
As indicated	5142

DRAWING NUMBER	REV
A-102	A

04/05/2021 11:40:39