2 OS MAP

1 : 1250

0 25m 50m 100m

N

1 Location Plan

1 : 200

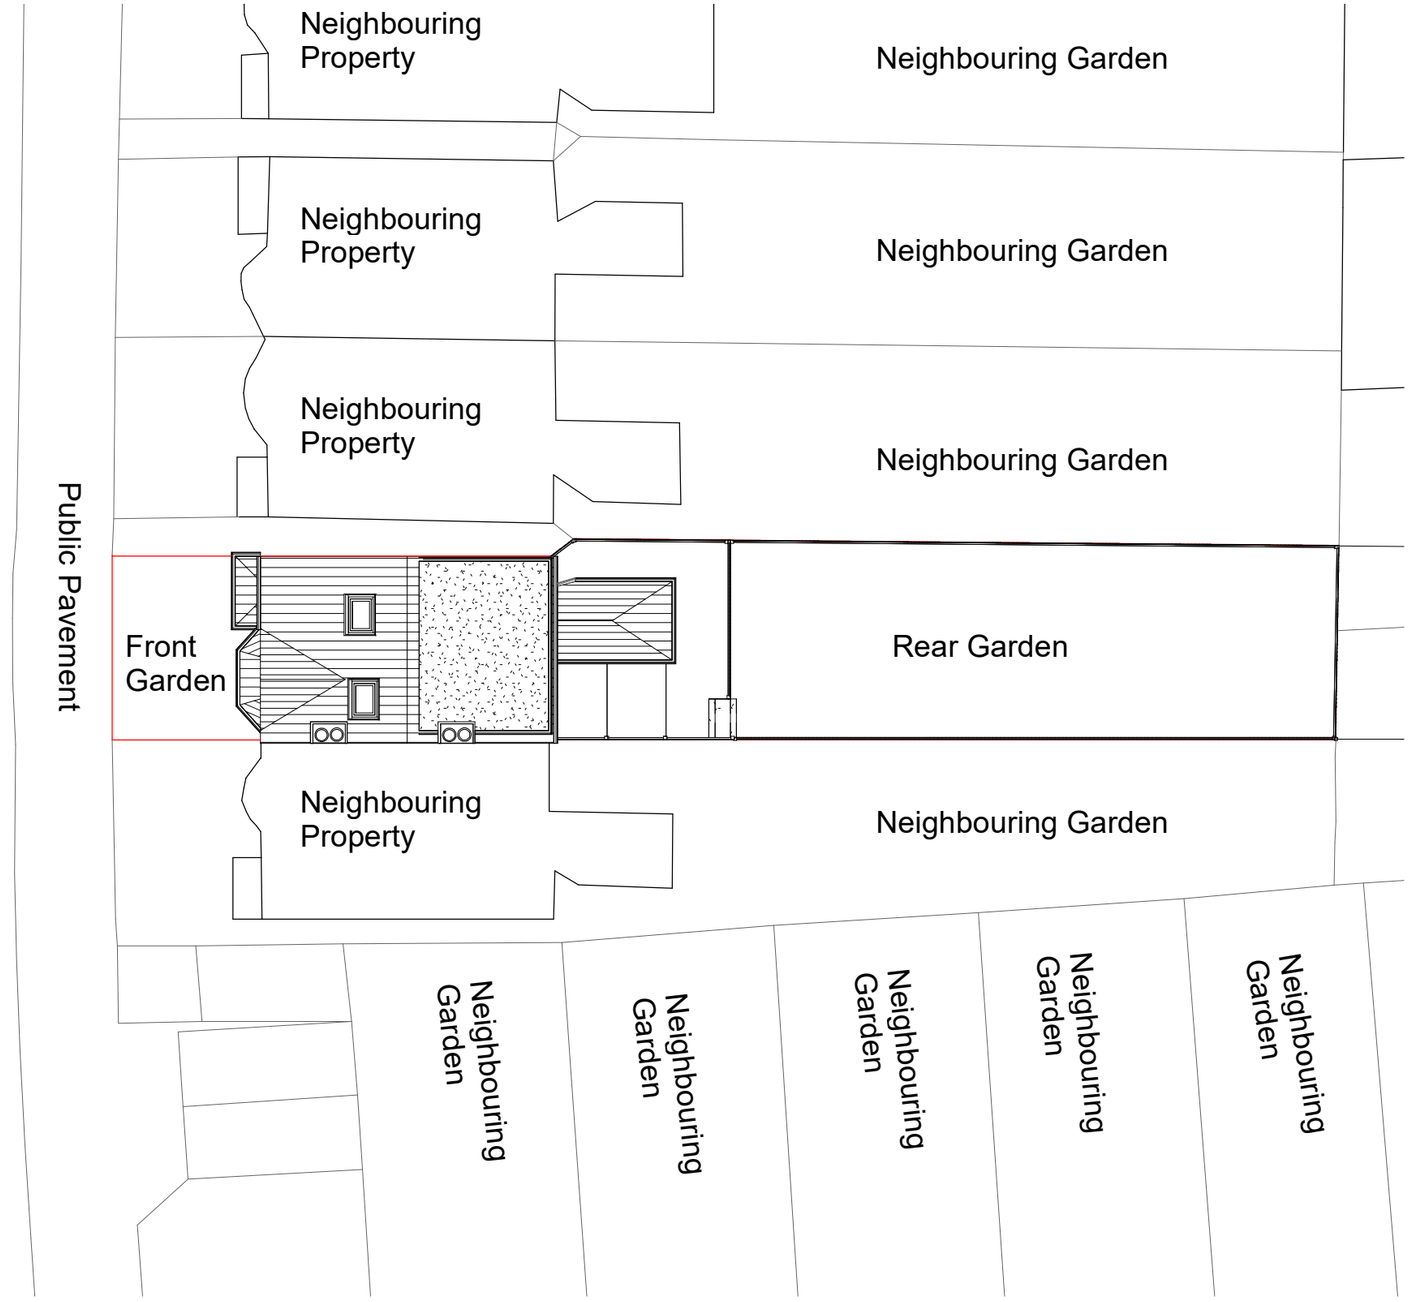

North

NOTES.
CONTRACTORS MUST VERIFY ALL DIMENIONS AT THE SITE BEFORE COMENCING ANY WORK.

NO CONSTRUCTION WORK BEFORE BUILDING CONTROL APPROVEL AND STRUCTURAL ENGINEER CONFIRMATION.

ANY DISCREPANCIES TO BE REPORTED TO GRIDKUNE.
ALL DRAWINGS ARE TO BE READ IN CONJUNCTION WITH ALL RELEVANT DRAWINGS AND SPECIFICATIONS.

Rev	Description	Date

PROJECT TITLE

4 Elmcroft Cres, Golders Green, NW11 9SY

DRAWING TITLE

Existing-OS MAP & Location Plan

CLIENT

Mr Cutler

Date	Project number	DRWAING NUMBER	Scale (@ A3)	Drawn by
November 2020	3464	EX-L001	As indicated	Niloufar

SAM PLANNING SERVICES