Diagram B

Road view of proposed visibilty display and hedging

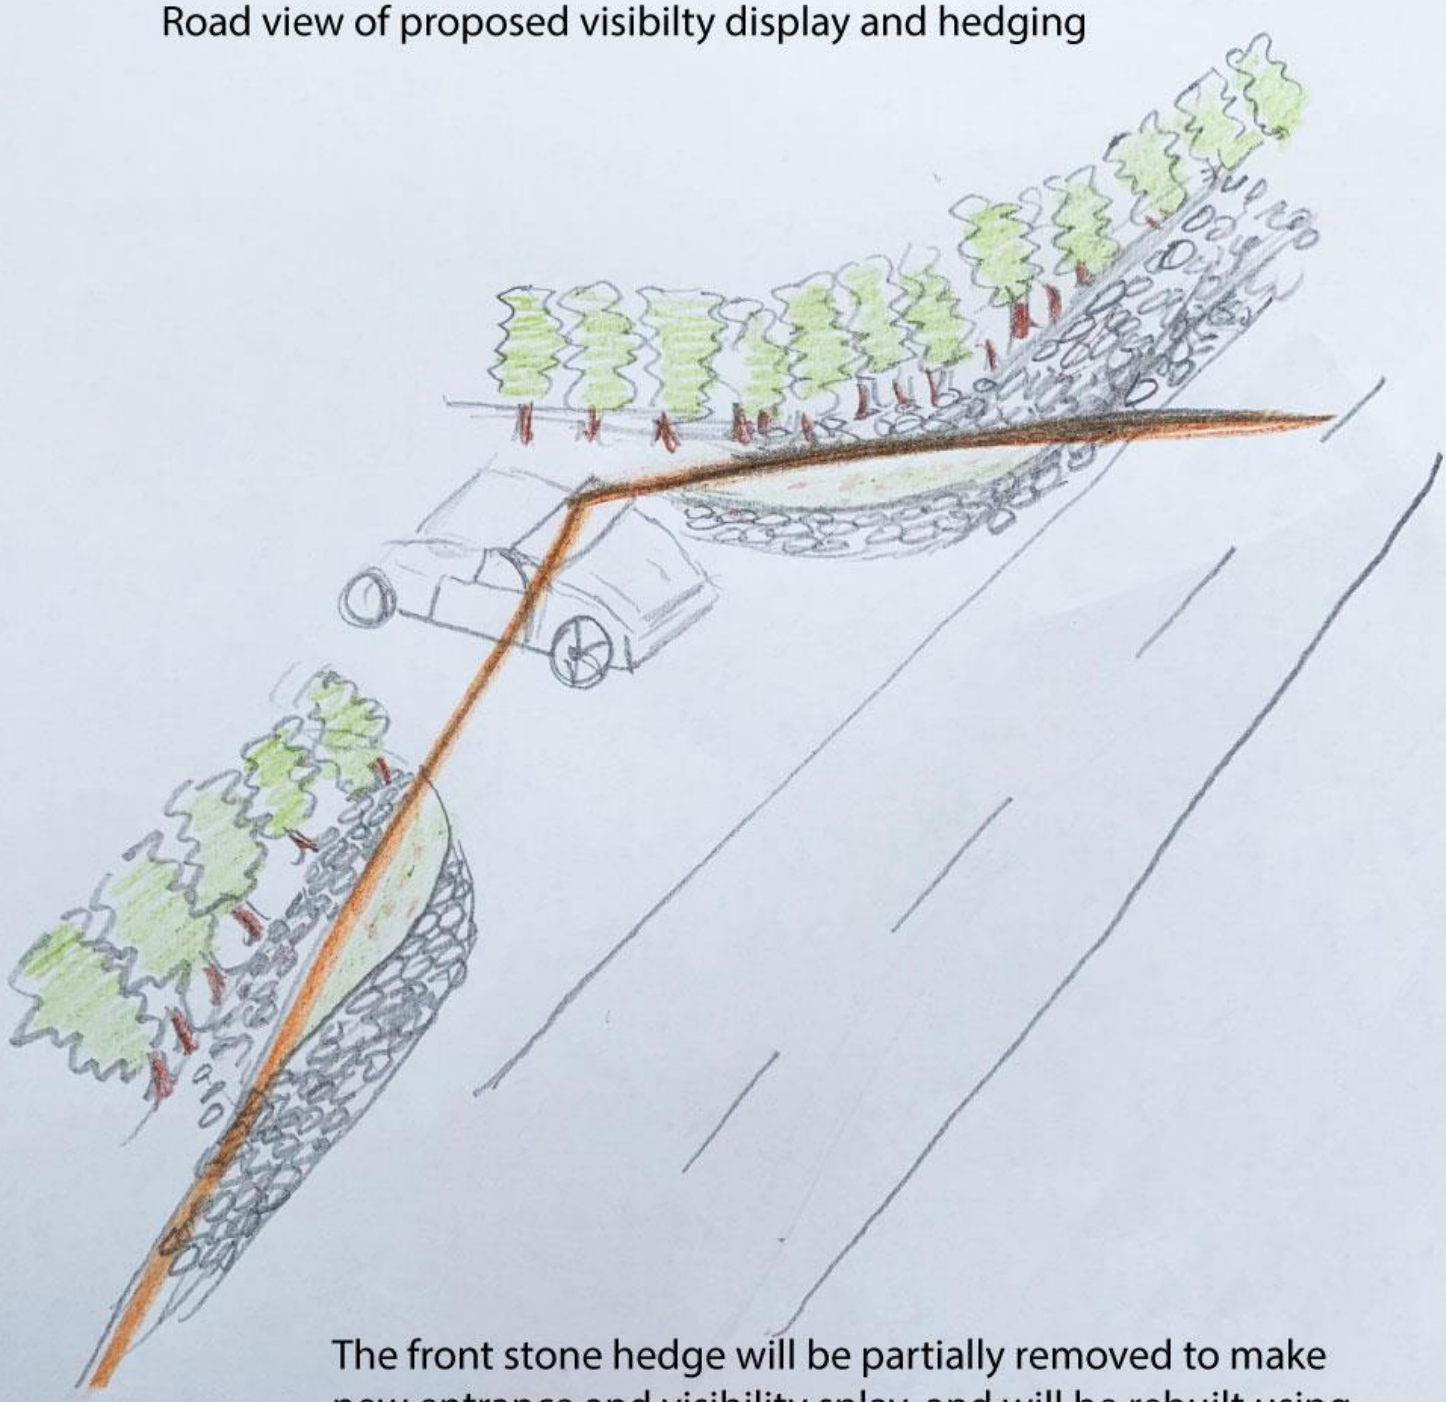

The front stone hedge will be partially removed to make new entrance and visibility splay, and will be rebuilt using the granite on site and granite brought in.