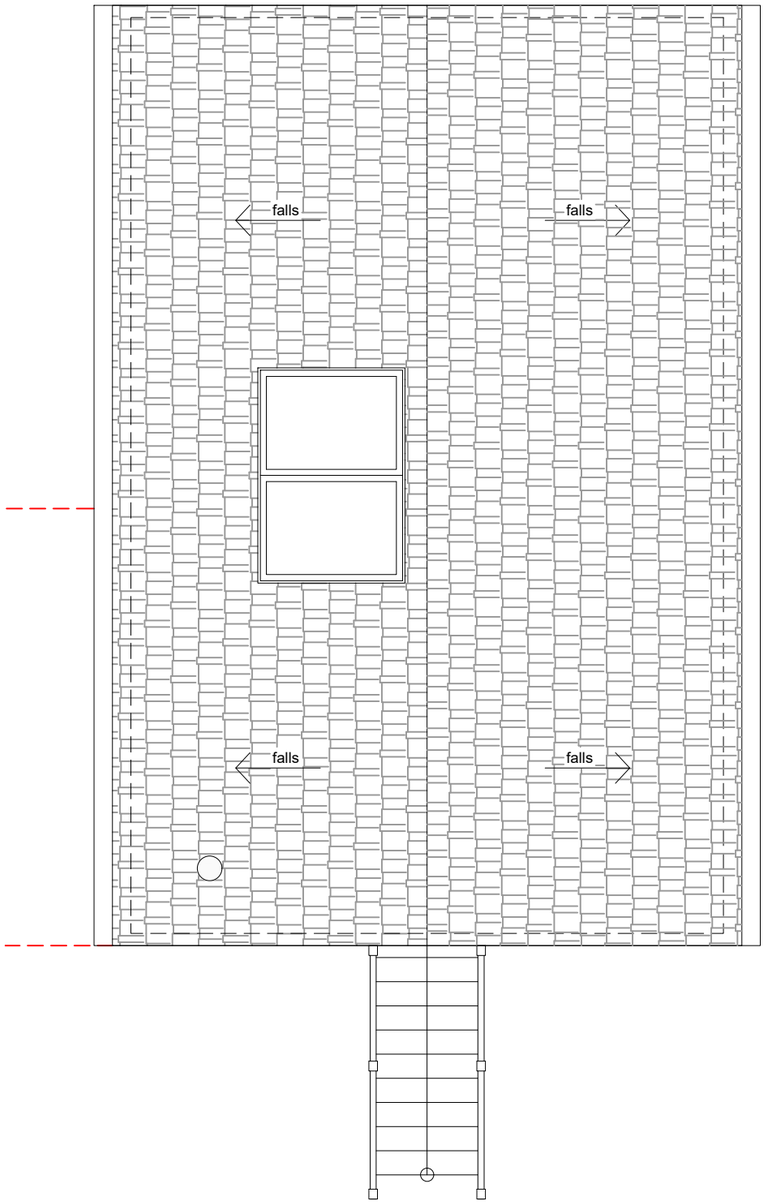

1 PROPOSED ROOF PLAN
SCALE 1:50

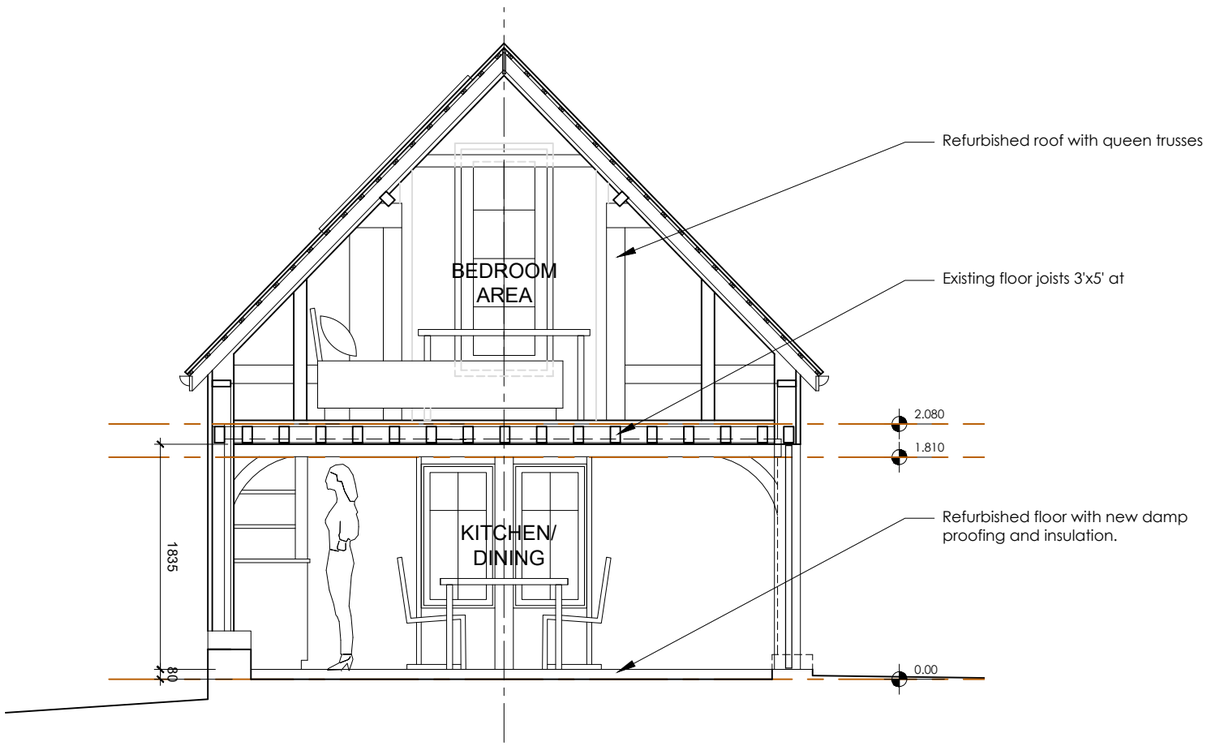

2 PROPOSED SECTION THROUGH KITCHEN/ BEDROOM
SCALE 1:50

0 1 2 3 4 5m

REVISIONS
* *

STATUS
PROPOSED

PROJECT
LUDWELLS APPLE BARN

TITLE
PROPOSED ROOF PLAN & SECTION

SCALE	DATE	DRAWING NUMBER	REV
1:50	2020.11.03	202	*

VICTORIA MUSTARD ARCHITECT
135 Crawley Down Road, Felbridge, East Grinstead RH19 2PS
Mob 07779 245 093 vicki@victoriamustardarchitects.com